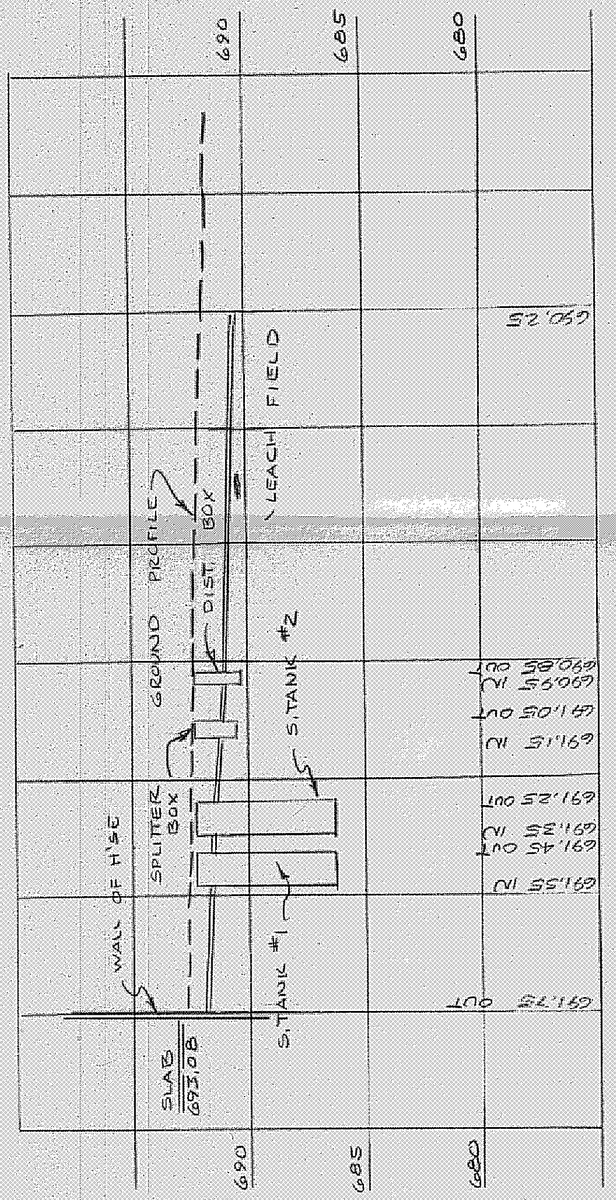

SEPTIC SYSTEM PROFILE

SCALE: HOR. 1" = 20'
VERT. 1" = 5'

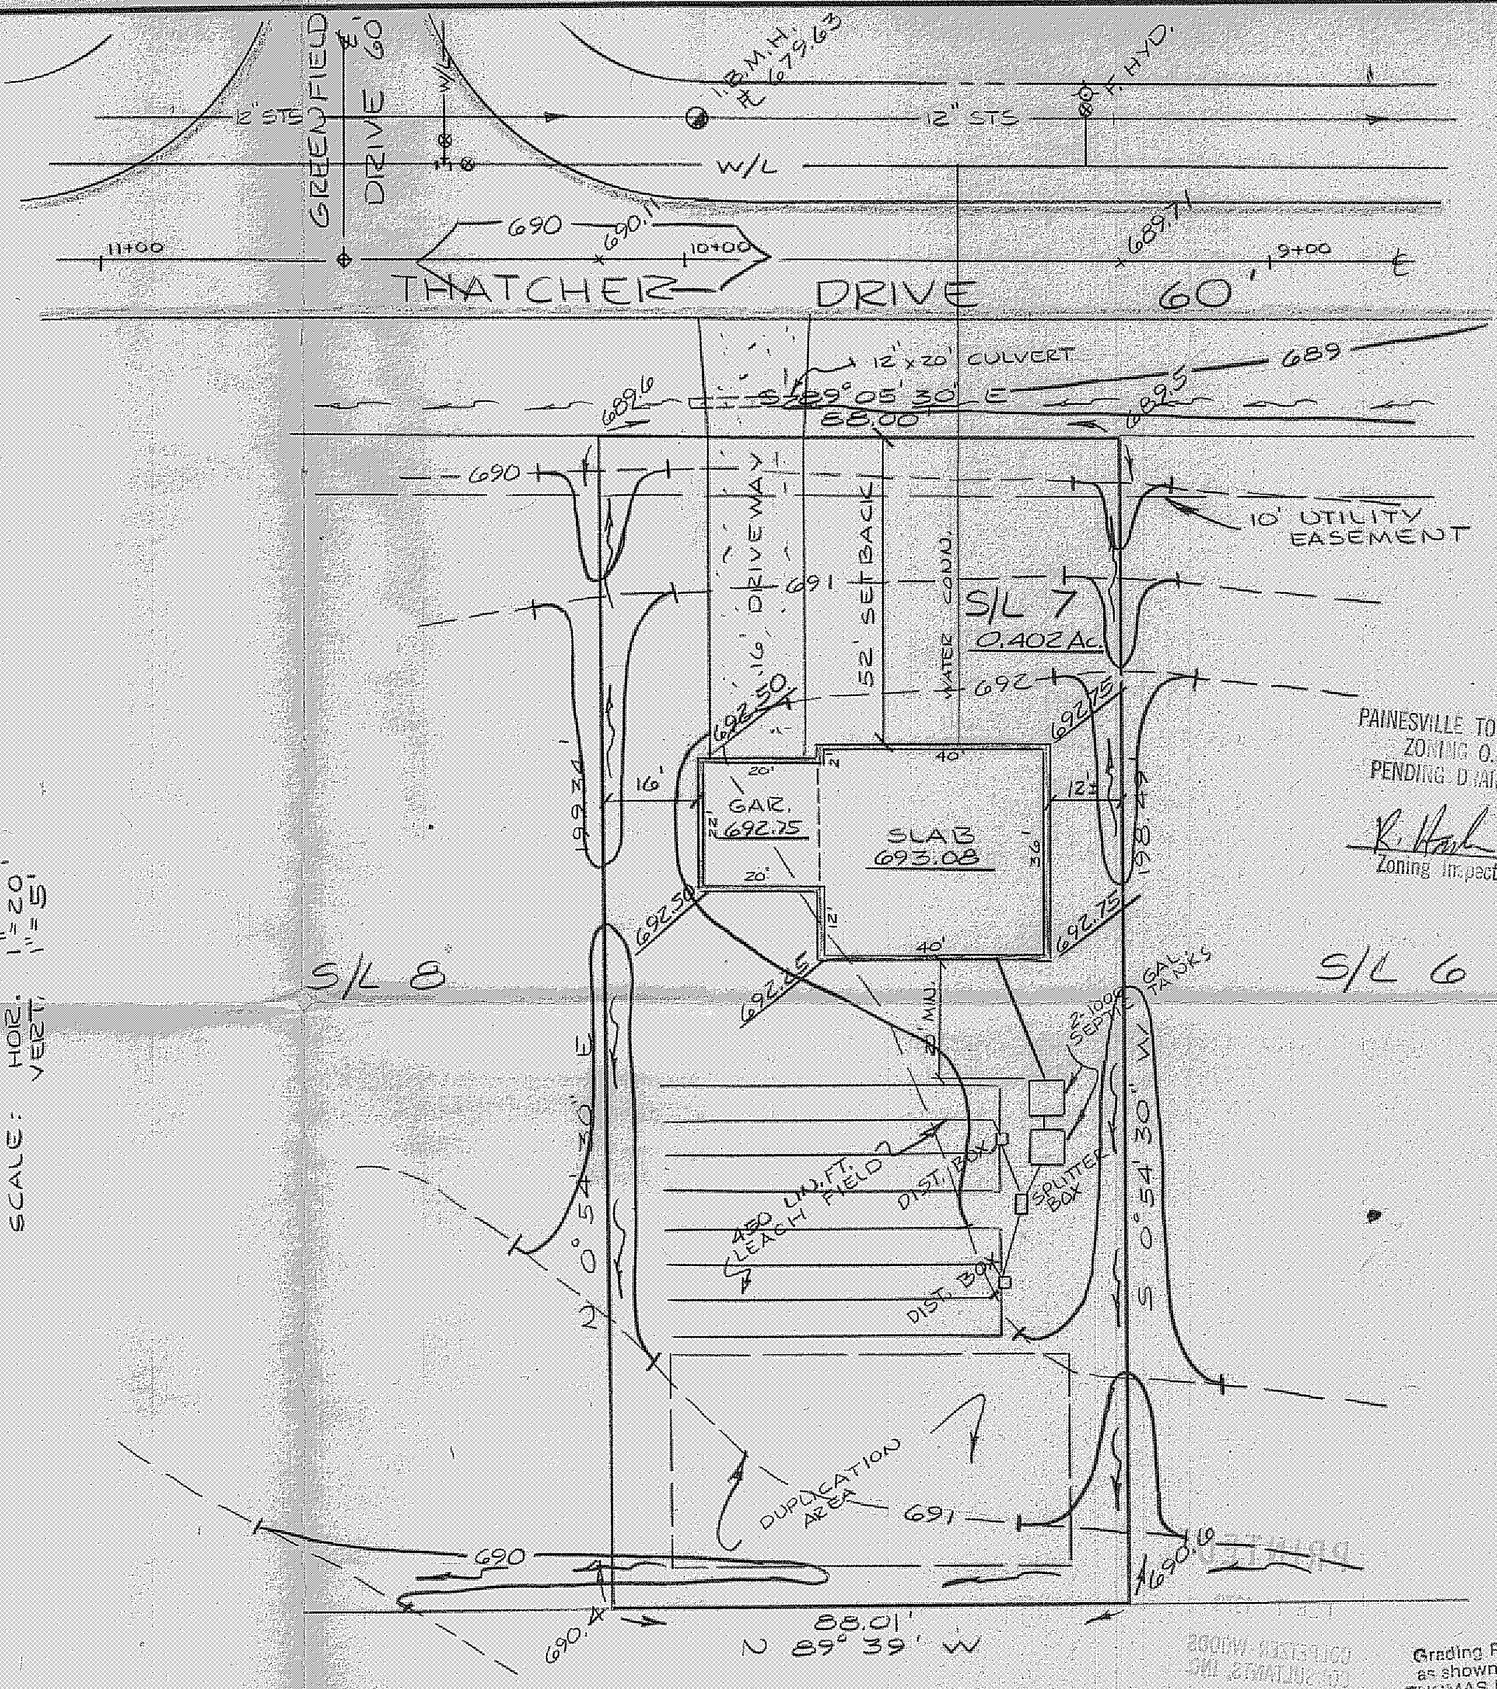

PAINESVILLE TOWNSHIP
ZONING O.K.
PENDING DRAINAGE
R. Hart
Zoning Inspector

Grading Plan Appr
as shown and/or n
THOMAS P. GILLE
Lake County Engi
By _____ Date

NOTES:
1. UNDERLINED ELEVATIONS ARE PROPOSED FINISH GRADES.
2. BENCH MARK: TOP F.HYD. END OF THATCHER DR. ELEV. 687.33
3. SLAB = FINISH GRADE OF SLAB

DESIGN CERTIFICATION
THIS PLAT WAS PREPARED BY ME, AND IS CORRECT TO THE BEST OF MY KNOWLEDGE AND BELIEF
Eli Jupliee
REG. SURVEYOR NO. 4785

AS BUILT CERTIFICATION
I HEREBY CERTIFY THAT THE CIRCLED GRADES ARE EXISTING FINISH GRADES CHECKED IN THE FIELD ON _____ AND THAT SURVEY IS CORRECT TO THE BEST OF MY KNOWLEDGE AND BELIEF
_____
REG. SURVEYOR NO. _____

SITE PLAN
FOR
CASEMENT HOMES
SUBLOT 7 OF REEDSTOCK ESTATES, PAINESVILLE TWP., LA. CO., O

DATE FEB. 1979
SCALE 1"=20'
DRAWN BY DCS
CH'K'D BY JT
F.B.# 359 PG. 102

COLPETZER · WOODS
CONSULTANTS, INC.
MENTOR, OHIO 44060

SHEET 1
CONTRACT 79-