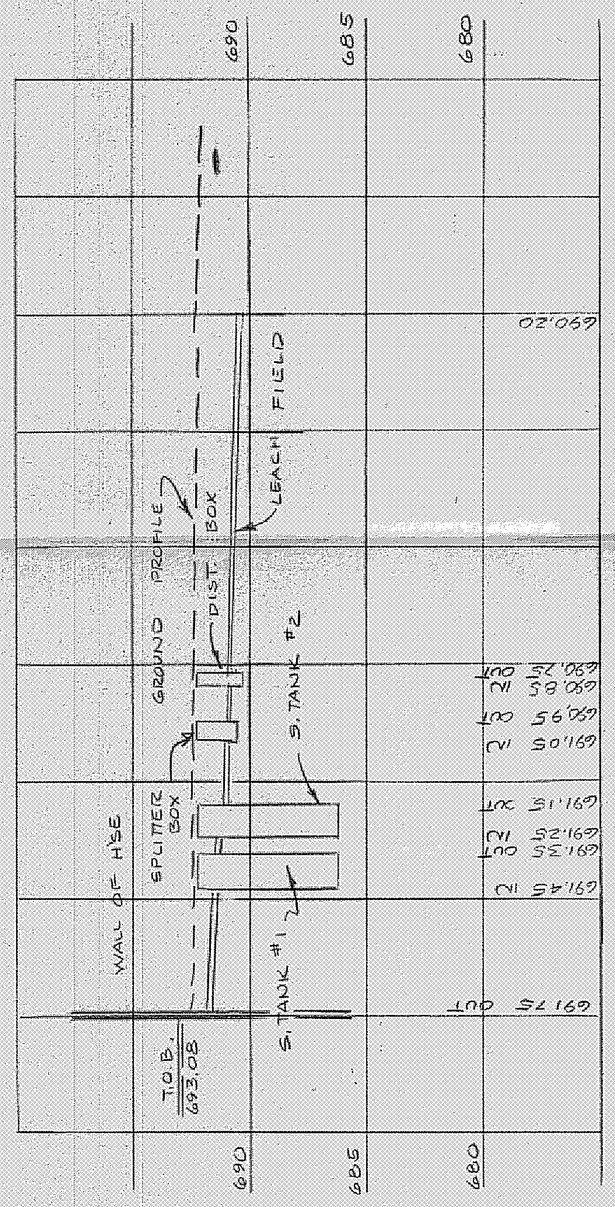

SEPTIC SYSTEM PROFILE

SCALE: HOR. 1" = 20'
VERT. 1" = 5'

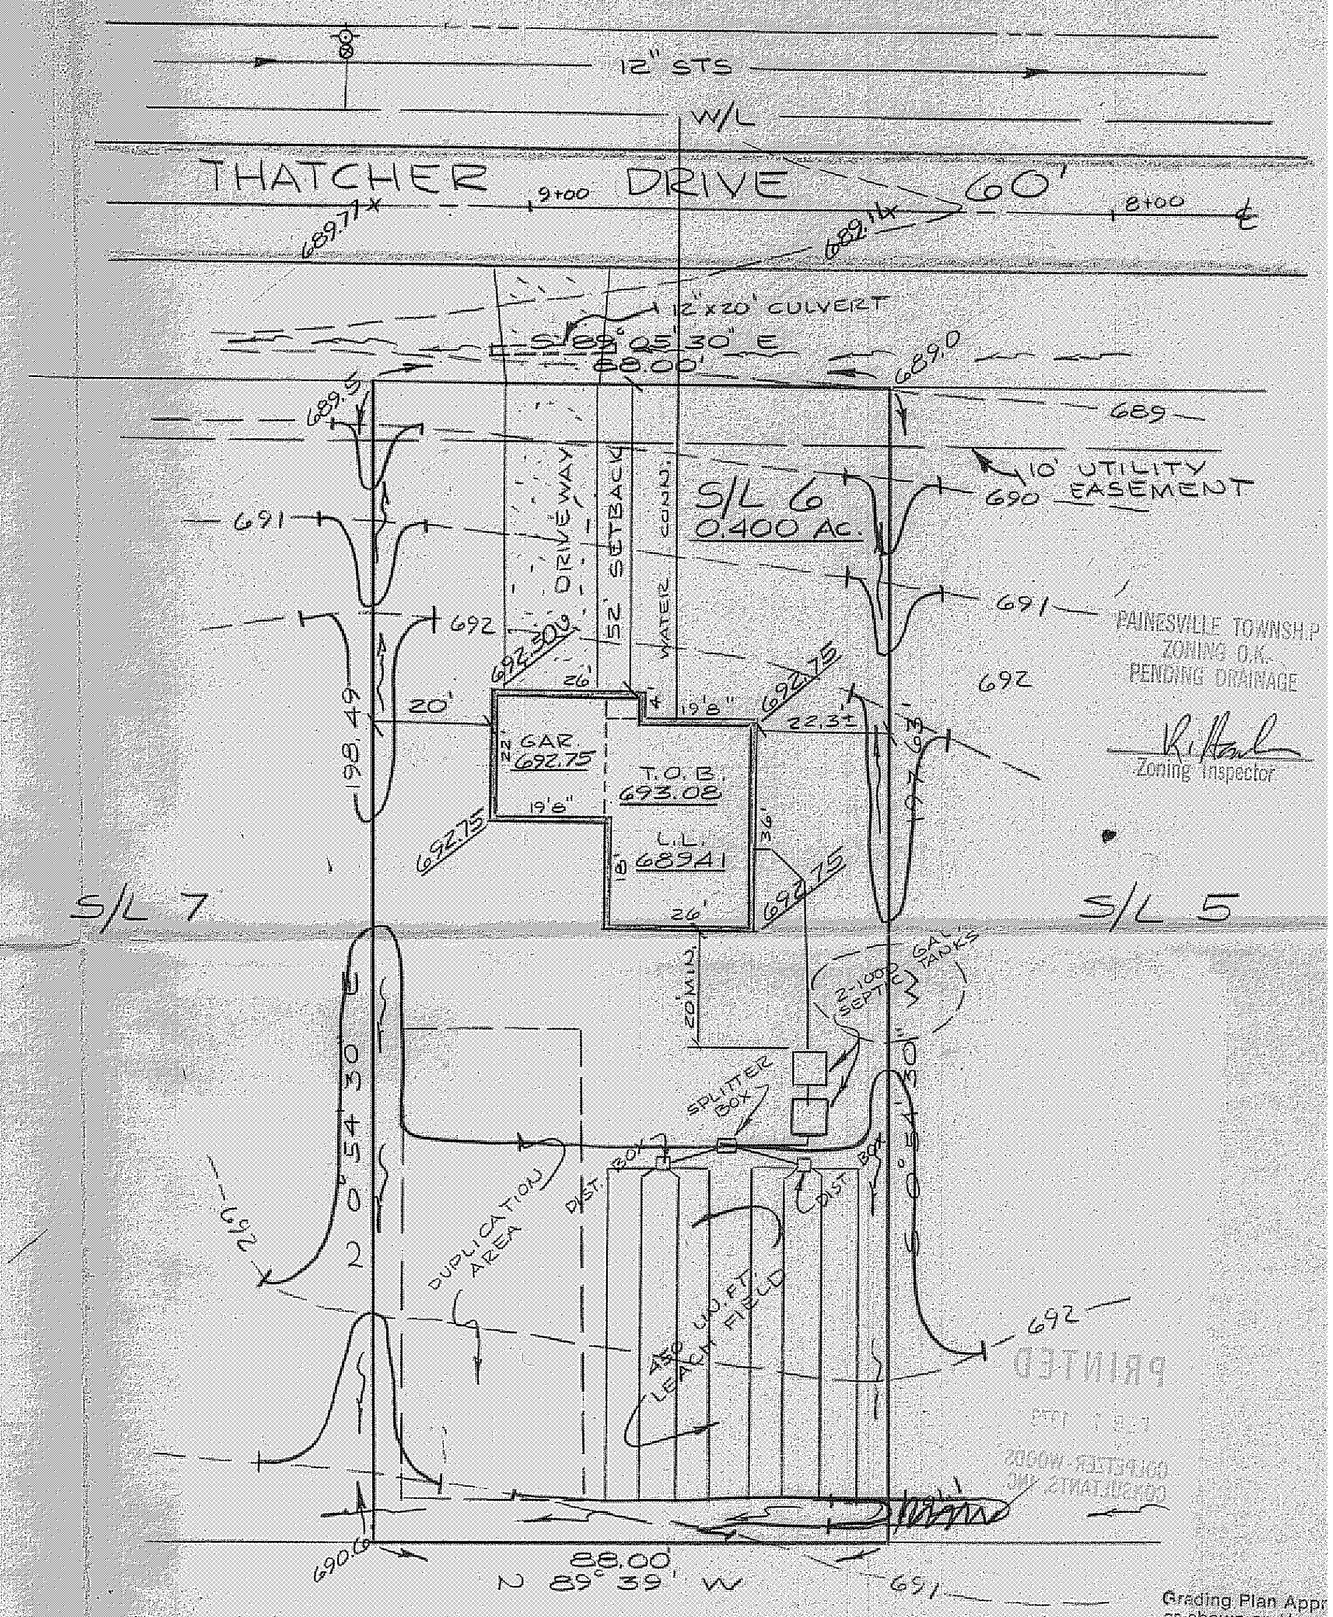

PAINESVILLE TOWNSHIP
ZONING O.K.
PENDING DRAINAGE
Zoning Inspector

Grading Plan Appr
as shown and/or n
THOMAS P. GILLES
Lake County Engi
By _____ Date

NOTES:

1. UNDERLINED ELEVATIONS ARE PROPOSED FINISH GRADES.
2. BENCH MARK: TOP F.HYD. END OF THATCHER DR. ELEV. 687.33
3. T.O.B. = TOP OF BLOCK
4. L.L. = LOWER LEVEL

DESIGN CERTIFICATION

THIS PLAT WAS PREPARED BY ME AND IS CORRECT TO THE BEST OF MY KNOWLEDGE AND BELIEF.

REG. SURVEYOR NO. 4755

AS BUILT CERTIFICATION

I HEREBY CERTIFY THAT THE CIRCLED GRADES ARE EXISTING FINISH GRADES CHECKED IN THE FIELD ON _____ AND THAT SURVEY IS CORRECT TO THE BEST OF MY KNOWLEDGE AND BELIEF.

REG. SURVEYOR NO.

SITE PLAN
FOR
CASEMENT HOMES
SUBLOT 6 OF REEDSTOCK ESTATES, PAINESVILLE TWP., LA. CO., O

DATE FEB. 1979
SCALE 1" = 20'
DRAWN BY CCD
CH'K'D BY
F.B. 359 PG. 102

COLPETZER · WOODS
CONSULTANTS, INC.
MENTOR, OHIO 44060

SHEET 1

CONTRAC 79-