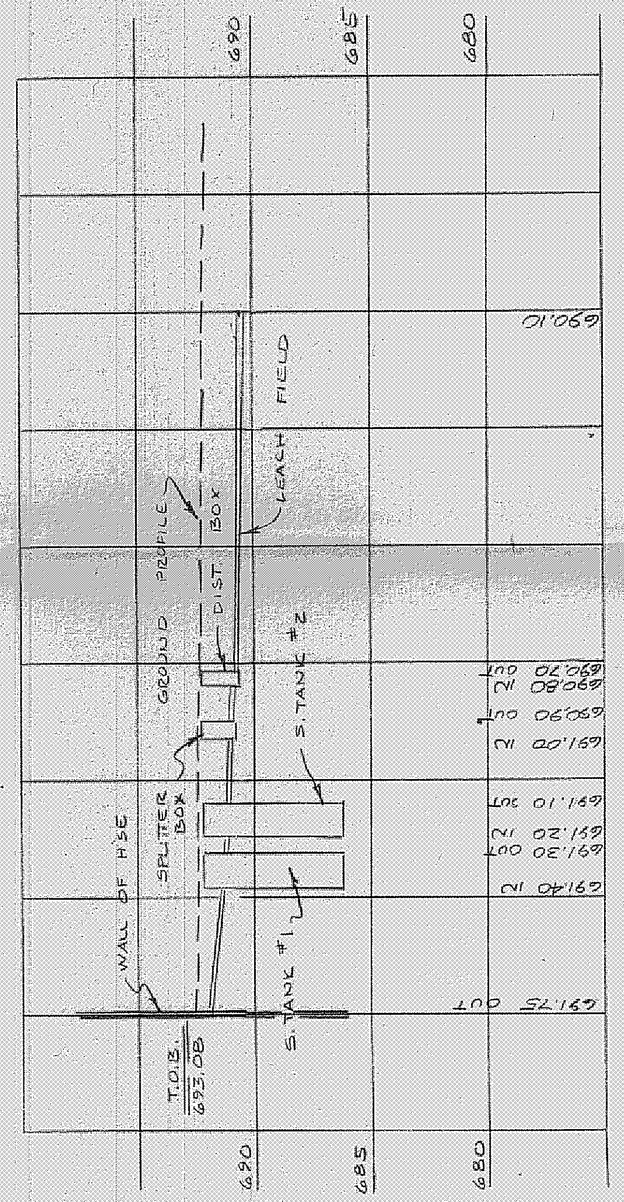

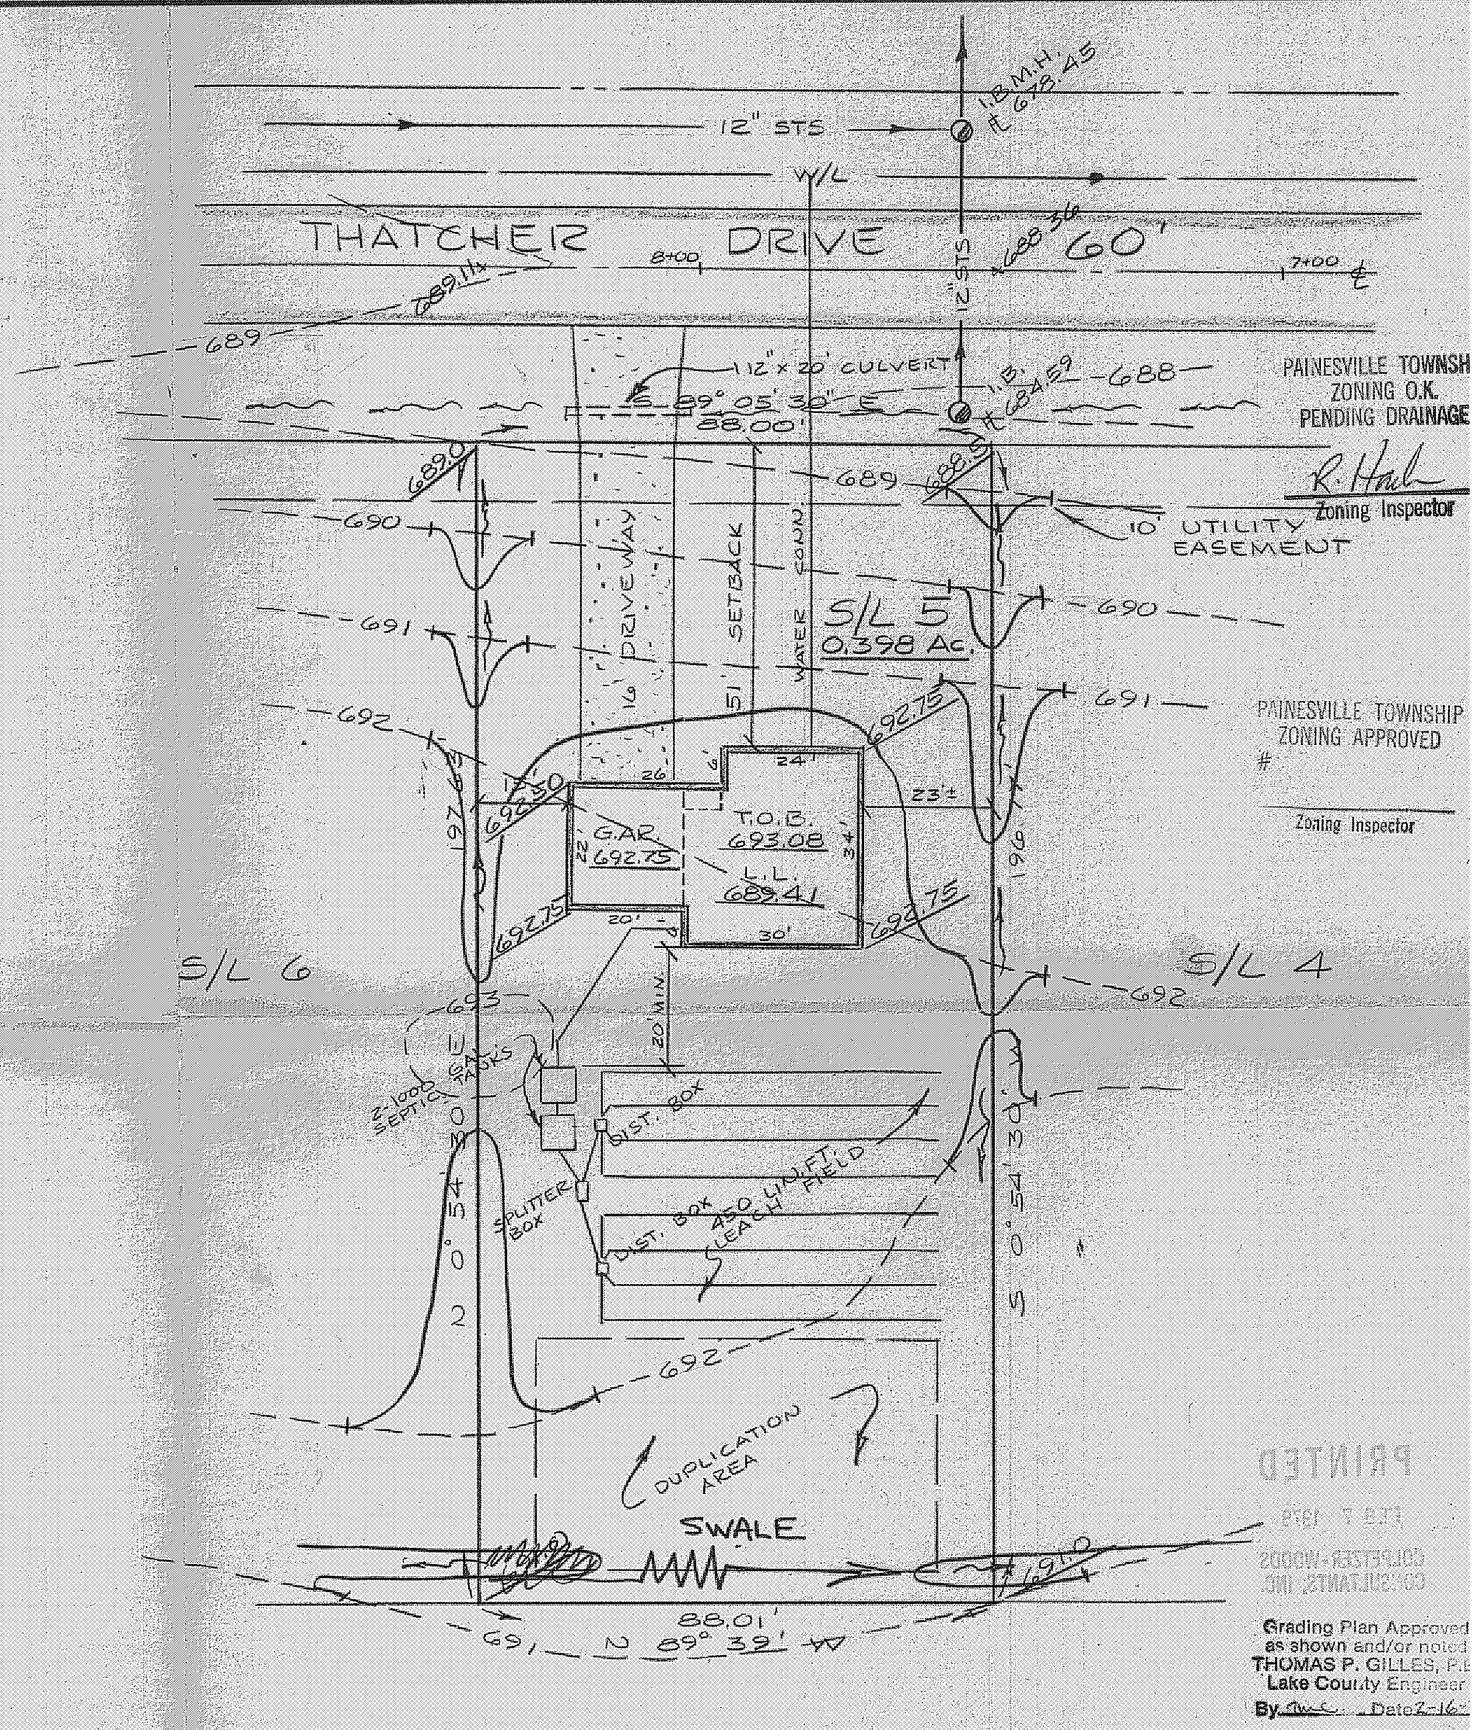

NOTES:
1. UNDERLINED ELEVATIONS ARE PROPOSED FINISH GRADES.
2. BENCH MARK: TOP F.HYD. END OF THATCHER DR. ELEV. 687.33
3. T.O.B. = TOP OF BLOCK
4. L.L. = LOWER LEVEL

DESIGN CERTIFICATION	AS BUILT CERTIFICATION
THIS PLAT WAS PREPARED BY ME AND IS CORRECT TO THE BEST OF MY KNOWLEDGE AND BELIEF. REG. SURVEYOR NO. 4785	I HEREBY CERTIFY THAT THE CIRCLED GRADES ARE EXISTING FINISH GRADES CHECKED IN THE FIELD ON _____ AND THAT SURVEY IS CORRECT TO THE BEST OF MY KNOWLEDGE AND BELIEF. REG. SURVEYOR NO.

SITE PLAN FOR CASEMENT HOMES

SUBLOT 5 OF REEDSTOCK ESTATES, PAINESVILLE TWP., LA. CO., OHIO

DATE FEB. 1979
SCALE 1" = 20'
DRAWN BY D.D.
CH'K'D BY
F.B.# 359 PG. 102

COLPETZER · WOODS CONSULTANTS, INC.
MENTOR, OHIO 44060

SHEET 1
CONTRACT NO. 79-02