PAINESVILLE TOWNSHIP
ZONING O.K.
PENDING DRAINAGE

R. Hall
Zoning Inspector
8/28/78

NOTE:
IMPROVEMENTS SHOWN ARE BEING CONSTRUCTED AND LOT IS BEING REGRADED ACCORDING TO PLANS APPROVED BY THE LAKE COUNTY ENGINEER.

Grading Plan Approved as shown and/or noted
THOMAS P. GILLES,
Lake County Eng.
BY [illegible] Date 8-29-78

SITE PLAN

for TOM REED
CLIENT — OWNER

180 CHESTNUT RD. PAINESVILLE, OHIO
ADDRESS — STREET — CITY

22 REEDSTOCK
SUBLOT NO. — SUBDIVISION NAME — VOL. — PAGE

PAINESVILLE TOWNSHIP OHIO
LOT, TRACT

REMARKS

ALL BOUNDARY DATA SHOWN WAS OBTAINED FROM (DEEDS, RECORDED SUBDIVISION PLAT OR OTHER PUBLIC RECORDS). LOCATIONS AS SHOWN OF ADJACENT WELLS AND SEPTIC TANKS OBTAINED FROM LAKE COUNTY HEALTH DEPARTMENT.

LEGEND

SANITARY MANHOLE
PROPOSED CONTOURS
EXIST. ELEV. — 100.0
100.0 — PROP. ELEV.
WATER VALVE (GAS)
DIRECTION OF SURFACE DRAINAGE

CHECK LIST

NO. OF BEDROOMS
DIMENSIONS
BEARINGS
TIE TO NEAREST STREET
SUBLOT NO. PARCEL NO.
SURROUNDING OWNERS
BLDG. DIMENSIONS FIN. GR.
BLDG. TIES FL'R. GRADES
APRON TYPE WIDTH THICKNESS
SIDEWALK TYPE WIDTH THICKNESS
CULVERT TYPE DIA. LENGTH
ROCK OUTCROPPINGS
WATER MAIN SIZE, LOCATION
SAN. SEWER SIZE % GR. LOC.
SAN. MH. CAST. ELEV. IN. ELEV.
SAN. CONN. SIZE, LOC. DEPTH
STORM SEWER SIZE % GR. LOC.
STORM MH. CAST ELEV. INV. ELEV.
PAVT TYPE GRADE CURBS
GAS LINE LOC. SIZE PRESSURE
SEPTIC TANK LOCATION & DUPLICATION AREA
WELL LOCATION
ISOLATION RADIUS FROM WELL

DESIGN CERTIFICATION

THIS PLAT WAS PREPARED BY ME AND IS CORRECT TO THE BEST OF MY KNOWLEDGE AND BELIEF

[illegible] PS#5244
NAME — SURVEYOR REGISTRATION NO.

"AS BUILT" CERTIFICATION

I HEREBY CERTIFY THAT THE CIRCLED GRADES ARE EXISTING GRADES OBTAINED ON THE SITE ON
19 AND ARE CORRECT TO THE BEST OF MY ACKNOWLEDGMENT AND BELIEF.

LAND DESIGN consultants, inc.
9667 JACKSON STREET, MENTOR, OHIO 44060
TELEPHONE (216) 951-6872 or 354-6046

1			DRAWN BY JR	SCALE 1" = 20'	DRAWING NO.
2			CHK'D. [illegible]	DATE 8/12/78	250-22
3			CREW CHIEF	APP'D	

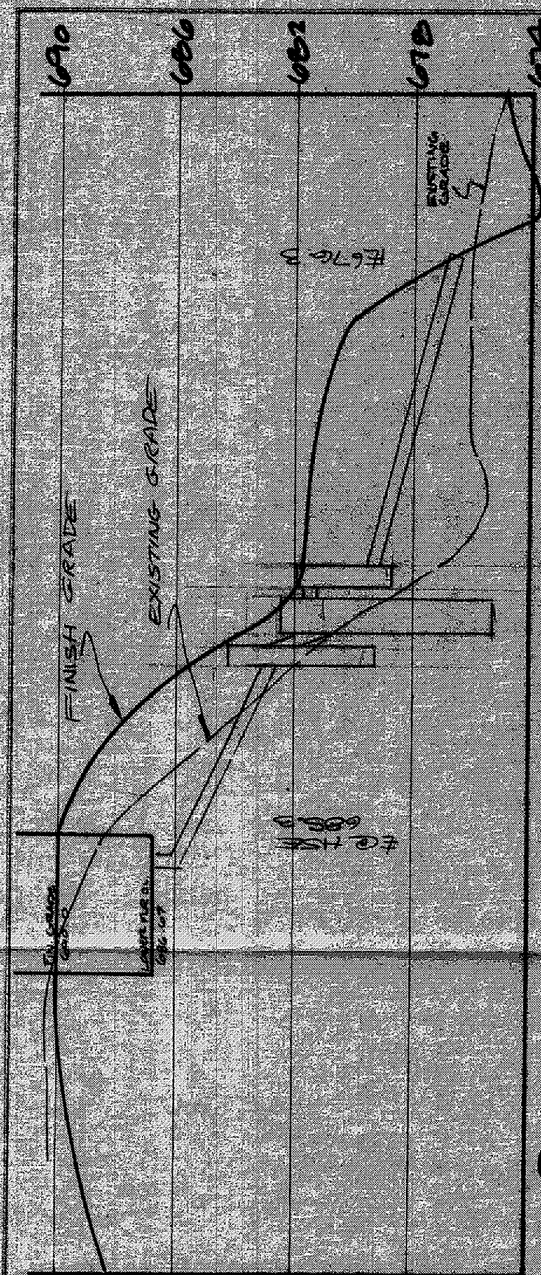

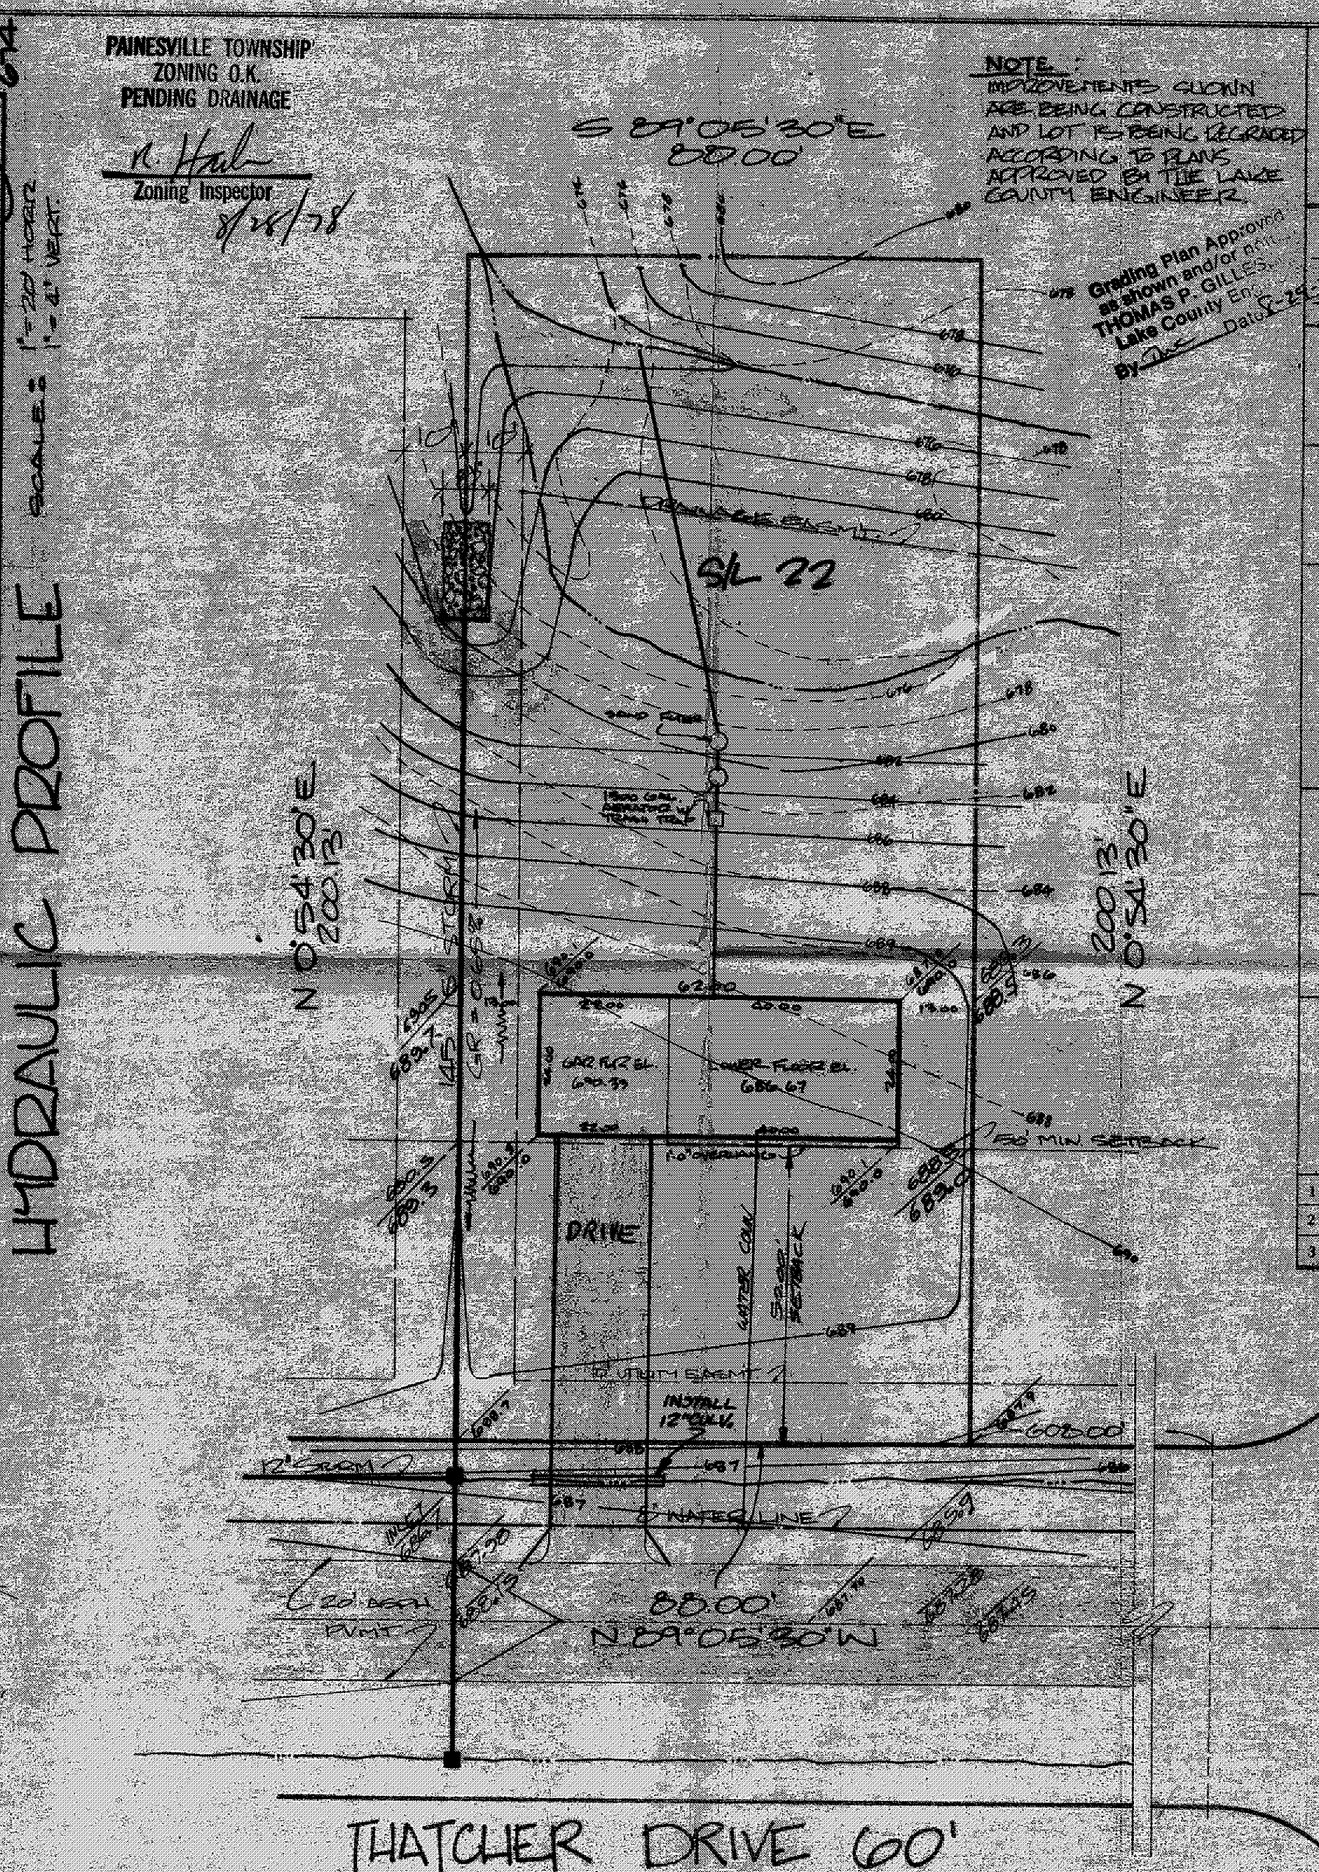

NORTH
SCALE 1" = 20'