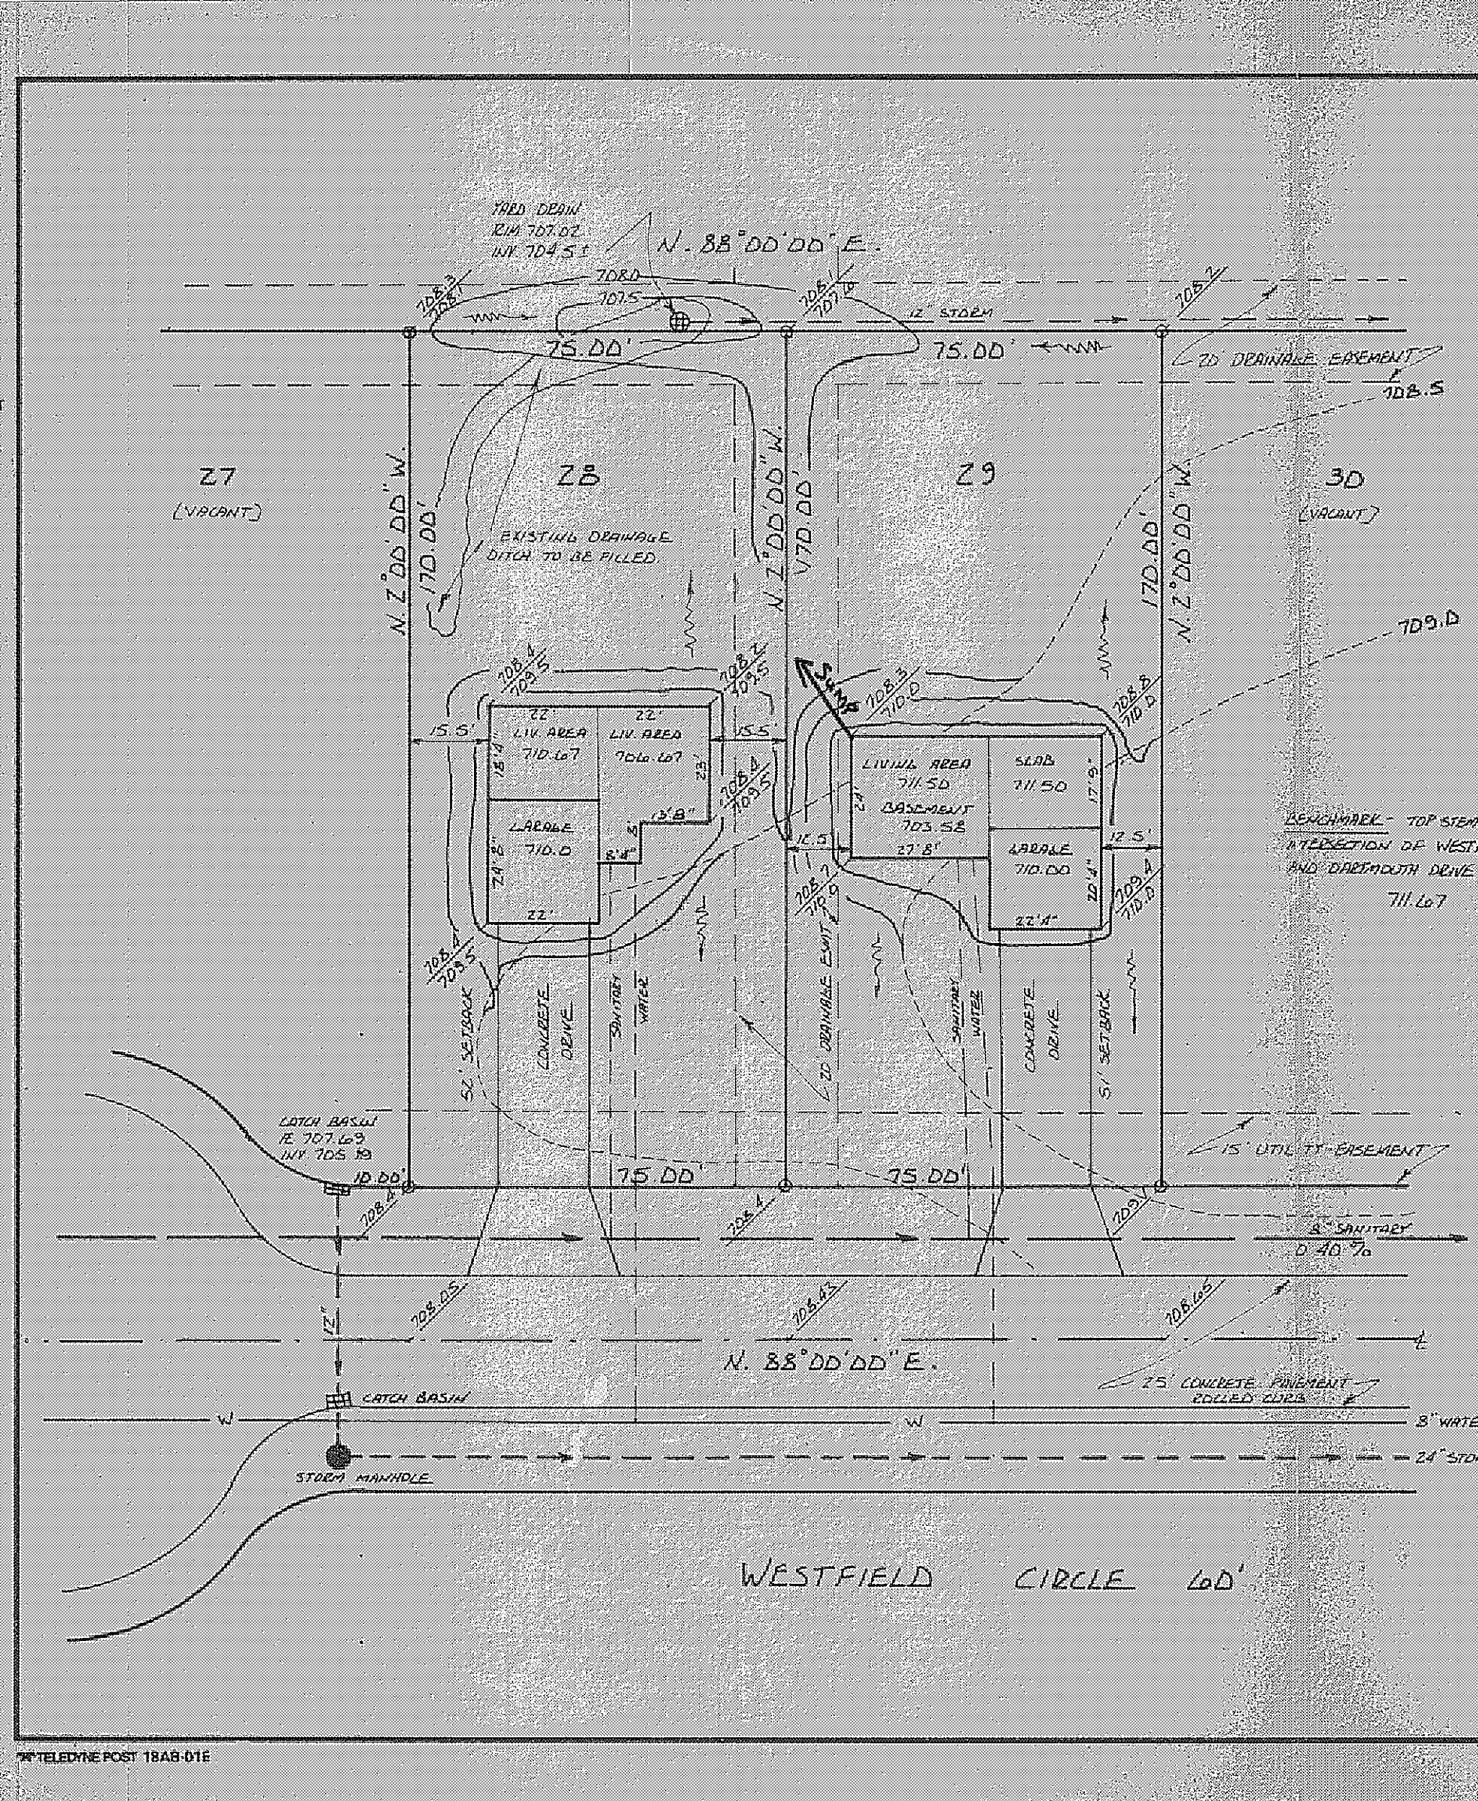

BENCHMARK - TOP STEM HYDRANT AT INTERSECTION OF WESTFIELD CIRCLE AND DARTMOUTH DRIVE

711.67

Grading Plan Approved as shown and/or noted
THOMAS P. GILLES, P.E.
Lake County Engineer
11-18-80
Date
By

I HEREBY CERTIFY THAT THIS PLAN WAS PREPARED BY ME AND IS CORRECT TO THE BEST OF MY KNOWLEDGE AND BELIEF.

John C. Skonieczny
REG. SURVEYOR 6435

JOHN C. SKONIECZNY
7739 VIEWMOUNT DRIVE
PAINESVILLE, OHIO 44077
357-7742

O IRON PIN SET

— EXISTING / PROPOSED GRADES

SWALE

STATE OF OHIO
JOHN CLOUD SKONIECZNY
REGISTERED SURVEYOR
6435

SITE PLAN FOR
STONEWOOD HOMES

SCALE: 1"=30'	APPROVED BY JCS	DRAWN BY SJC
DATE: NOVEMBER 1980		

OF SUBLOTS 28'29 IN THE HEATHER STONE VILLAGE SUBDIVISION
TOWNSHIP OF PAINESVILLE LAKE COUNTY OHIO

REVISED 11-17-80 J.C.S.

DRAWING NUMBER
80-321

TELEDYNE POST 18AB-01E