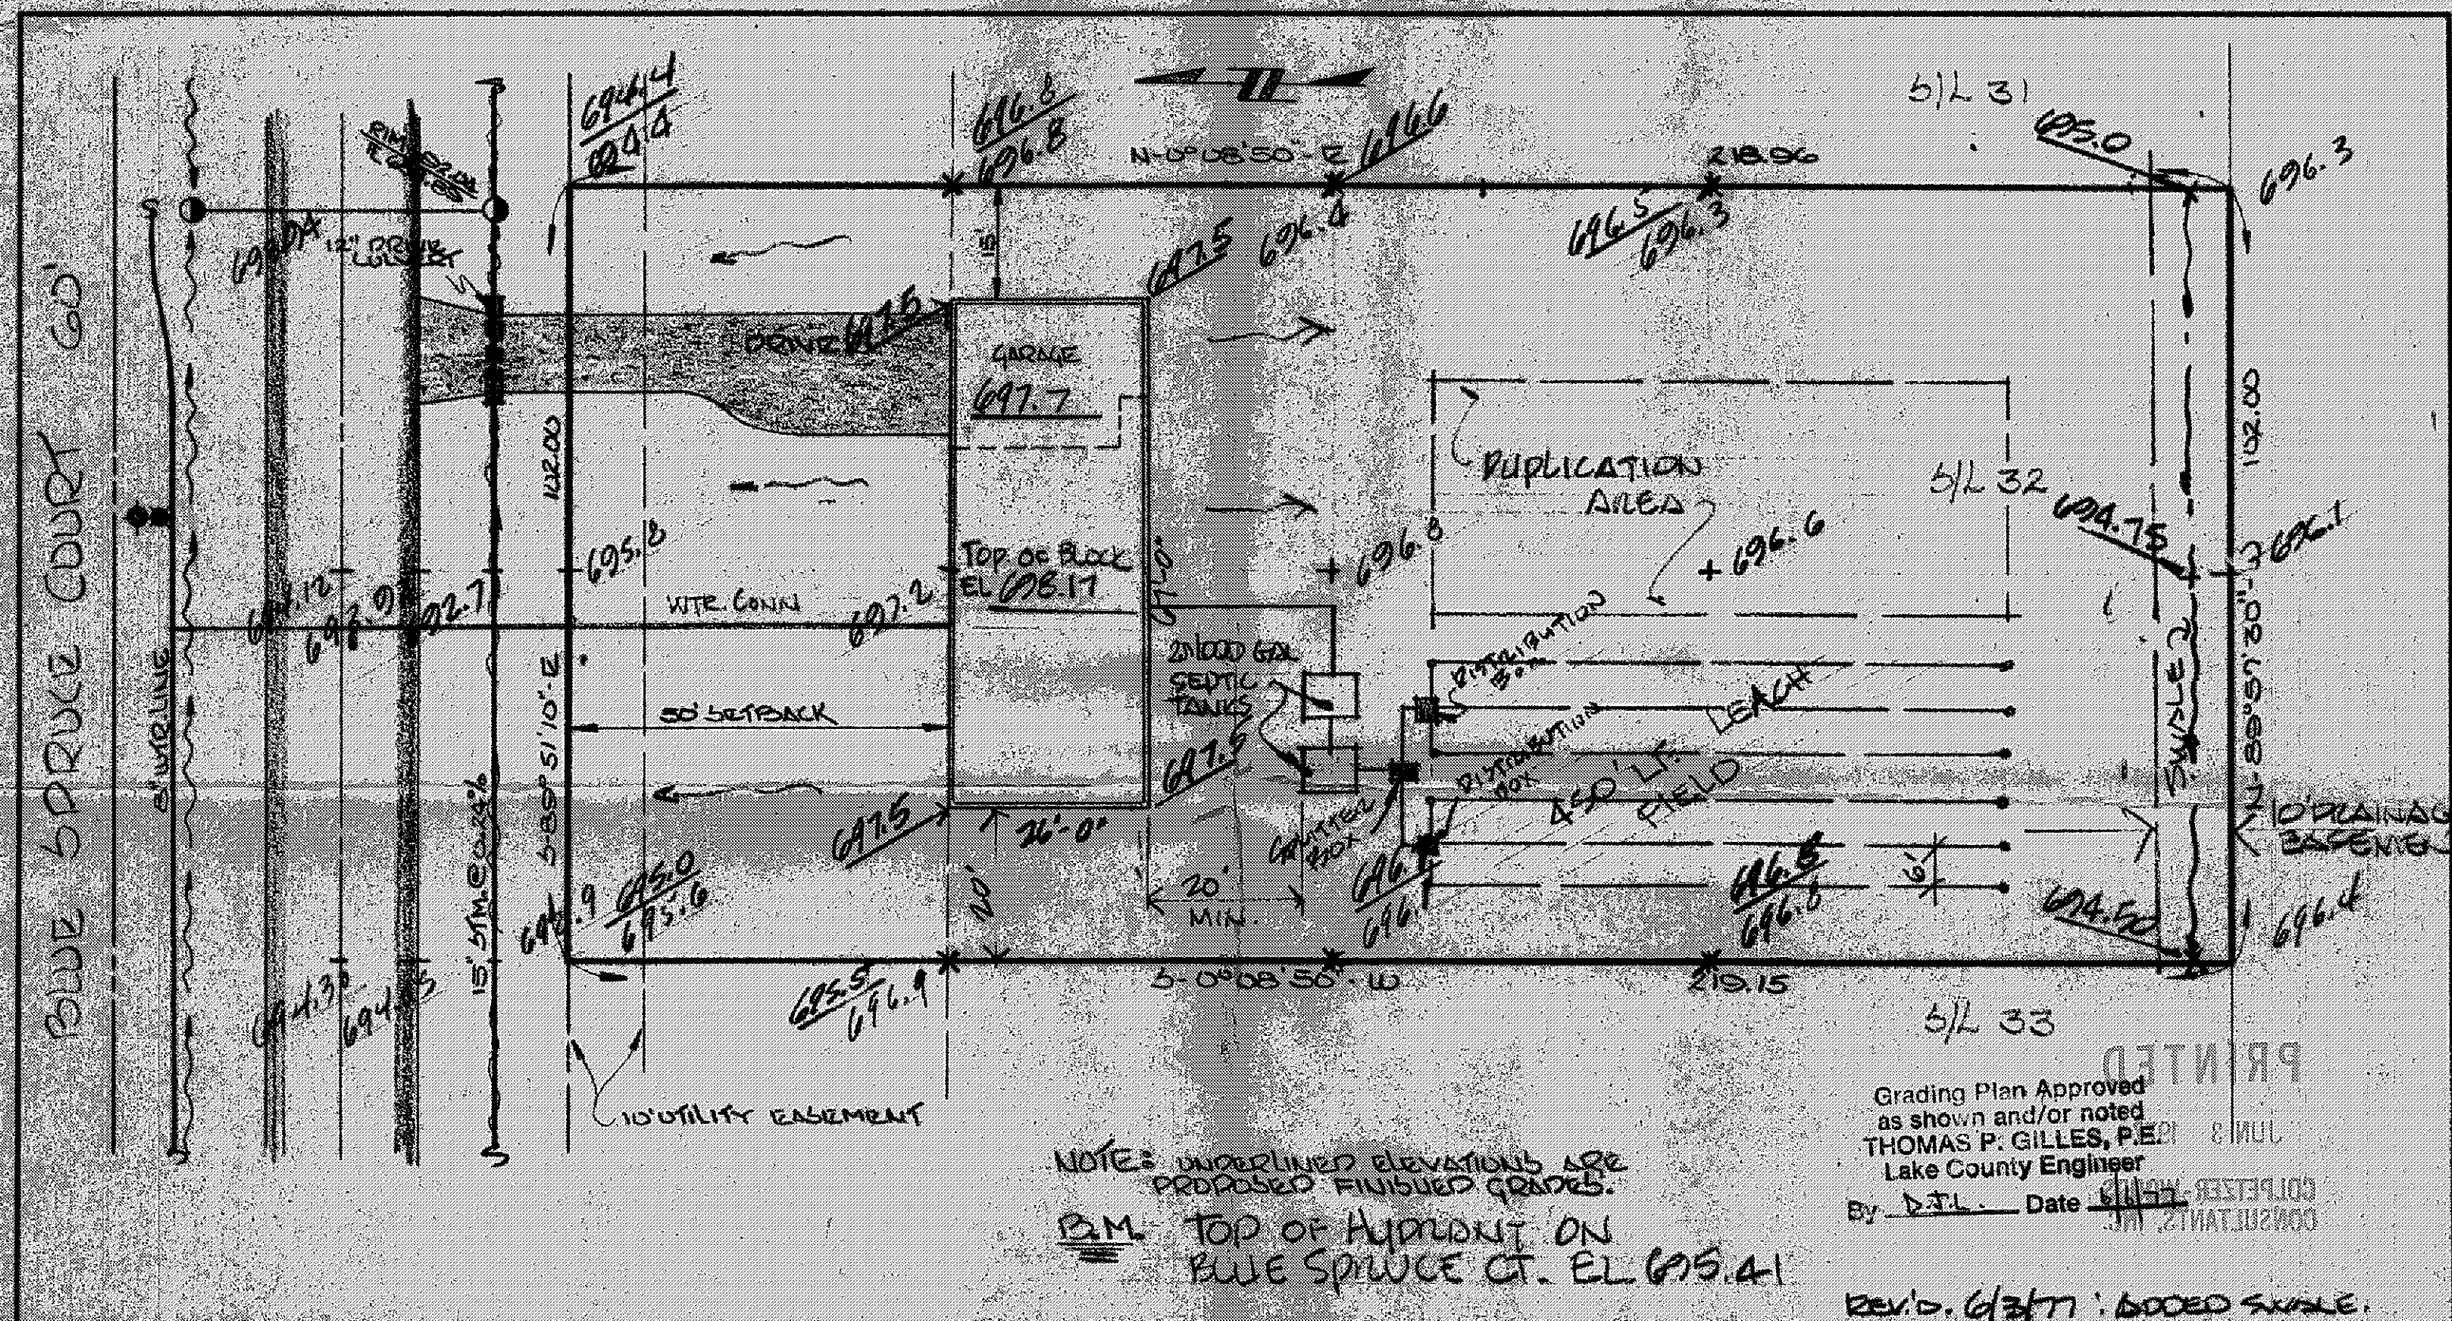

NOTE: UNDERLINED ELEVATIONS ARE PROPOSED FINISHED GRADES.

B.M. TOP OF HYDRANT ON BLUE SPRUCE CT. EL 695.41

Grading Plan Approved
as shown and/or noted
THOMAS P. GILLES, P.E.
Lake County Engineer
By D.T.L. Date 6/3/77

Rev'd. 6/3/77: GOOD SCALE.

DESIGN CERTIFICATION

THIS PLAT WAS PREPARED BY ME, AND IS CORRECT TO THE BEST OF MY KNOWLEDGE AND BELIEF.

REG. SURVEYOR NO. 4785

AS BUILT CERTIFICATION

I HEREBY CERTIFY THAT THE CIRCLED GRADES ARE EXISTING FINISH GRADES CHECKED IN THE FIELD ON _____ AND THAT SURVEY IS CORRECT TO THE BEST OF MY KNOWLEDGE AND BELIEF.

REG. SURVEYOR NO. _____

COLPETZER · WOODS
CONSULTANTS, INC.
180 SOUTH STATE STREET • PAINESVILLE, OHIO 44077 • (216) 357-7569

DATE MAY 1977
SCALE 1" = 20'
DRWN BY DFA
CHKD BY
JOB NO. 77-018
FB 304 PG 53

SITE PLAN FOR:
CASEMENT HOMES
1251 MADISON AVE. PNVLLE, OHIO
BEING SUBLOT 32 IN BIRCHFIELD MEADOWS SUBD. IN PERRY TOWNSHIP, OHIO