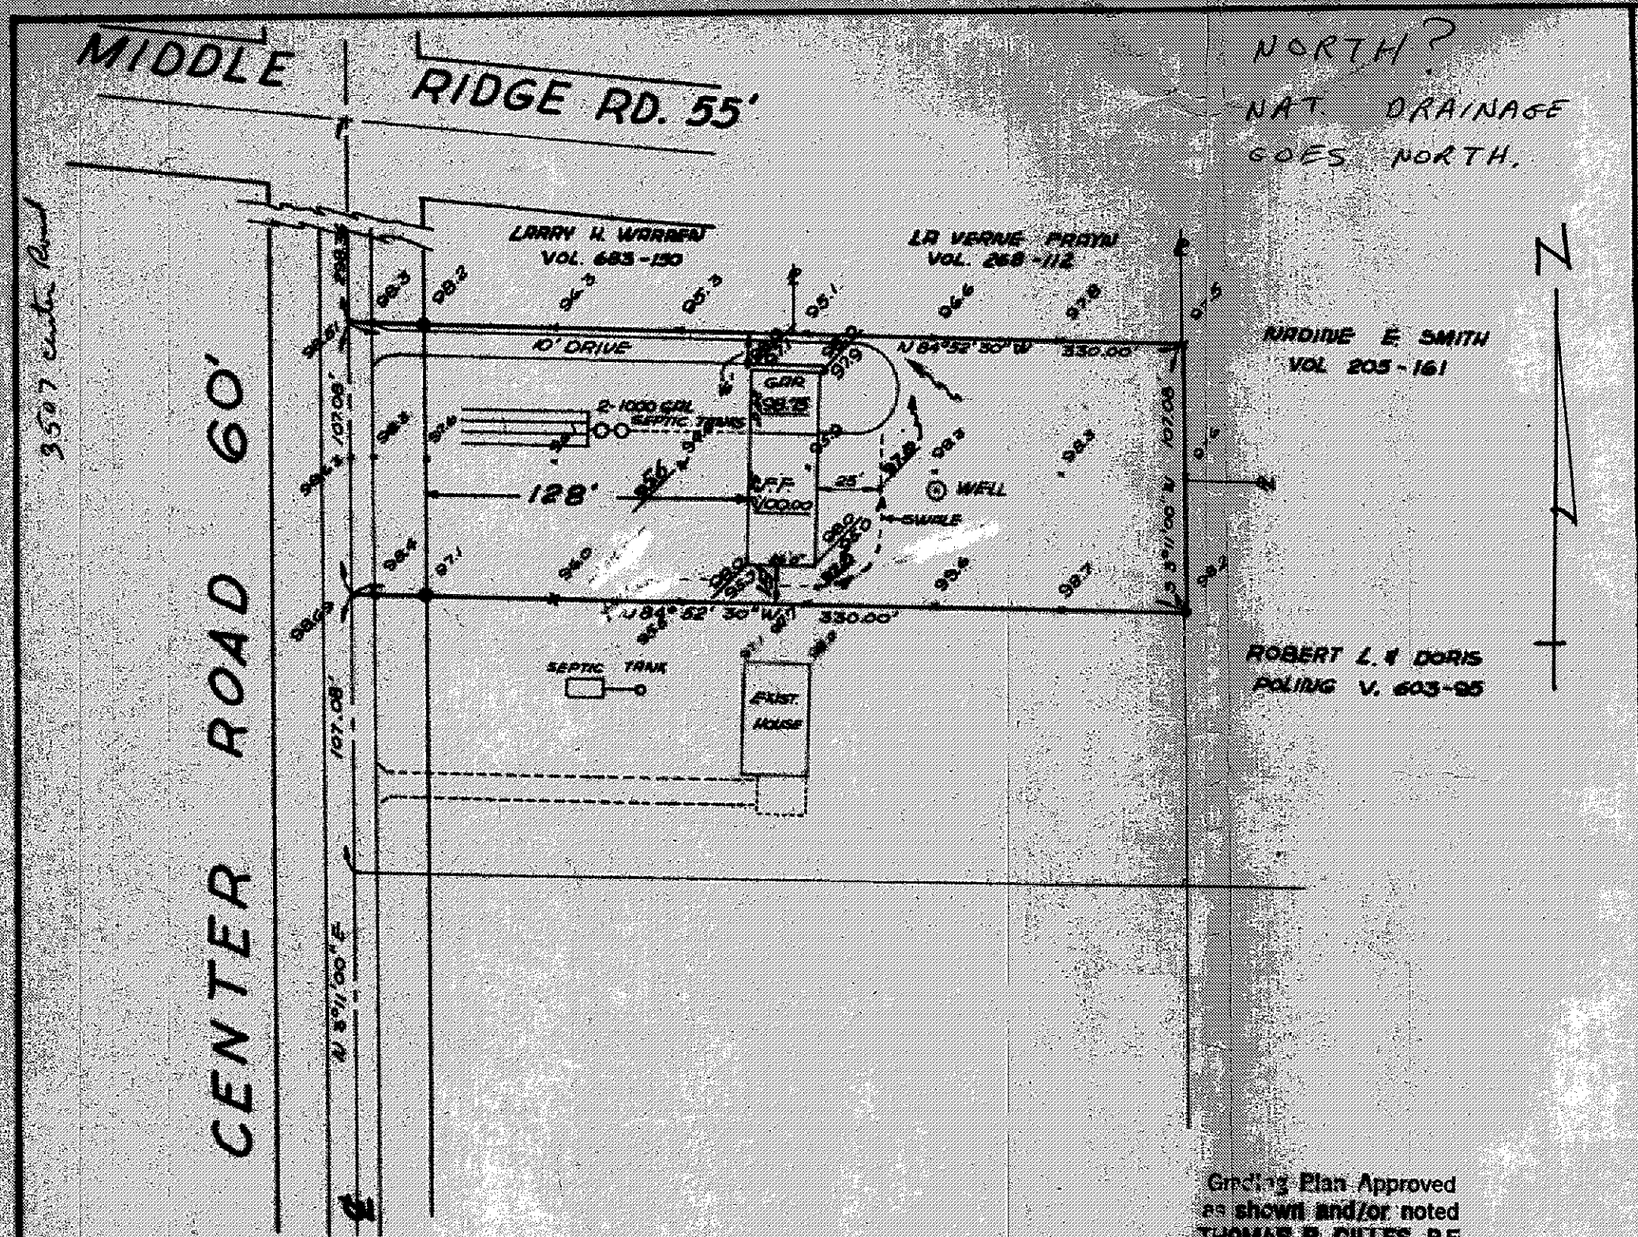

NORTH?
NAT. DRAINAGE GOES NORTH.

SITE PLAN

PERRY (TOWNSHIP) LAKE COUNTY, OHIO

FOR FOSTER & JENE KEMPTON (CLIENT / OWNER)

HARPER STREET (ADDRESS / STREET) PERRY (CITY / ZIP)

SUBDIVISION NAME	LOT / TRACT
VOL-PG.	VOLUME / PAGE
SUB LOT NO. / STREET	PERM PARCEL / STREET

LEGEND

SANITARY MANHOLE	WATER VALVE (GAS)
STORM MANHOLE	WATER METER (GAS)
INLET OR CATCH BASIN	AS BUILT ELEVATION 100.0
HYDRANT	INDICATES DIRECTION OF SURFACE DRAINAGE
EXISTING CONTOURS	
PROPOSED CONTOURS	
EXIST. ELEV. 100.0 / 100.0 PROP ELEV.	

REMARKS

ALL BOUNDARY DATA SHOWN WAS OBTAINED FROM (DEEDS, RECORDED SUBDIVISION PLAT, OR OTHER PUBLIC RECORDS)

CHECK LIST

DIMENSIONS	WATER MAIN SIZE LOCATION
BEARING	SAN. SEWER SIZE % GR. LOC.
TIE TO NEAREST STREET	SAN. MH. CAST ELEV INV ELEV
SUBLOT NO. PARCEL NO.	SAN. CONN SIZE LOC. DEPTH
SURROUNDING OWNERS	STORM SEWER SIZE % GR. LOC.
BLDG DIMENSION FIN GR.	STORM MH. CAST ELEV INV ELEV
BLDG TIES FLR. GRADES	PAVT TYPE GRADE CURBS
APRON TYPE WIDTH THICKNESS	GASLINE LOC. SIZE PRESSURE
SIDEWALK TYPE WIDTH THICKNESS	SEPTIC TANK SIZE LOC.
CULVERT TYPE DIA LENGTH	WELL LOCATION

PLAN PREPARED BY:

COLPETZER-WOODS CONSULTANTS, INC
CONSULTING ENGINEERS & SURVEYORS
180 SOUTH STATE STREET
PAINESVILLE, OHIO - 44077
TEL. 357-7569

REVISIONS NO	DATE	BY	DRAWN BY	SCALE	DRAWING NUMBER
1			D.A.	1" = 60'	
2			CHK'D	DATE MARCH, 1974	
			CREW CHIEF	APPD	

Grading Plan Approved as shown and/or noted
THOMAS P. GILLES, P.E.
Lake County Engineer
By JWK Date 4-17-74

APPROVED
SIDE LINES & SET BACK
PERRY TOWNSHIP ZONING
PERMIT NO. 1477
ZONING INSPECTOR
R. W. Rittenhouse

4/3/74

"AS BUILT" CERTIFICATION

I, HEREBY CERTIFY THAT THE CIRCLED GRADES ARE EXISTING FINISH GRADES CHECKED IN FIELD ON _____ 19__
SURVEY IS CORRECT TO THE BEST OF MY KNOWLEDGE AND BELIEF

REGISTERD SURVEYOR NO.

FB-251-95