NOTE: 1.) GROUND FAULT PROTECTION REQUIRED FOR ALL OUTSIDE RECEPTACLE OUTLETS.

2.) PROVIDE GUTTERS DOWNSPOUTS SPLASH BLOCKS OR STORM SEWER.

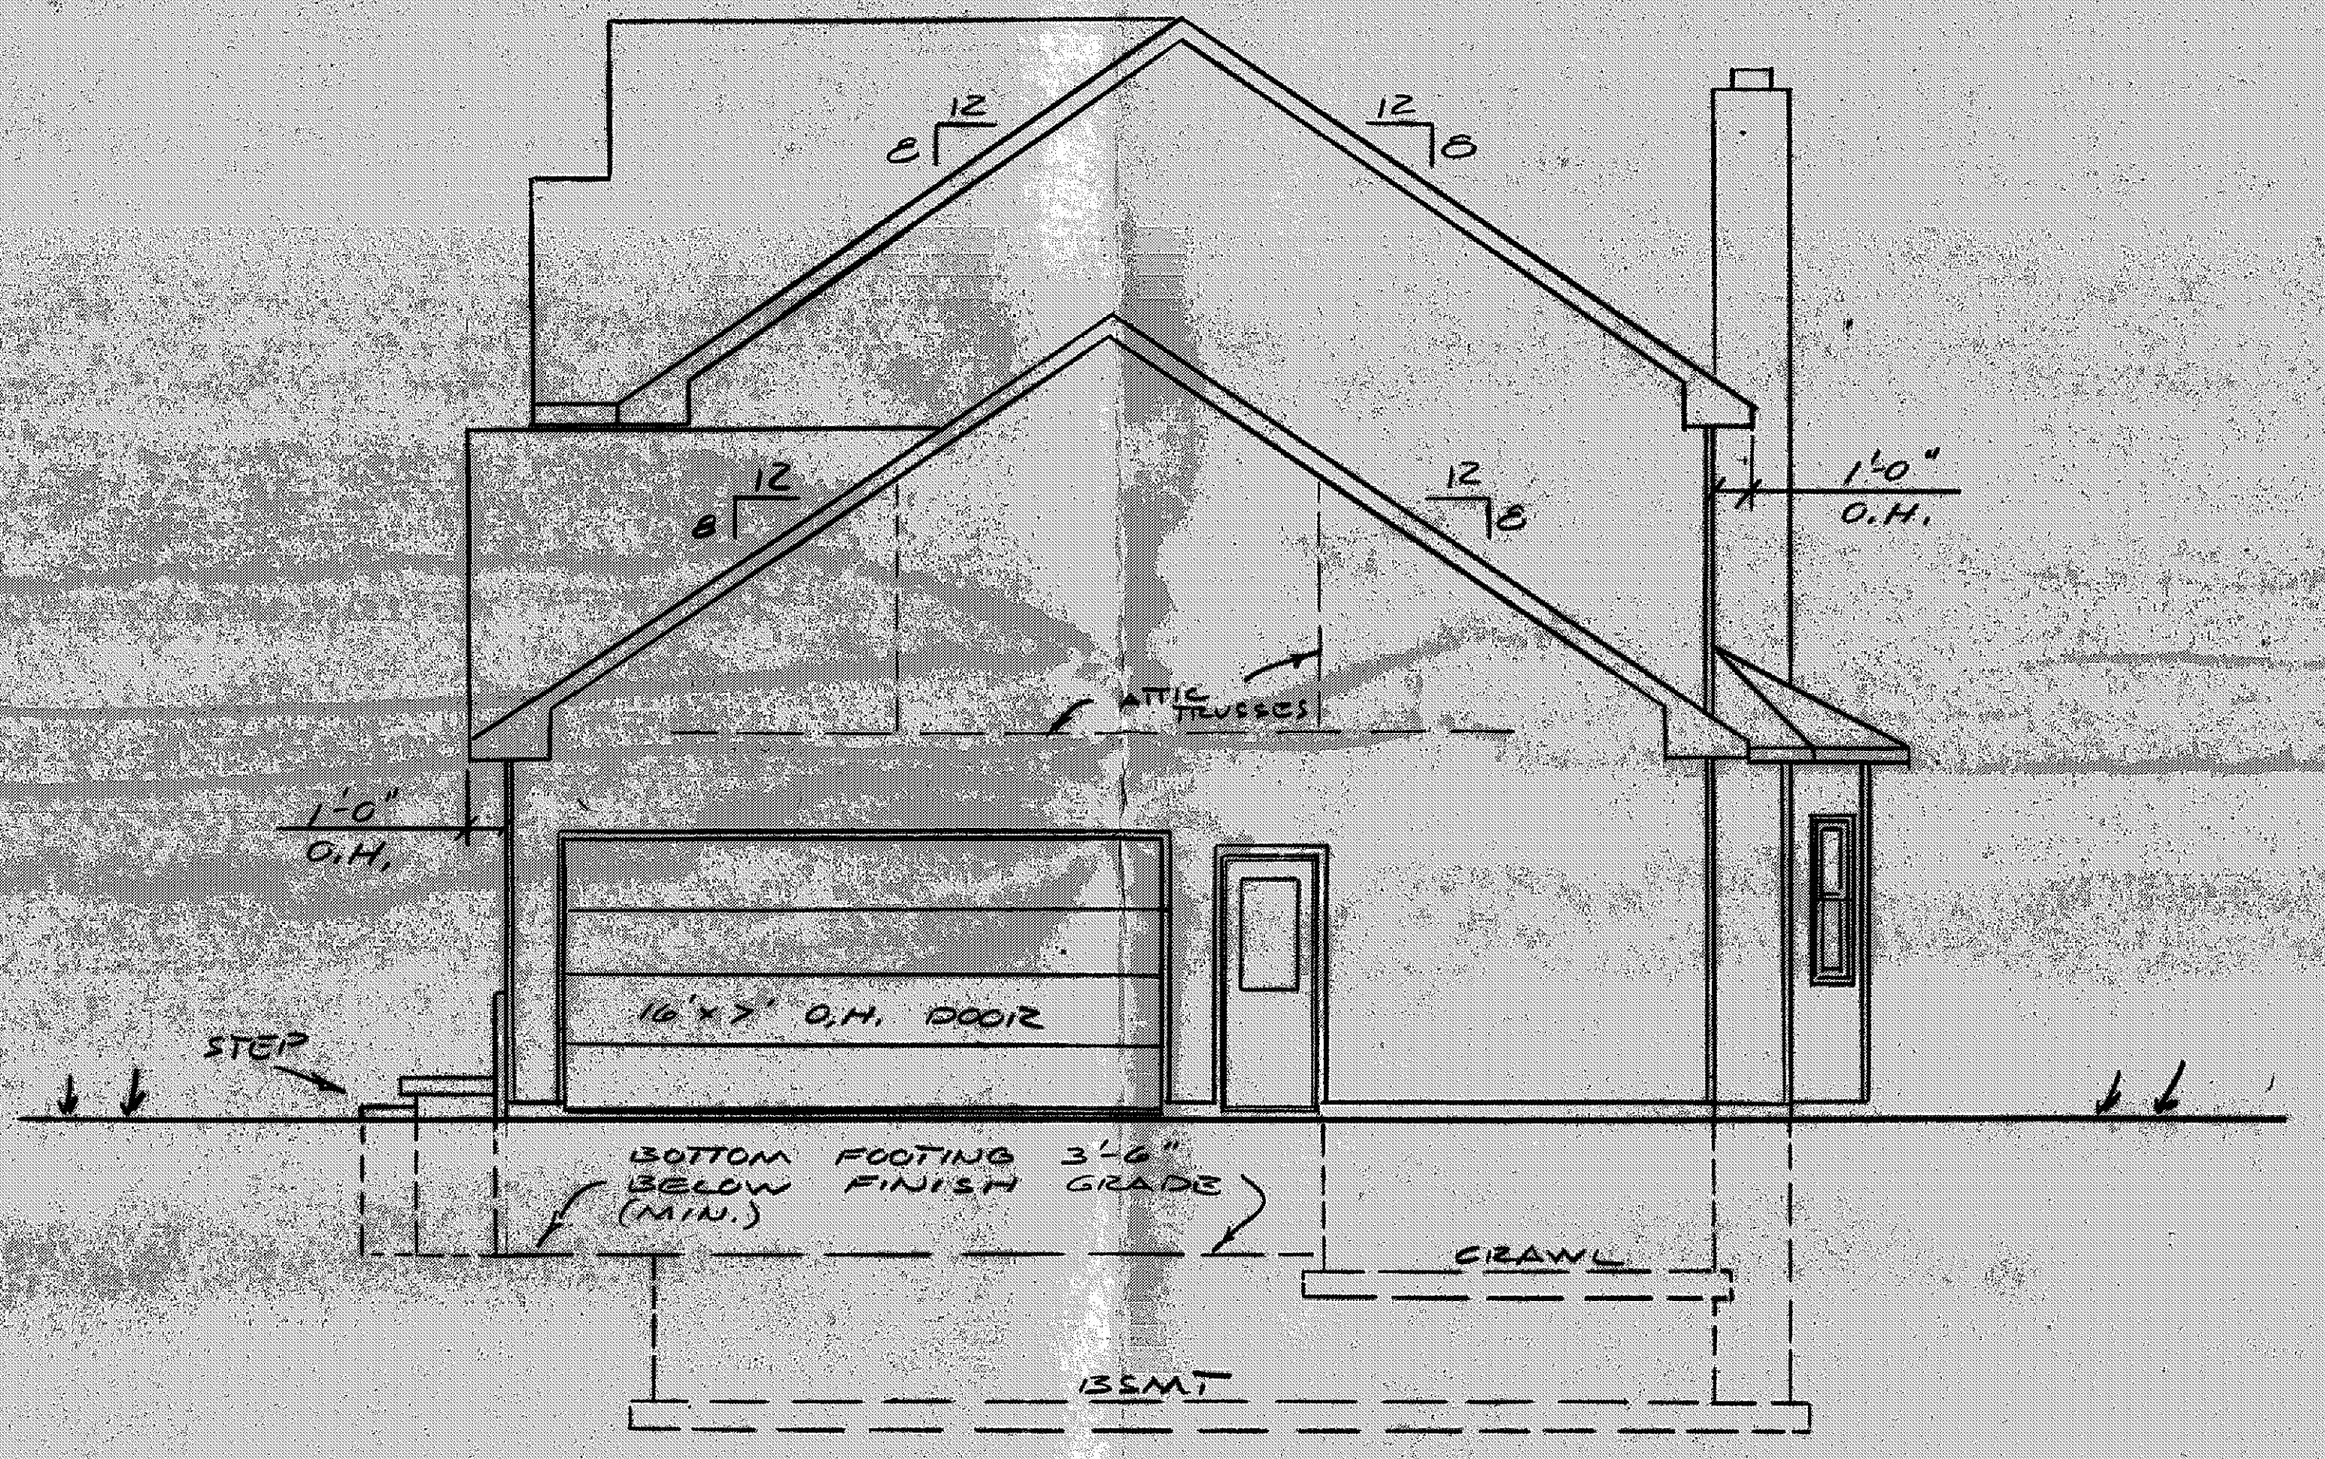

RIGHT SIDE ELEVATION

SCALE 1/4"=1'-0"