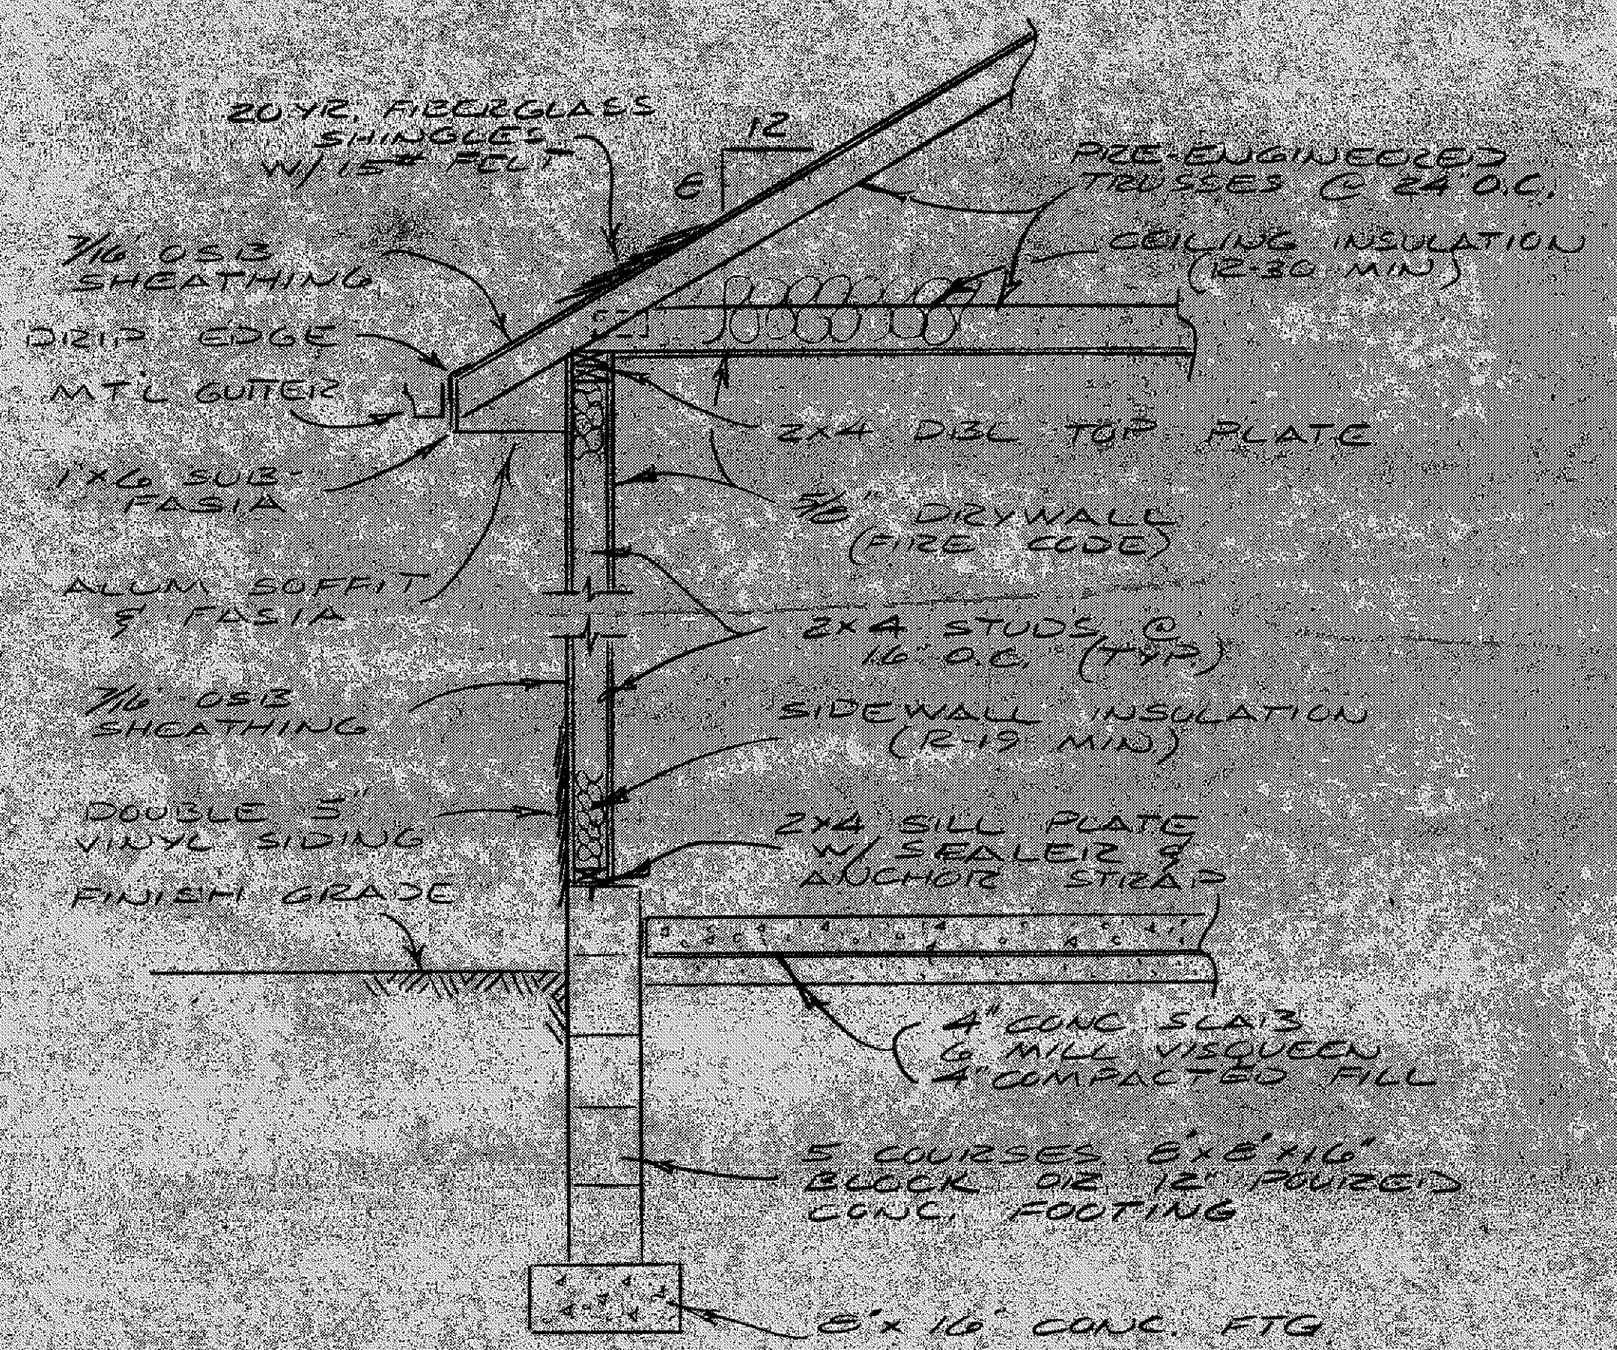

SECTION "B-B"

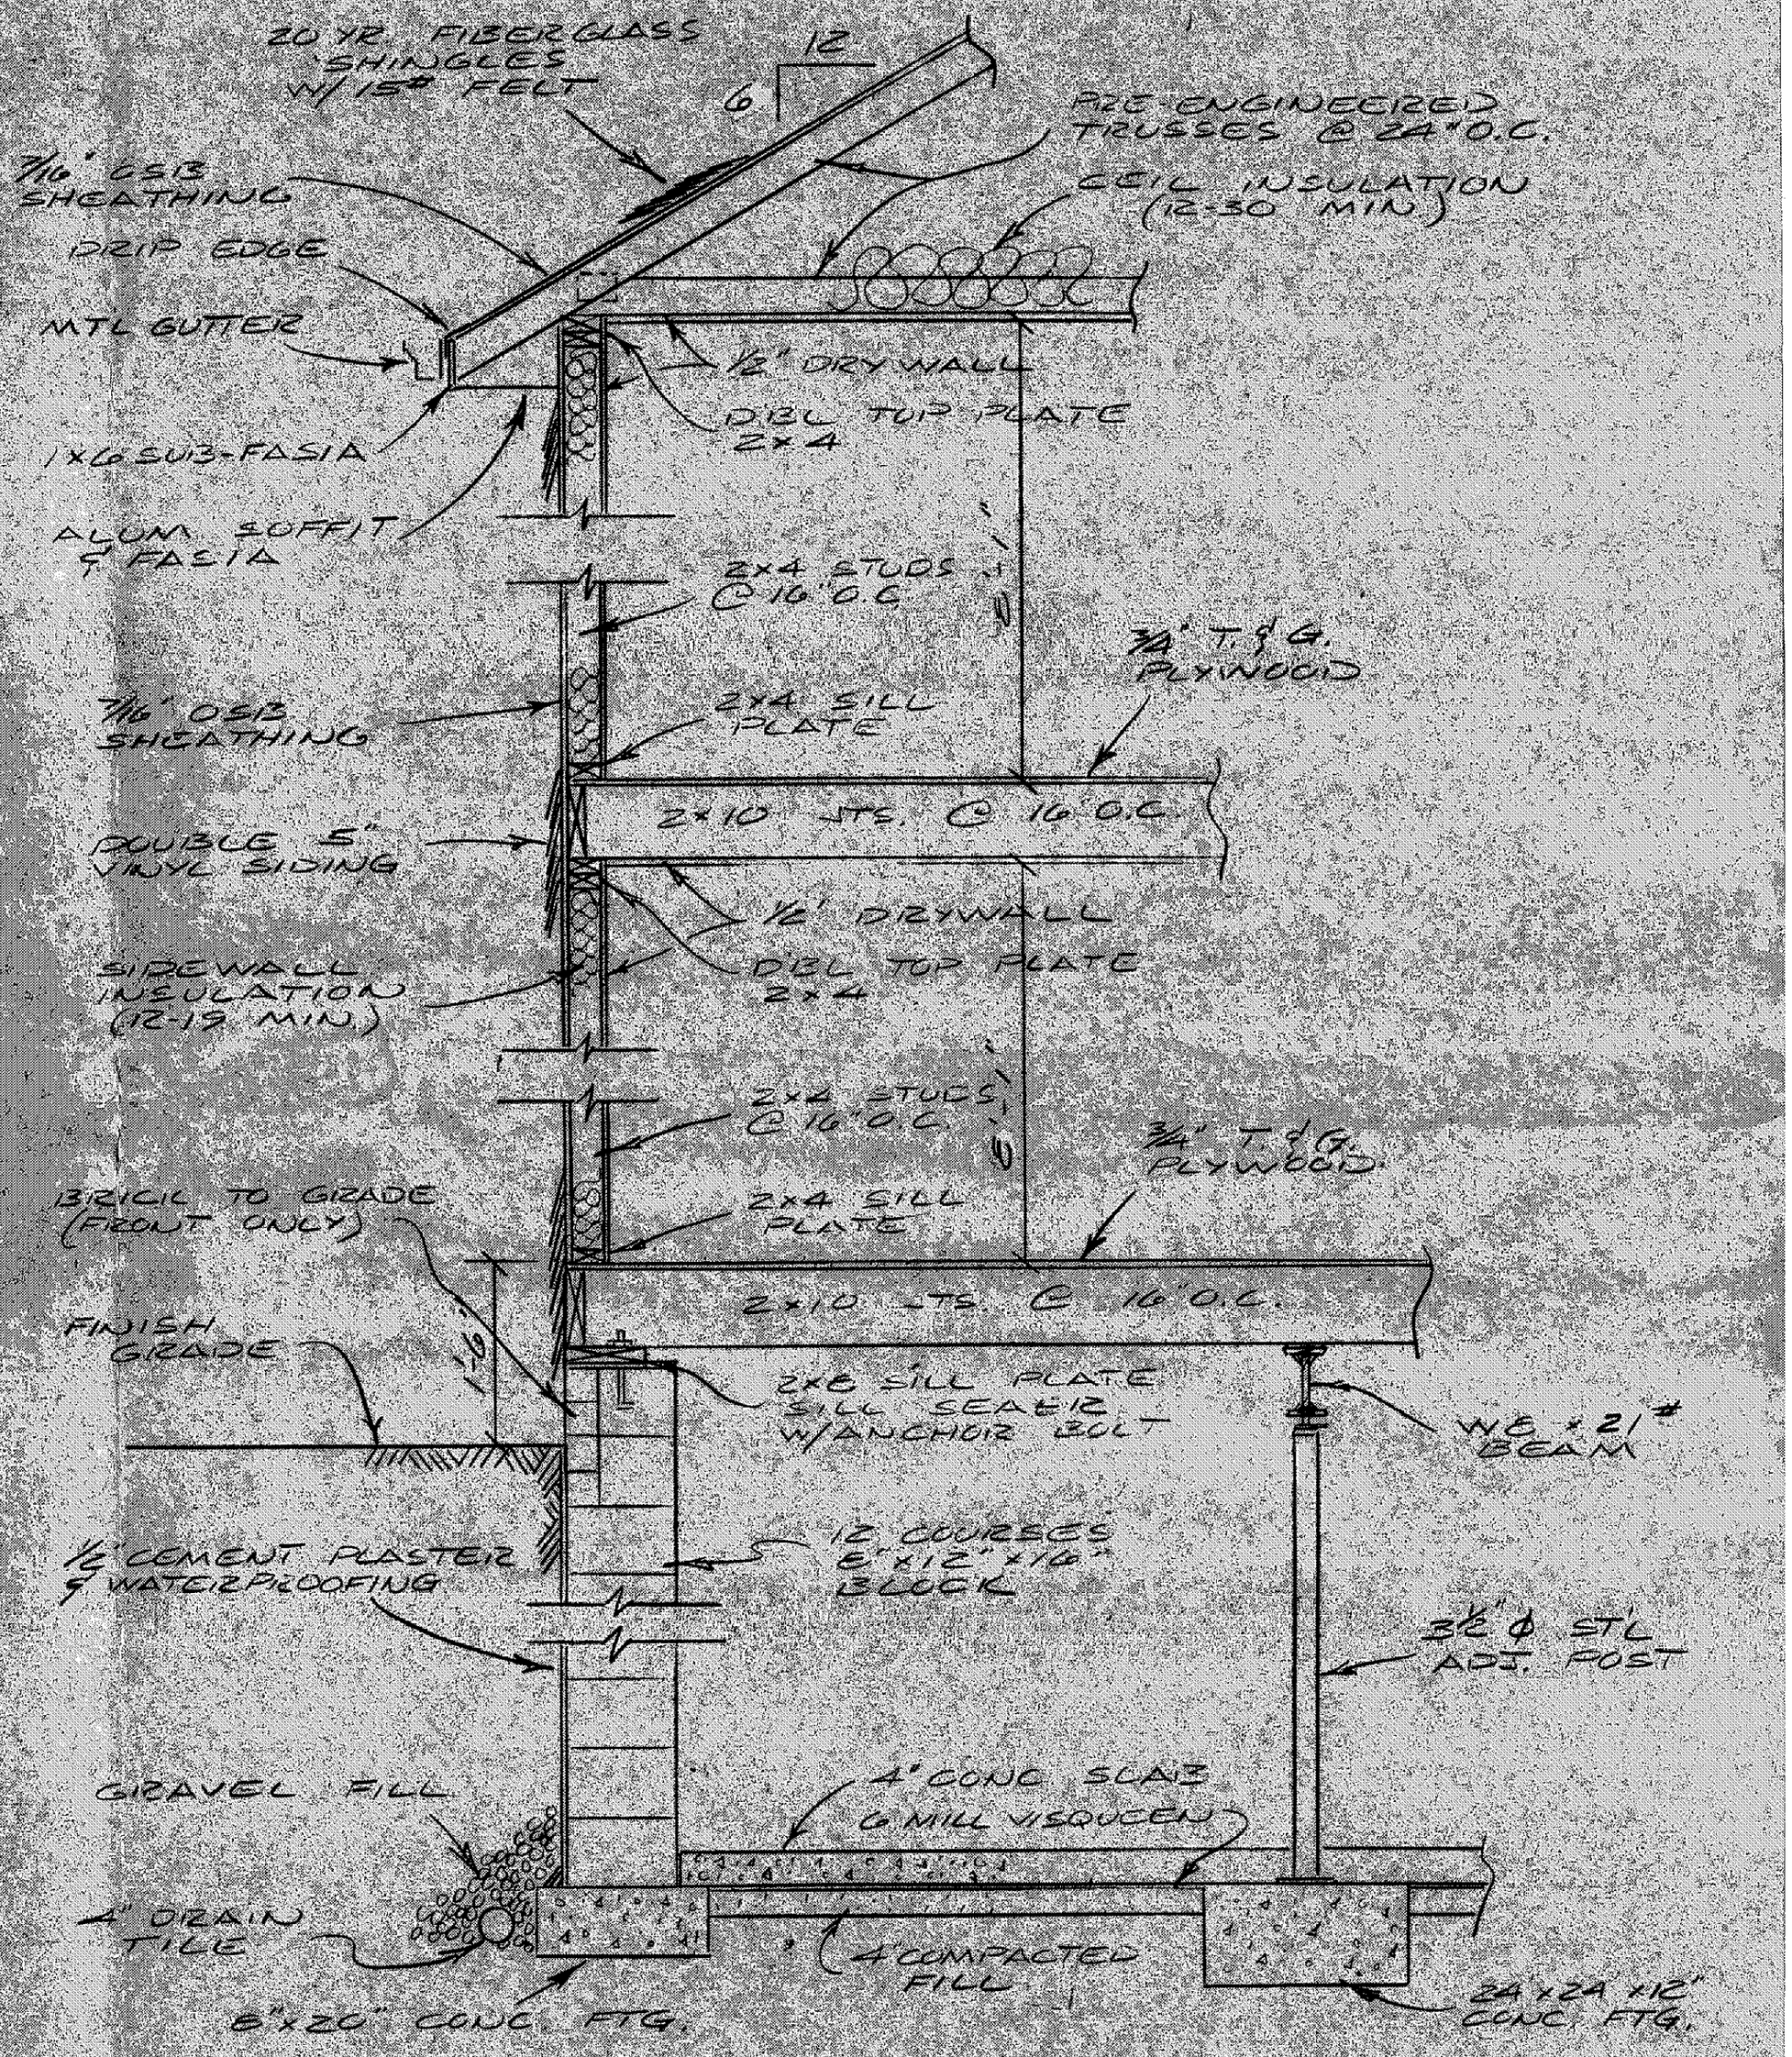

TYPICAL WALL SECTION "A-A"