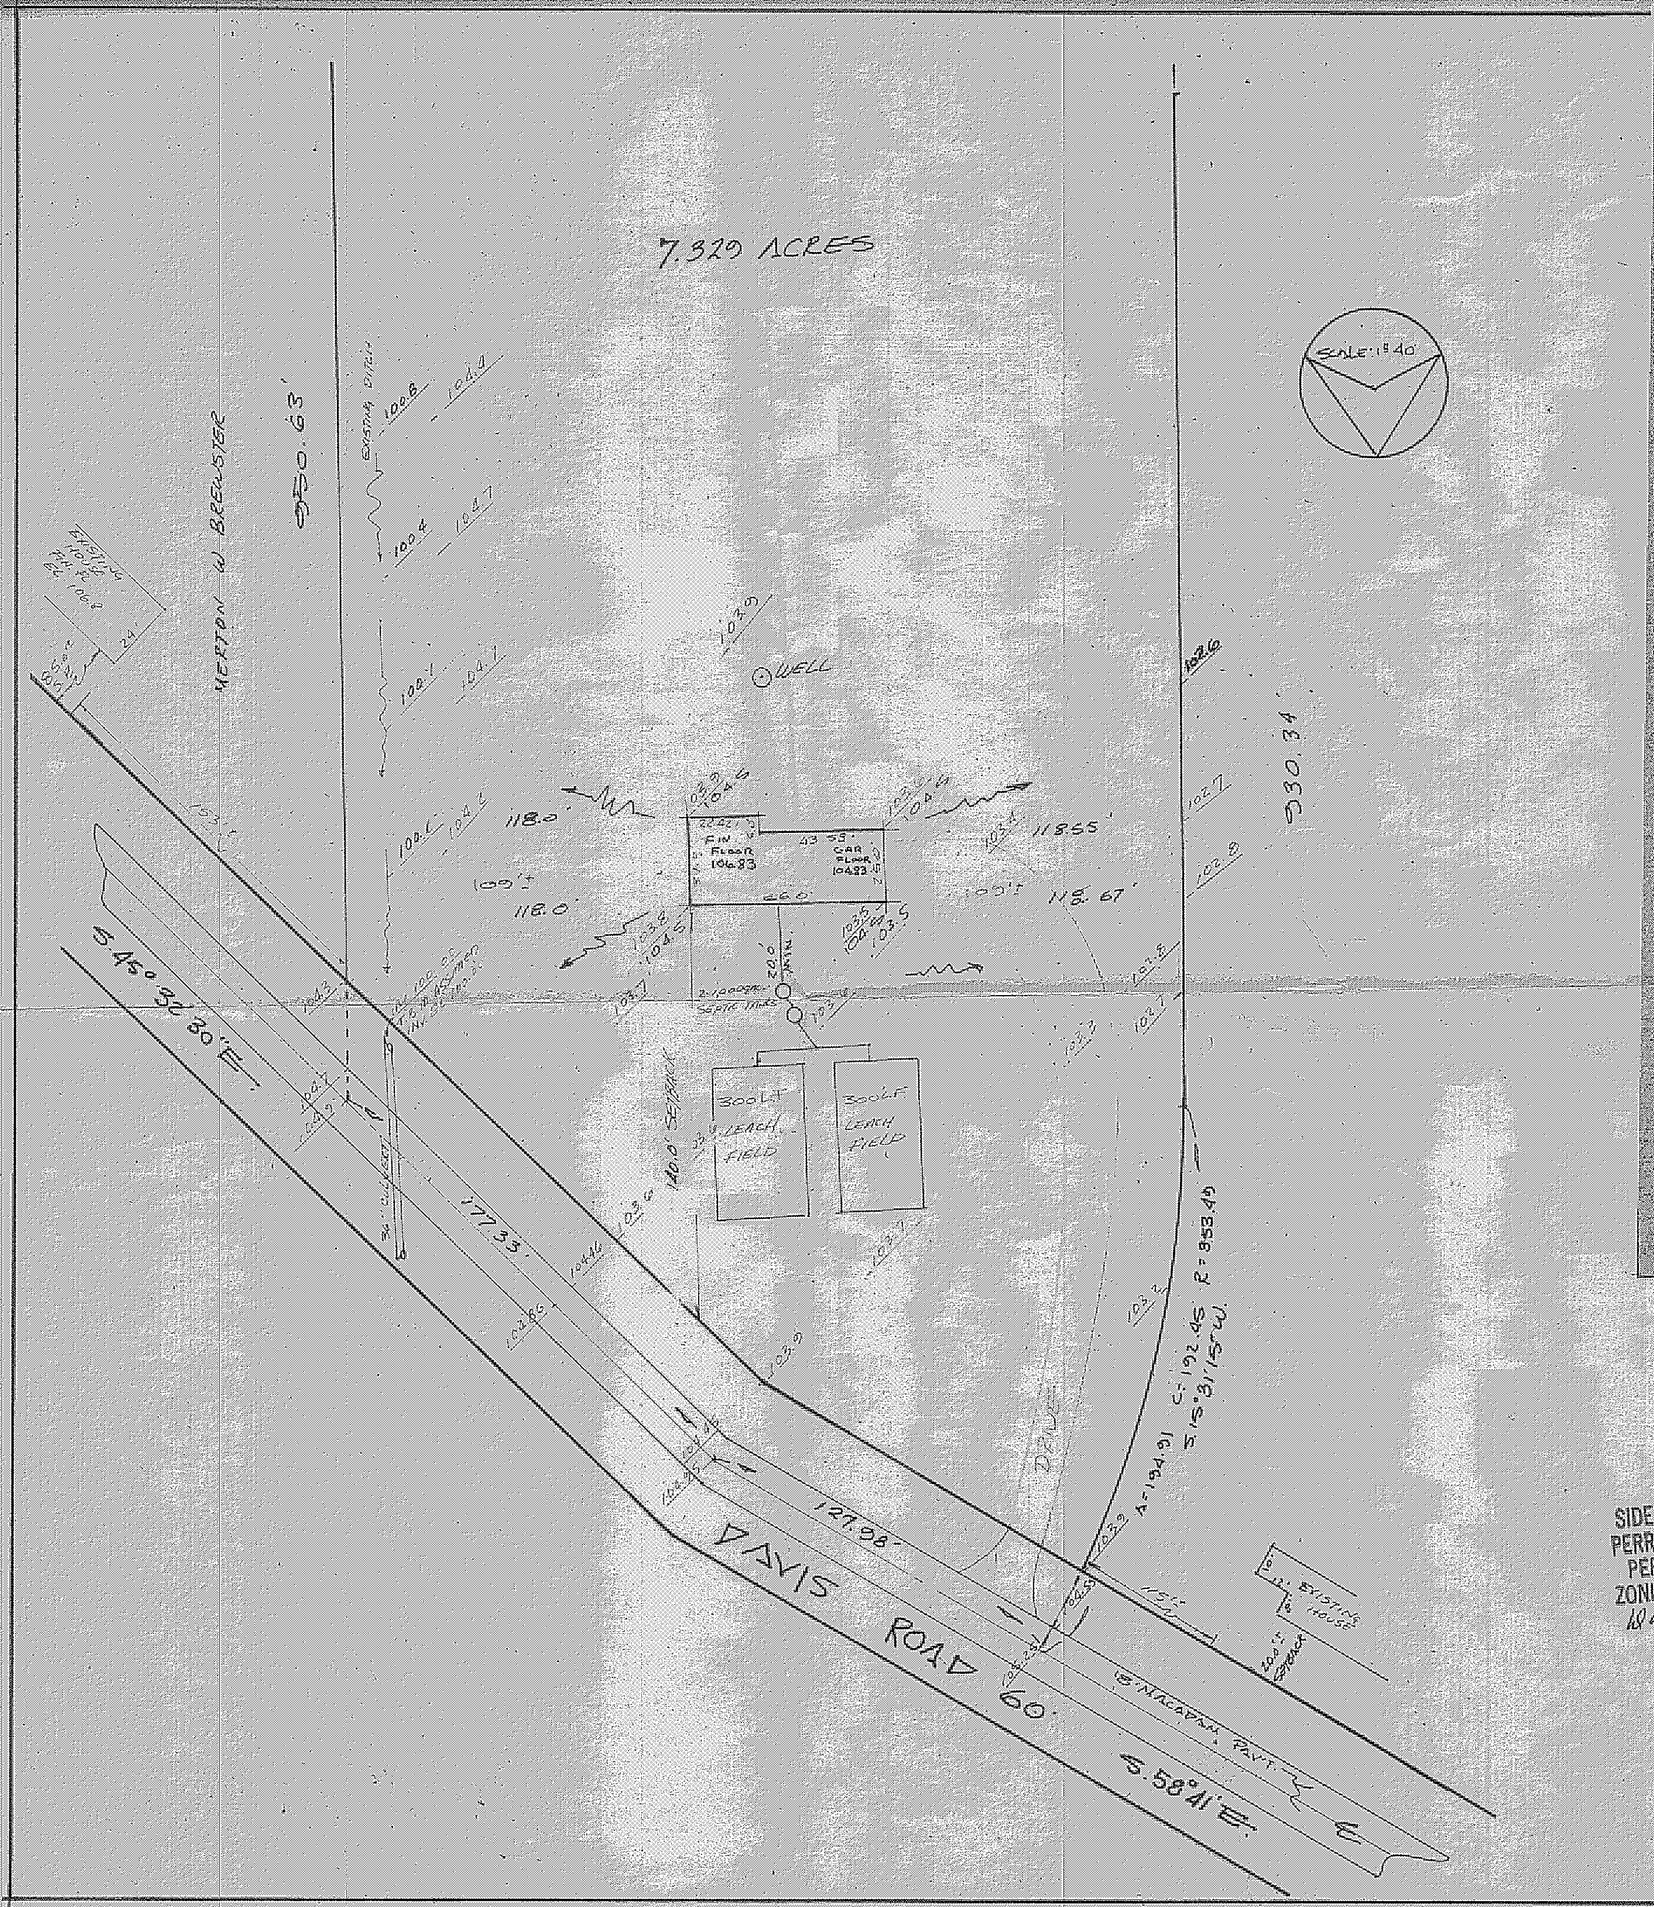

SITE PLAN

PERRY TOWNSHIP "LAKE COUNTY, OHIO"

for KENNETH DAVIS
CLIENT OWNER

5311 CHESTNUT HILL WILLOUGHBY, OHIO
ADDRESS STREET CITY ZIP

~~RECORD SUBDIVISION~~	53 & 63 LOT TRACT
~~VOLUME PAGE~~	VOLUME PART OF (5) PAGE
~~SUBLOT NO STREET~~	PERM PARCEL NO DAVIS RD STREET

LEGEND

SANITARY MANHOLE	WATER VALVE (GAS)
STORM MANHOLE	WATER METER (GAS)
INLET OR CATCH BASIN	AS BUILT ELEVATION
HYDRANT	DIRECTION OF SURFACE DRAINAGE
EXISTING CONTOURS	
PROPOSED CONTOURS	
EXIST ELEV 100.0 / 100.0 PROP ELEV	

REMARKS

ALL BOUNDARY DATA SHOWN WAS OBTAINED FROM (DEEDS RECORDED SUBDIVISION PLAT OR OTHER PUBLIC RECORDS)

DESIGN CERTIFICATION

THIS PLAT WAS PREPARED BY ME, AND IS CORRECT TO THE BEST OF MY KNOWLEDGE AND BELIEF

Richard [signature] PS#5244
NAME SURVEYOR REGISTRATION NO

CHECK LIST

DIMENSIONS	WATER MAIN SIZE LOCATION
BEARINGS	SAN SEWER SIZE % OR LOC
TIE TO NEAREST STREET	SAN M.H. CAST ELEV INV ELEV
SUBLOT NO PARCEL NO	SAN CONN SIZE LOC DEPTH
SURROUNDING OWNERS	STORM SEWER SIZE % OR LOC
BLDG DIMENSIONS FIN GR	STORM MH CAST ELEV INV ELEV
BLDG TIES FLR GRADES	PAVT TYPE GRADE CURBS
APRON TYPE WIDTH THICKNESS	GAS LINE LOC SIZE PRESSURE
SIDEWALK TYPE WIDTH THICKNESS	SEPTIC TANK SIZE LOC
CULVERT TYPE DIA LENGTH	WELL LOCATION

REVISIONS		
NO	DATE	BY
1		
2		
3		
4		
5		

PLAN PREPARED BY:
DEBEVEC-SALO & ASSOC, INC.
CIVIL ENGINEERS - SURVEYORS NAME
180 E. JACKSON ST. PAINESVILLE, O.
ADDRESS

DRAWN BY W.C.B.	SCALE 1" = 40'	PHONE NO
CHK'D	DATE OCT 10 '73	DRAWING NO
CREW CHIEF	APP'D	4038

APPROVED
SIDE LINES & SET BACK
PERRY TOWNSHIP ZONING
PERMIT NO. 1422
ZONING INSPECTOR
Wallas W Smith

Grading Plan Approved
as shown and/or noted
THOMAS P. GILLES, P.E.
Lake County Engineer

By JWK Date 10-11-73