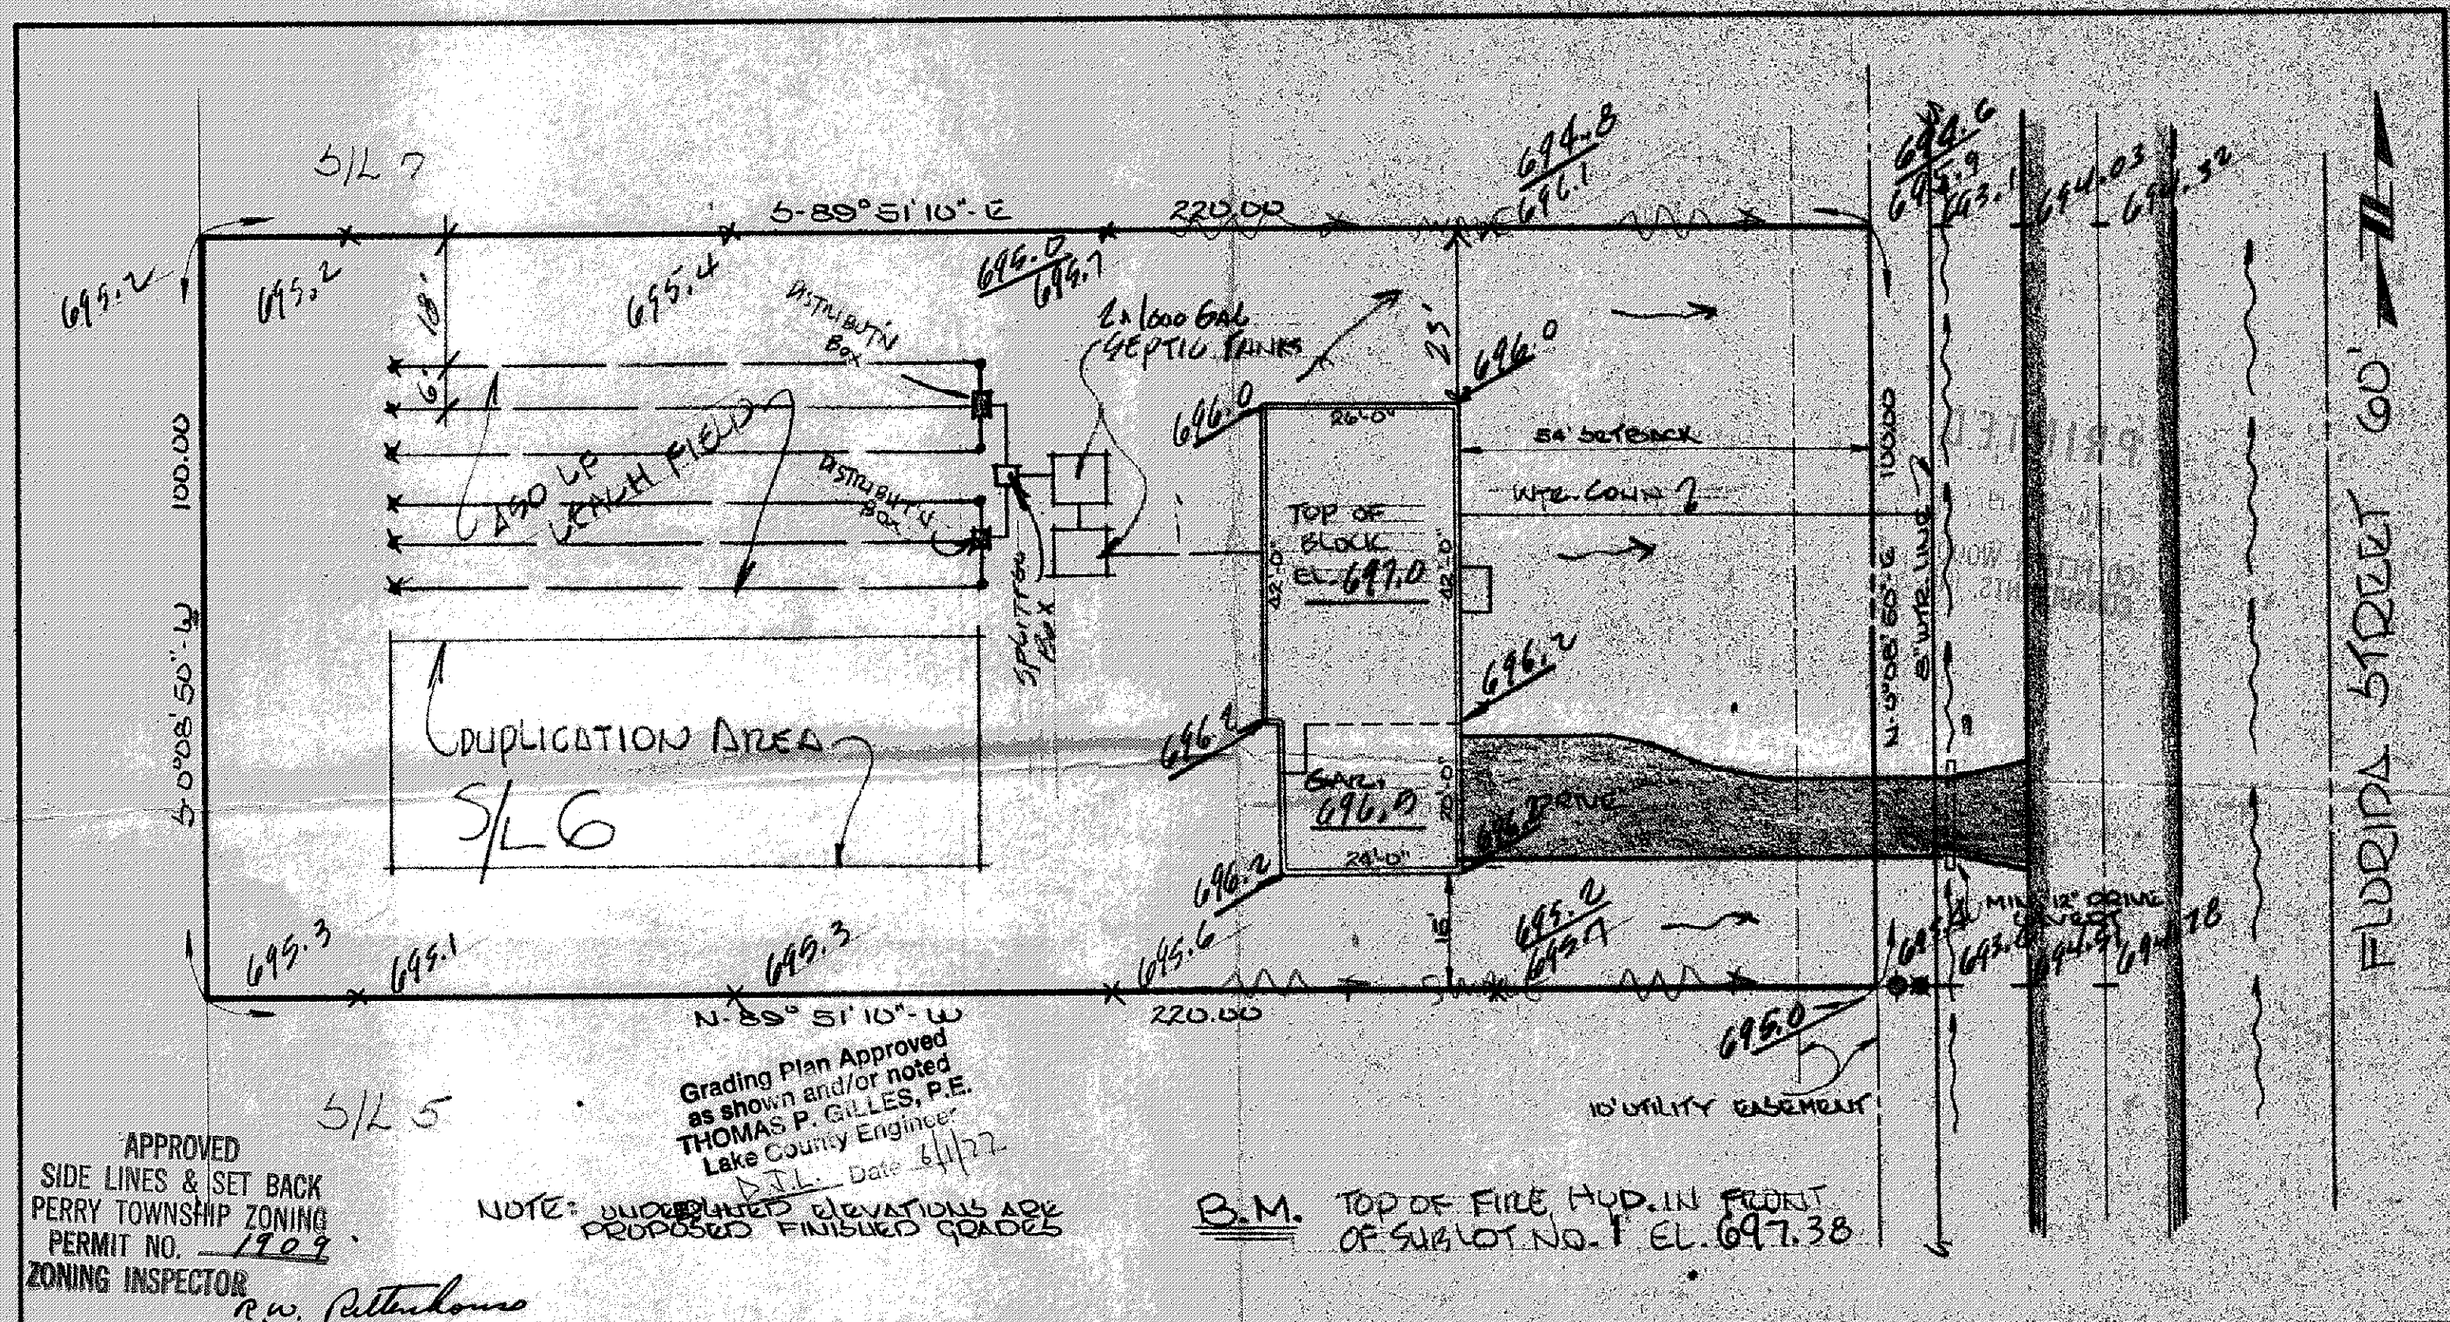

APPROVED
SIDE LINES & SET BACK
PERRY TOWNSHIP ZONING
PERMIT NO. 1909
ZONING INSPECTOR
R.W. Rittenhouse

DESIGN CERTIFICATION	AS BUILT CERTIFICATION			
THIS PLAT WAS PREPARED BY ME, AND IS CORRECT TO THE BEST OF MY KNOWLEDGE AND BELIEF.	I HEREBY CERTIFY THAT THE CIRCLED GRADES ARE EXISTING FINISH GRADES CHECKED IN THE FIELD ON _____ AND THAT SURVEY IS CORRECT TO THE BEST OF MY KNOWLEDGE AND BELIEF.	COLPETZER · WOODS CONSULTANTS, INC. 180 SOUTH STATE STREET • PAINESVILLE, OHIO 44077 • (216) 357-7569	DATE MAY 1977 SCALE 1"=20' DRWN. BY D.F.A. CHKD. BY [illegible] JOB NO. 77-018 FB ____ PG ____	SITE PLAN FOR: CASEMENT HOMES 1251 MADISON AVE. P'VILLE, OHIO BEING SUBLOT 6 IN BIRCHFIELD MEADOWS SUBD. IN PERRY TOWNSHIP, OHIO
REG. SURVEYOR NO. 4785	REG. SURVEYOR NO. _____			