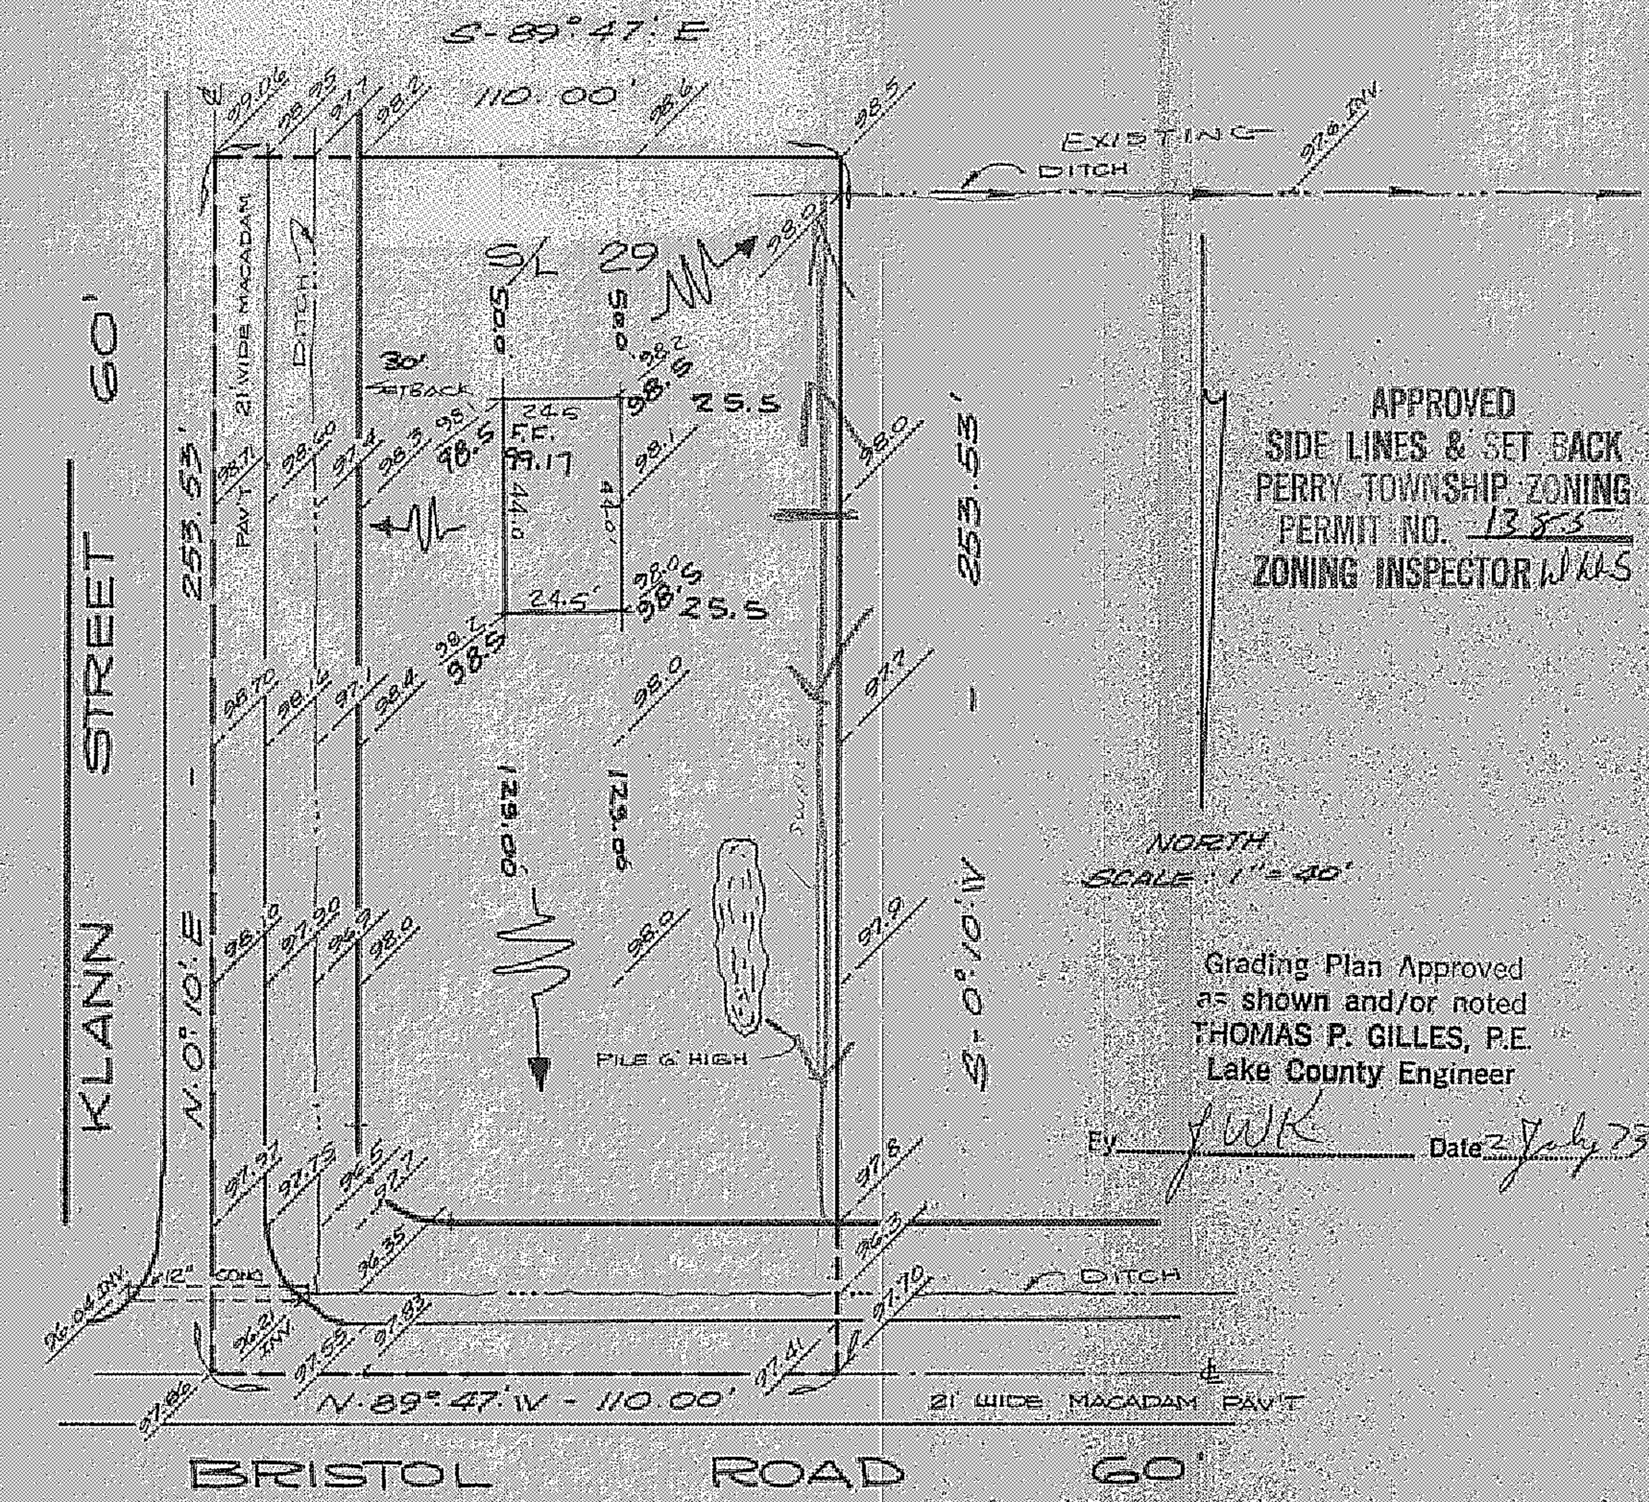

APPROVED
SIDE LINES & SET BACK
PERRY TOWNSHIP ZONING
PERMIT NO. 1385
ZONING INSPECTOR WWS

Grading Plan Approved
as shown and/or noted
THOMAS P. GILLES, P.E.
Lake County Engineer

By JWK Date 3 July 73

"AS BUILT" CERTIFICATION

I, HEREBY CERTIFY THAT THE CIRCLED GRADES ARE EXISTING FINISH GRADES CHECKED IN FIELD ON ____________ 19___ BY
SURVEYING AND ARE CORRECT TO THE BEST OF MY KNOWLEDGE AND BELIEF

REGISTERED SURVEYOR ____________ REG. NO ______

SITE PLAN

PERRY (TOWNSHIP) LAKE COUNTY, OHIO

for INTER LINE HOMES (CLIENT · OWNER)

ADDRESS ______ STREET ______ CITY ______ ZIP ______

"THE KLANN SUBDIVISION" (SUBDIVISION NAME)
VOL - PG
29 (SUBLOT NO.) KLANN (STREET)

LOT ______ TRACT ______
VOLUME ______ PAGE ______
PERM. PARCEL # ______ STREET ______

LEGEND

SANITARY MANHOLE
STORM MANHOLE
INLET OR CATCH BASIN
HYDRANT
EXISTING CONTOURS
PROPOSED CONTOURS
EXIST. ELEV. 100.0
100.0 PROP. ELEV.

WATER VALVE (GAS)
WATER METER (GAS)
AS BUILT ELEVATION (100.0)
INDICATES DIRECTION OF SURFACE DRAINAGE

REMARKS

ALL BOUNDARY DATA SHOWN WAS OBTAINED FROM (DEEDS, RECORDED SUBDIVISION PLAT, OR OTHER PUBLIC RECORDS)

DESIGN CERTIFICATION

THIS PLAT WAS PREPARED BY ME, AND IS CORRECT TO THE BEST OF MY KNOWLEDGE AND BELIEF

[signature] (NAME) PS# F-5244 (SURVEYOR REGISTRATION NO.)

CHECK LIST

DIMENSIONS
BEARINGS
TIE TO NEAREST STREET
SUBLOT NO. PARCEL NO
SURROUNDING OWNERS
BLDG DIMENSIONS FIN GR
BLDG TIES - FLR GRADES
APRON TYPE WIDTH THICKNESS
SIDEWALK TYPE WIDTH THICKNESS
CULVERT TYPE DIA LENGTH

WATER MAIN SIZE LOCATION
SAN SEWER SIZE % GR LOC
SAN MH CAST ELEV INV ELEV
SAN CONN SIZE LOC DEPTH
STORM SEWER SIZE % GR LOC
STORM MH CAST ELEV INV ELEV
PAVT TYPE GRADE CURBS
GAS LINE LOC SIZE PRESSURE
SEPTIC TANK SIZE LOC
WELL LOCATION

REVISIONS		
NO	DATE	BY
1		
2		
3		
4		
5		

PLAN PREPARED BY

DEBEVEC-SALO & ASSOC., INC (NAME)
130 EAST JACKSON ST. PAINESVILLE (ADDRESS)

DRAWN BY JRB	SCALE 1" = 40	PHONE NO
CHKD [signature]	DATE 4-16-73	DRAWING NO 3902-29
CREW CHIEF	APPD	