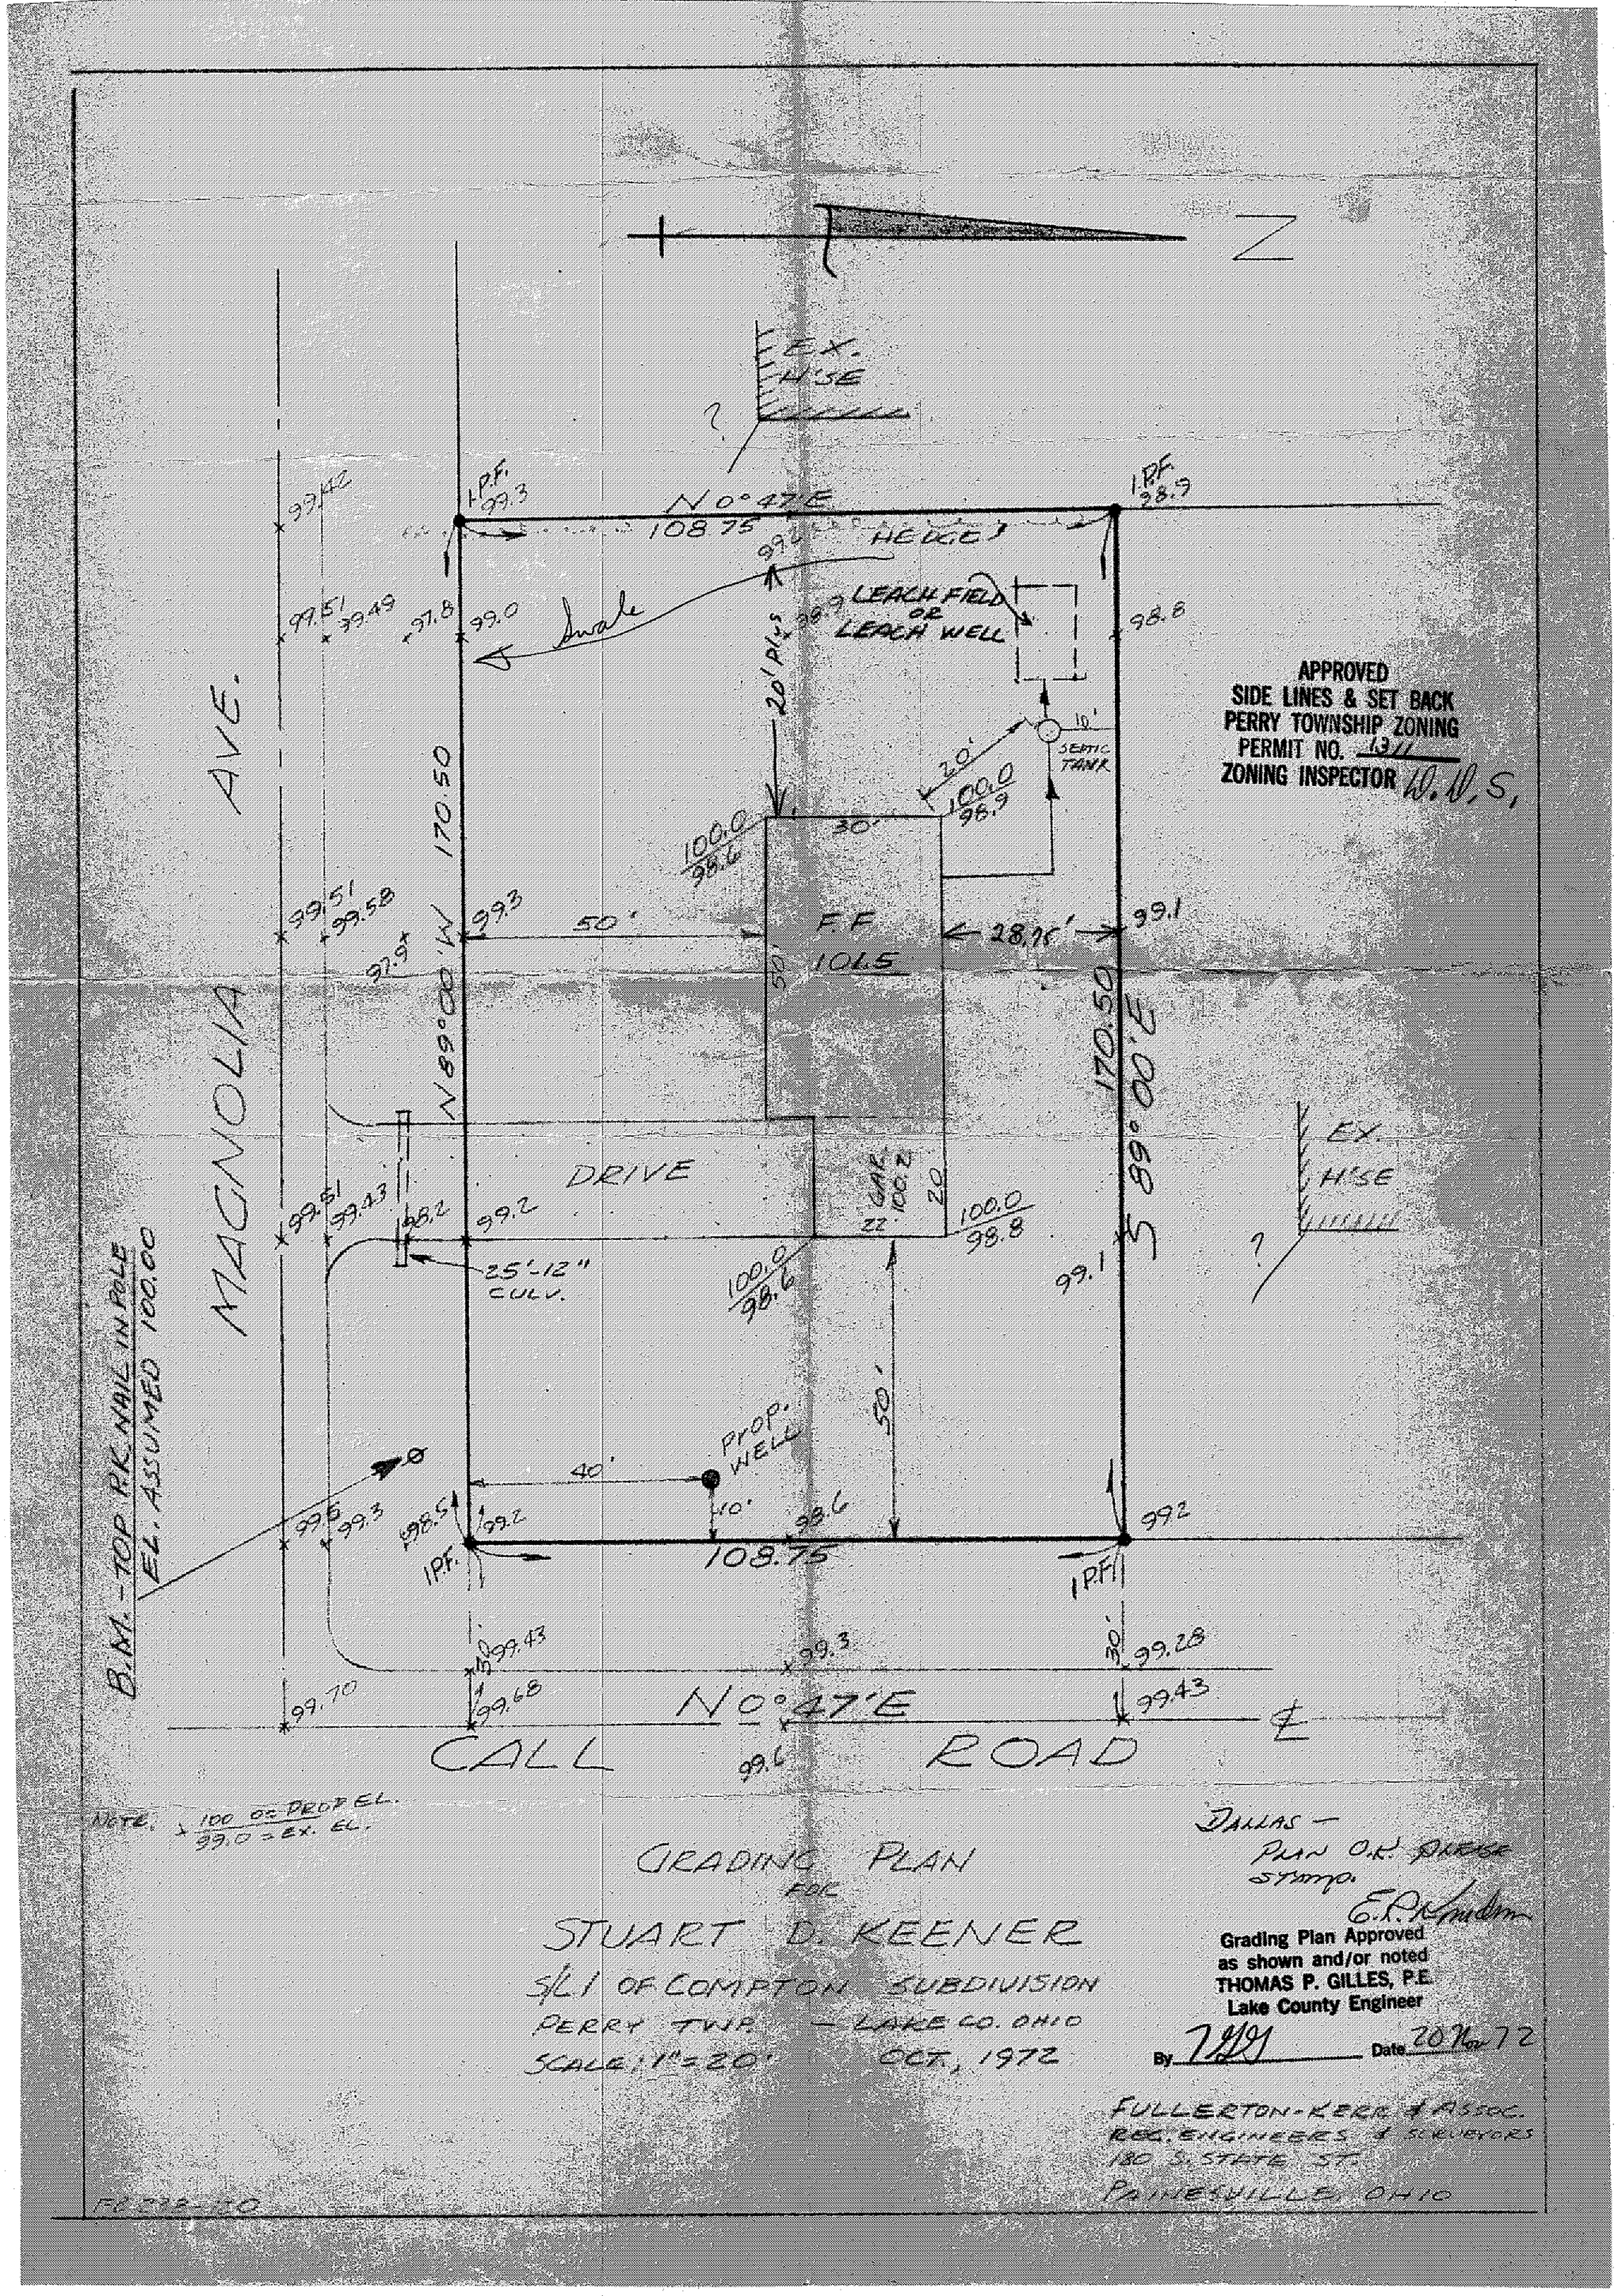
N
EX. H'SE
?
I.P.F. 99.3
N 0° 47' E
108.75
I.P.F. 98.9
HEDGE
99.4
LEACH FIELD OR LEACH WELL
Swale
99.42
99.51
99.49
97.8
99.0
98.8
20' PLUS
10'
SEPTIC TANK
20'
100.0 / 98.9
100.0 / 98.6
30'
170.50
MAGNOLIA AVE.
99.51
99.58
99.3
50'
F.F. 101.5
28.75'
99.1
97.9
N 89° 00' W
170.50
S 89° 00' E
DRIVE
GAR. 100.2
20
22'
100.0 / 98.8
99.51
99.43
98.2
99.2
25'-12" CULV.
100.0 / 98.6
99.1
EX. H'SE
?
50'
PROP. WELL
40'
10'
98.5
99.2
98.6
99.2
I.P.F.
108.75
I.P.F.
B.M. - TOP PK NAIL IN POLE EL. ASSUMED 100.00
99.5
99.3
30'
99.43
99.3
30'
99.28
99.70
99.68
N 0° 47' E
99.43
CALL ROAD
99.6
℄
APPROVED
SIDE LINES & SET BACK
PERRY TOWNSHIP ZONING
PERMIT NO. 1311
ZONING INSPECTOR W. W. S.
NOTE: 100 = PROP. EL. / 99.0 = EX. EL.
DALLAS — PLAN O.K. PLEASE STAMP.
E.P. Ludin
Grading Plan Approved
as shown and/or noted
THOMAS P. GILLES, P.E.
Lake County Engineer
By
Date 20 Nov 72
GRADING PLAN
FOR
STUART D. KEENER
S/L 1 OF COMPTON SUBDIVISION
PERRY TWP. — LAKE CO. OHIO
SCALE: 1" = 20'
OCT., 1972
FULLERTON-KERR & ASSOC.
REG. ENGINEERS & SURVEYORS
180 S. STATE ST.
PAINESVILLE, OHIO