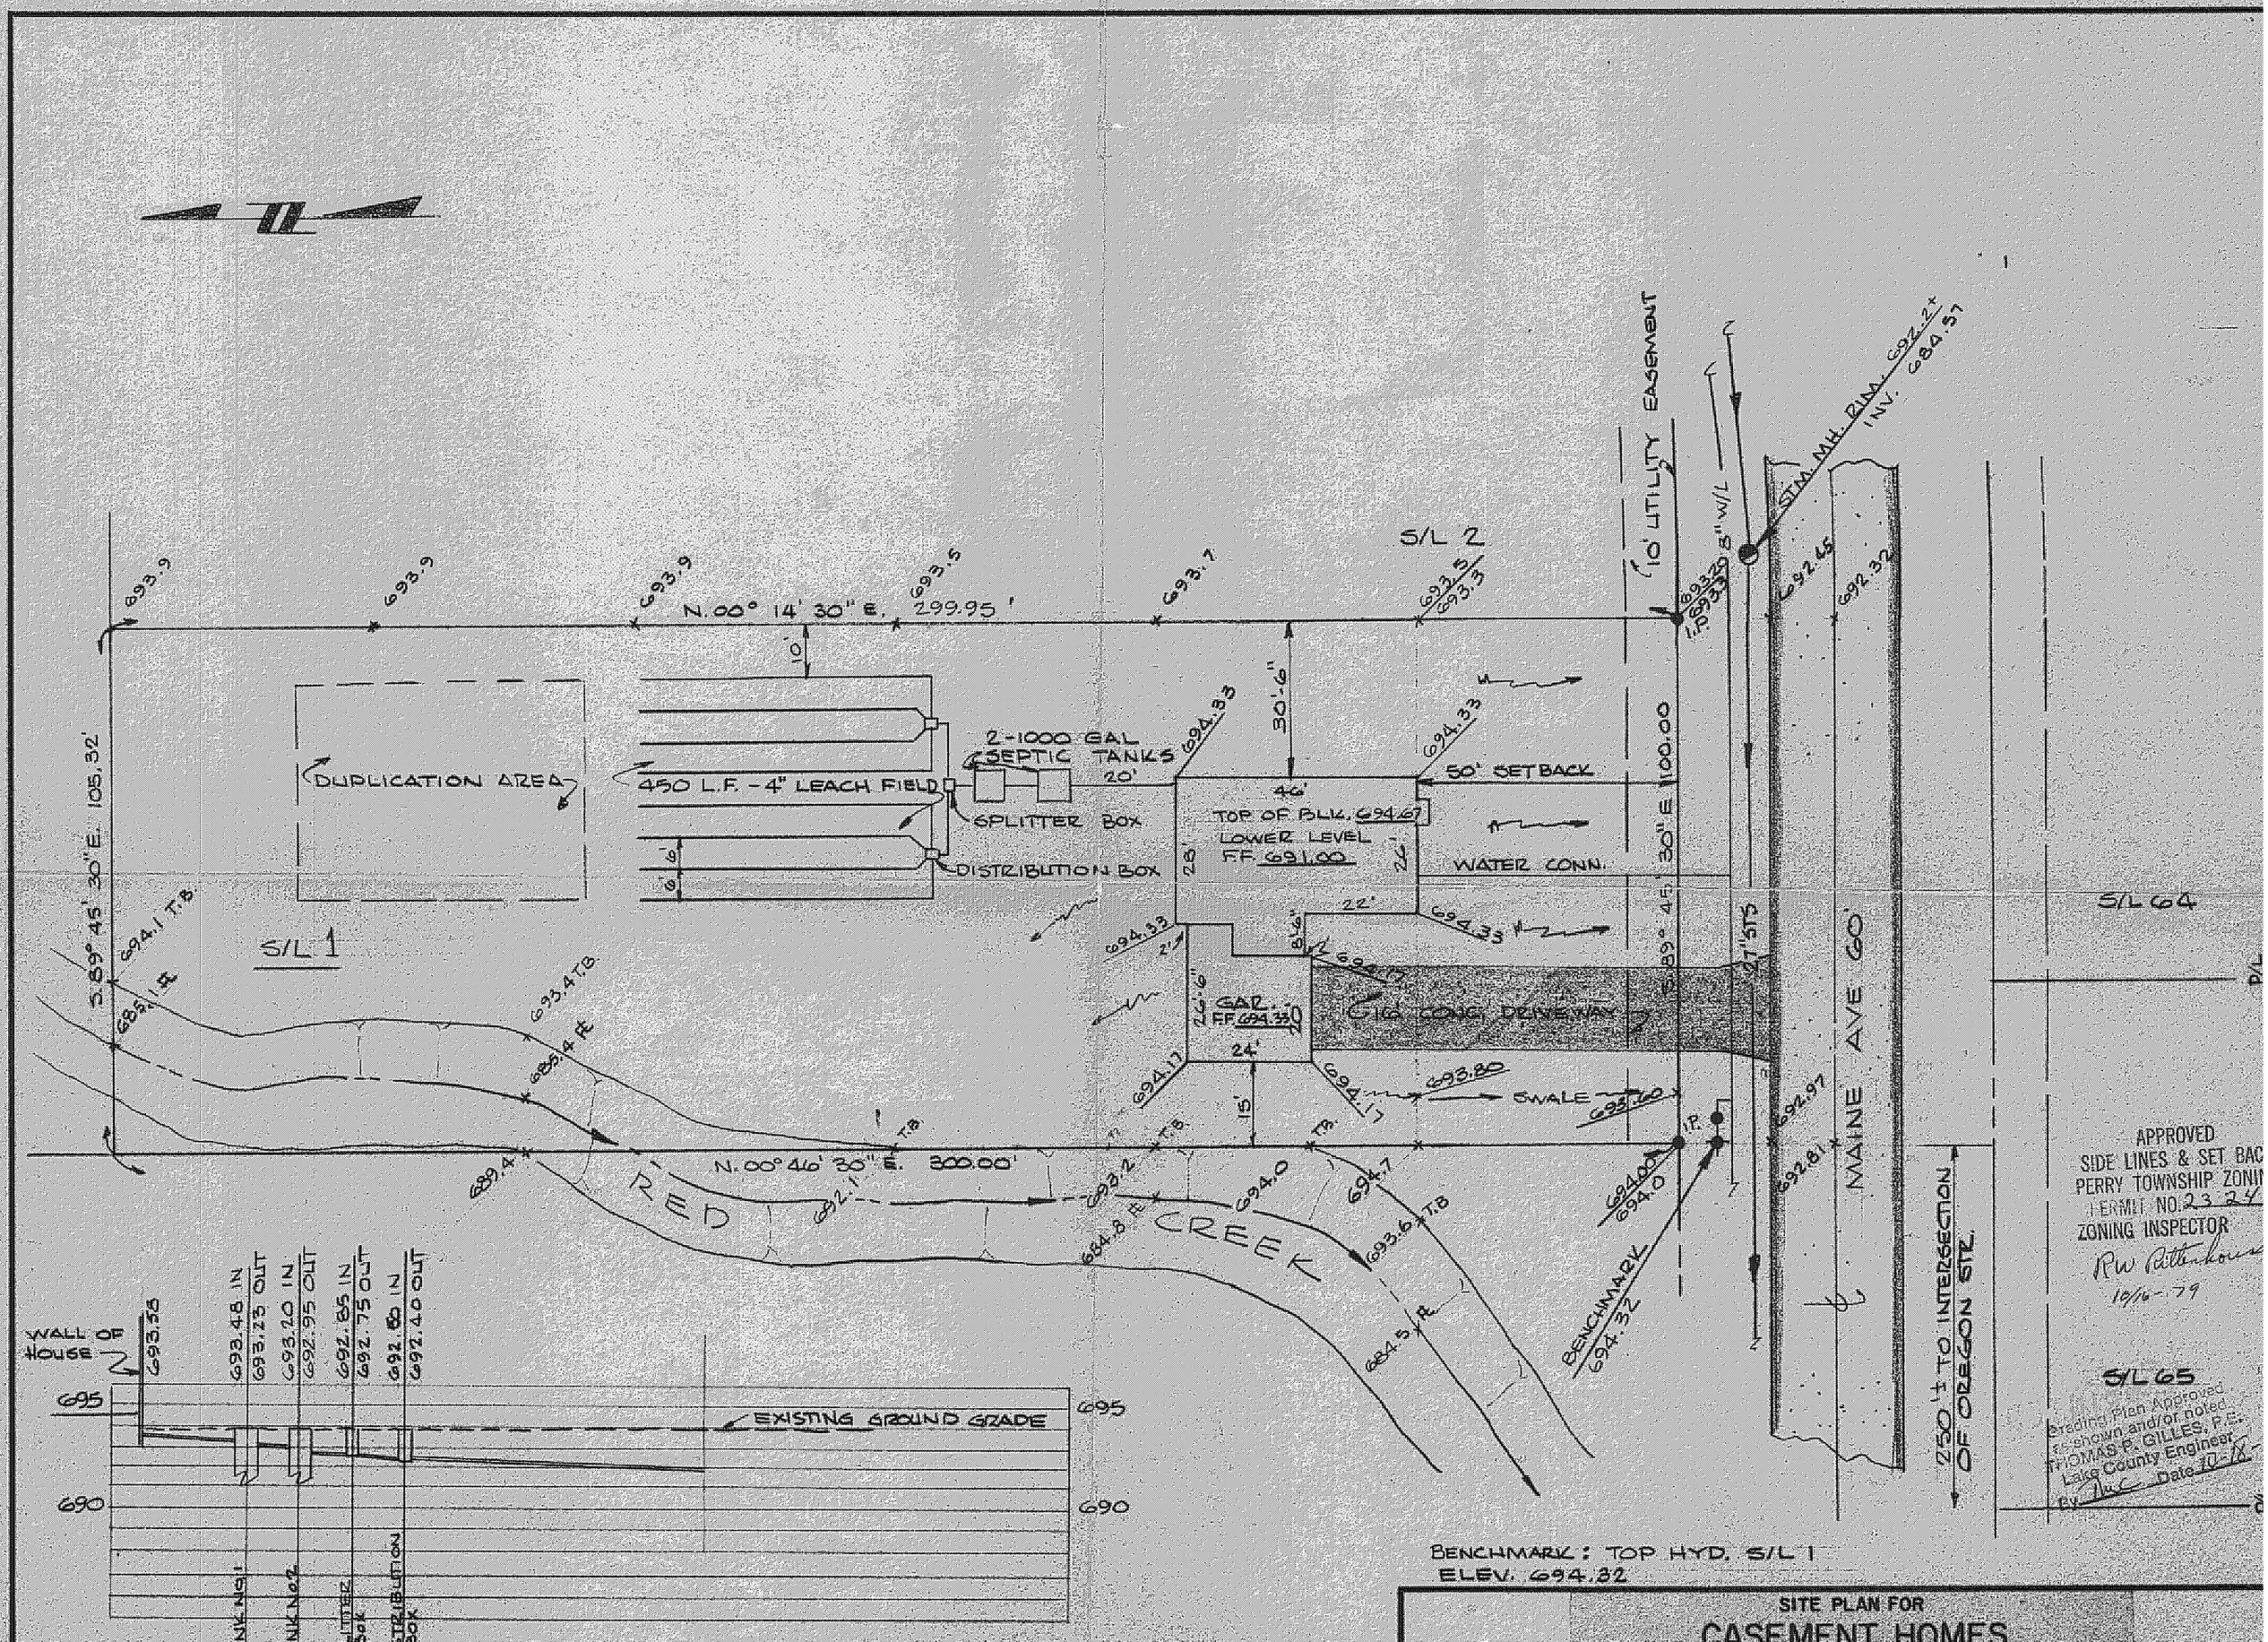

DESIGN CERTIFICATION	AS BUILT CERTIFICATION
THIS PLAT WAS PREPARED BY ME AND IS CORRECT TO THE BEST OF MY KNOWLEDGE AND BELIEF.	I HEREBY CERTIFY THAT THE CIRCLED GRADES ARE EXISTING FINISH GRADES CHECKED IN THE FIELD ON _____ AND THAT SURVEY IS CORRECT TO THE BEST OF MY KNOWLEDGE AND BELIEF.
REG. SURVEYOR NO. 4785	REG. SURVEYOR NO. _____

SITE PLAN FOR

CASEMENT HOMES

BEING S/L No. 1 OAKBROOK VILLAGE SUBDIVISION
TOWNSHIP OF PERRY, LAKE COUNTY, OHIO

DATE 26 SEPT 79
SCALE 1" = 20'
DRAWN BY [illegible]
CH'K'D BY _____
F.B.# _____ PG. 100

COLPETZER · WOODS
CONSULTANTS, INC.
MENTOR, OHIO 44060

SHEET 1
CONTRACT 79-2

2981 Main Ave