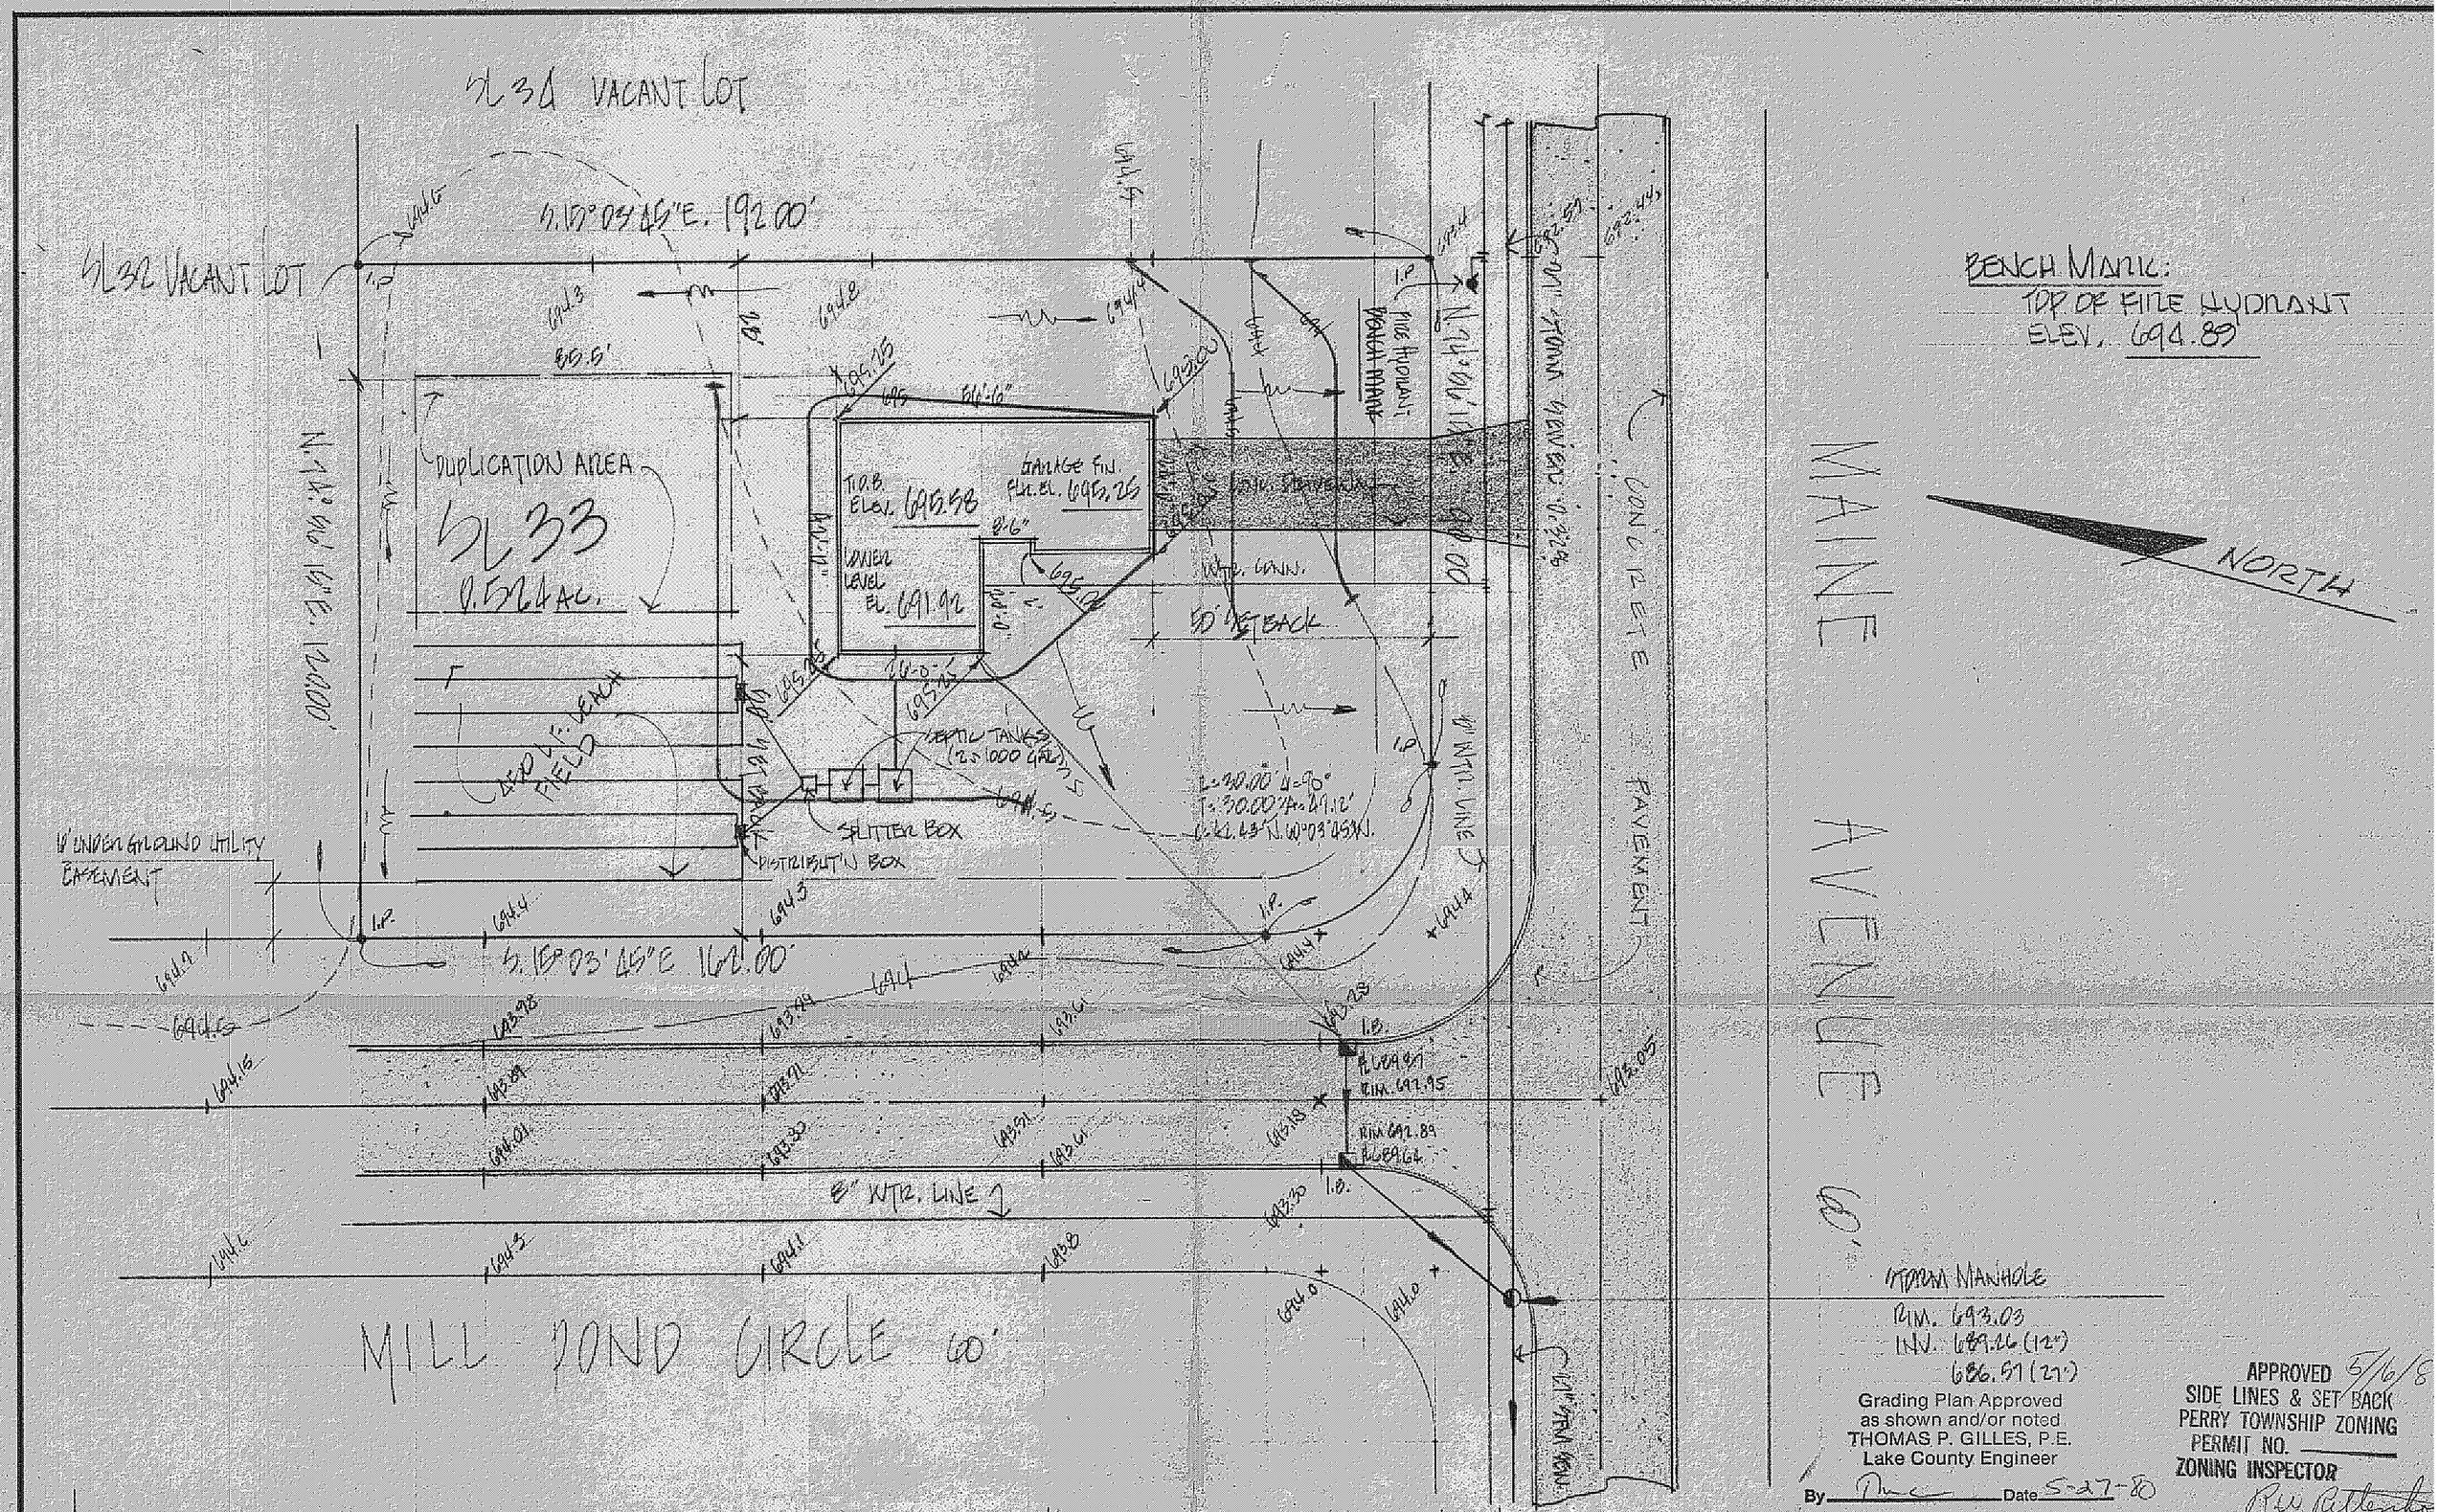

Grading Plan Approved
as shown and/or noted
THOMAS P. GILLES, P.E.
Lake County Engineer
By _____ Date 5-27-80

APPROVED 5/6/8
SIDE LINES & SET BACK
PERRY TOWNSHIP ZONING
PERMIT NO. _____
ZONING INSPECTOR
R.W. Rittenhouse

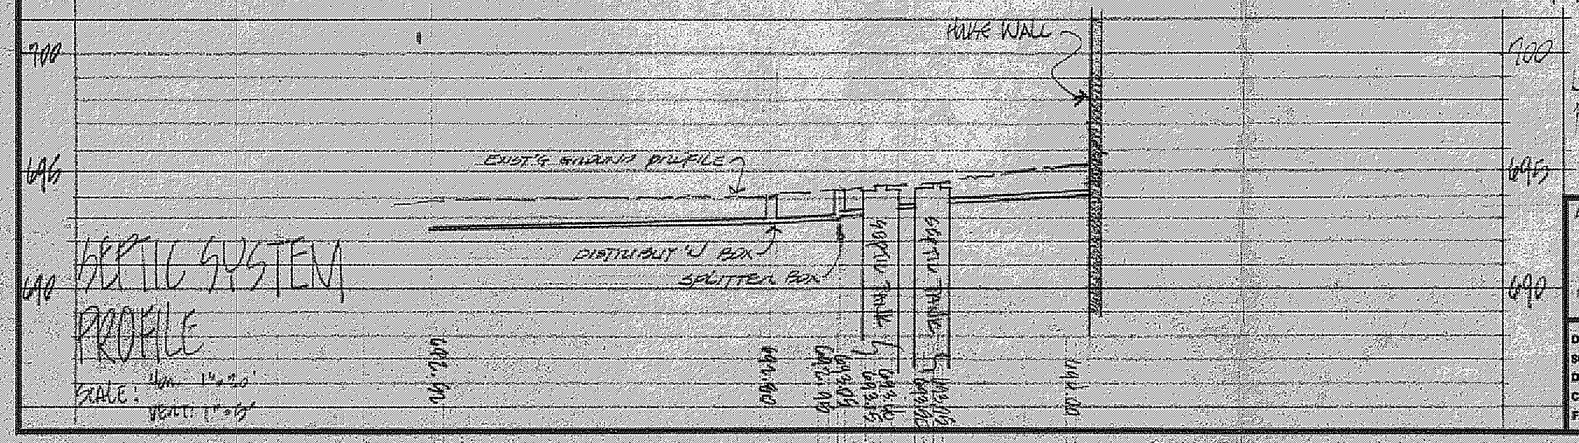

UNDERLINED ELEVATIONS INDICATE PROPOSED GRADES.

DESIGN CERTIFICATION	AS BUILT CERTIFICATION
THIS PLAT WAS PREPARED BY ME AND IS CORRECT TO THE BEST OF MY KNOWLEDGE AND BELIEF. Elio Jafelice REG. SURVEYOR NO. 4785	I HEREBY CERTIFY THAT THE CIRCLED GRA ARE EXISTING FINISH GRADES CHECKED IN FIELD ON _____ AND T SURVEY IS CORRECT TO THE BEST OF KNOWLEDGE AND BELIEF. REG. SURVEYOR NO. _____

SITE PLAN FOR: CASEMENT HOMES
1251 MADISON AVE PAINESVILLE OH.
BEING SUBLOT NO. 33 IN OAKBROOK VILLAGE SUBDIVISION IN PERRY TWP. OHIO.

DATE 2/25/80
SCALE 1"=20'
DRAWN BY CB
CH'K'D BY
F.B.# 338 PG.

COLPETZER · WOODS
CONSULTANTS, INC.
MENTOR, OHIO 44060

SHEET
CONTRACT NO. 79-269