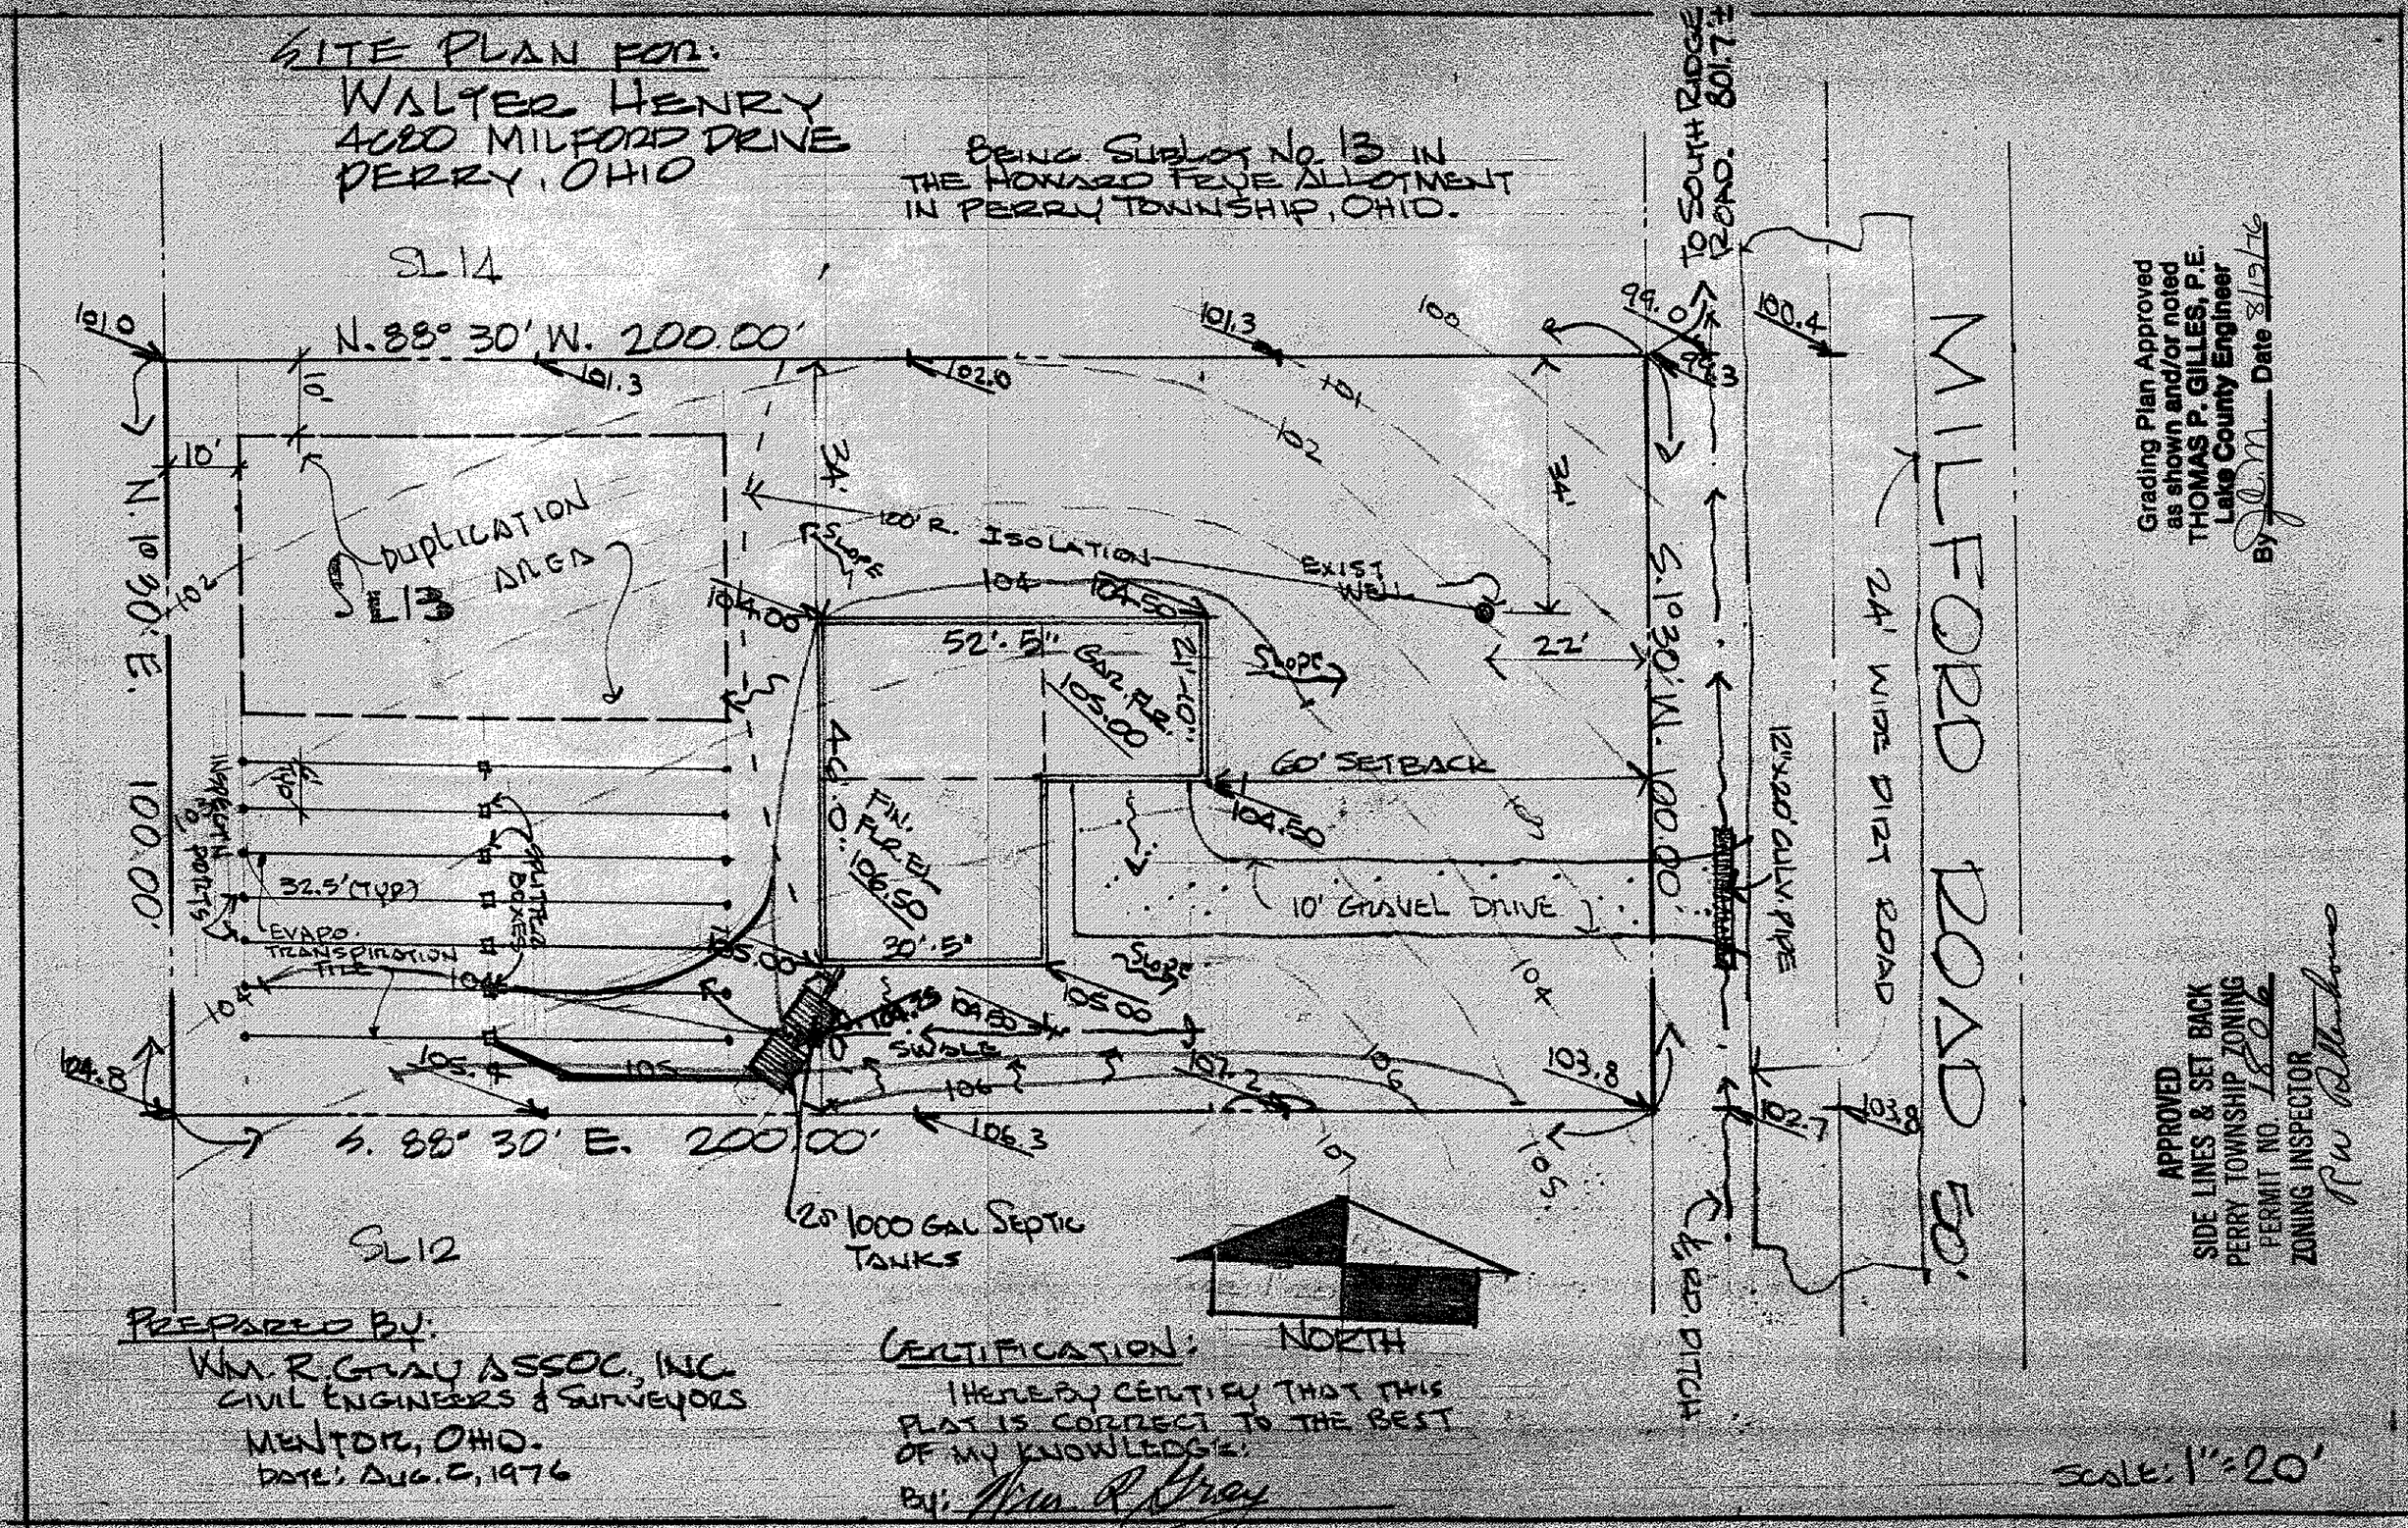
SITE PLAN FOR:
WALTER HENRY
4680 MILFORD DRIVE
PERRY, OHIO
BEING SUBLOT NO. 13 IN THE HOWARD FRYE ALLOTMENT IN PERRY TOWNSHIP, OHIO.
SL14
N. 88° 30' W. 200.00'
S. 88° 30' E. 200.00'
N. 1° 30' E. 100.00'
S. 1° 30' W. 100.00'
DUPLICATION AREA
L13
100' R. ISOLATION
EXIST WELL
52'-5" GAR. FLR. 105.00
60' SETBACK
10' GRAVEL DRIVE
FIN. FLR. EL. 106.50
30'-5"
SWALE
SLOPE
32.5' (TYP)
EVAPO. TRANSPIRATION TILE
SPLITTER BOXES
INSPECTION PORTS
2 1000 GAL SEPTIC TANKS
SL12
NORTH
TO SOUTH RIDGE ROAD. 801.7±
MILFORD ROAD 50'
24' WIDE DIRT ROAD
12"x20' CULV. PIPE
℄ RD. DITCH
PREPARED BY:
WM. R. GRAY ASSOC., INC.
CIVIL ENGINEERS & SURVEYORS
MENTOR, OHIO.
DATE: AUG. 6, 1976
CERTIFICATION:
I HEREBY CERTIFY THAT THIS PLAT IS CORRECT TO THE BEST OF MY KNOWLEDGE:
BY: Wm. R. Gray
SCALE: 1" = 20'
Grading Plan Approved as shown and/or noted
THOMAS P. GILLES, P.E.
Lake County Engineer
By [signature] Date 8/13/76
APPROVED
SIDE LINES & SET BACK
PERRY TOWNSHIP ZONING
PERMIT NO. 1806
ZONING INSPECTOR
[signature]