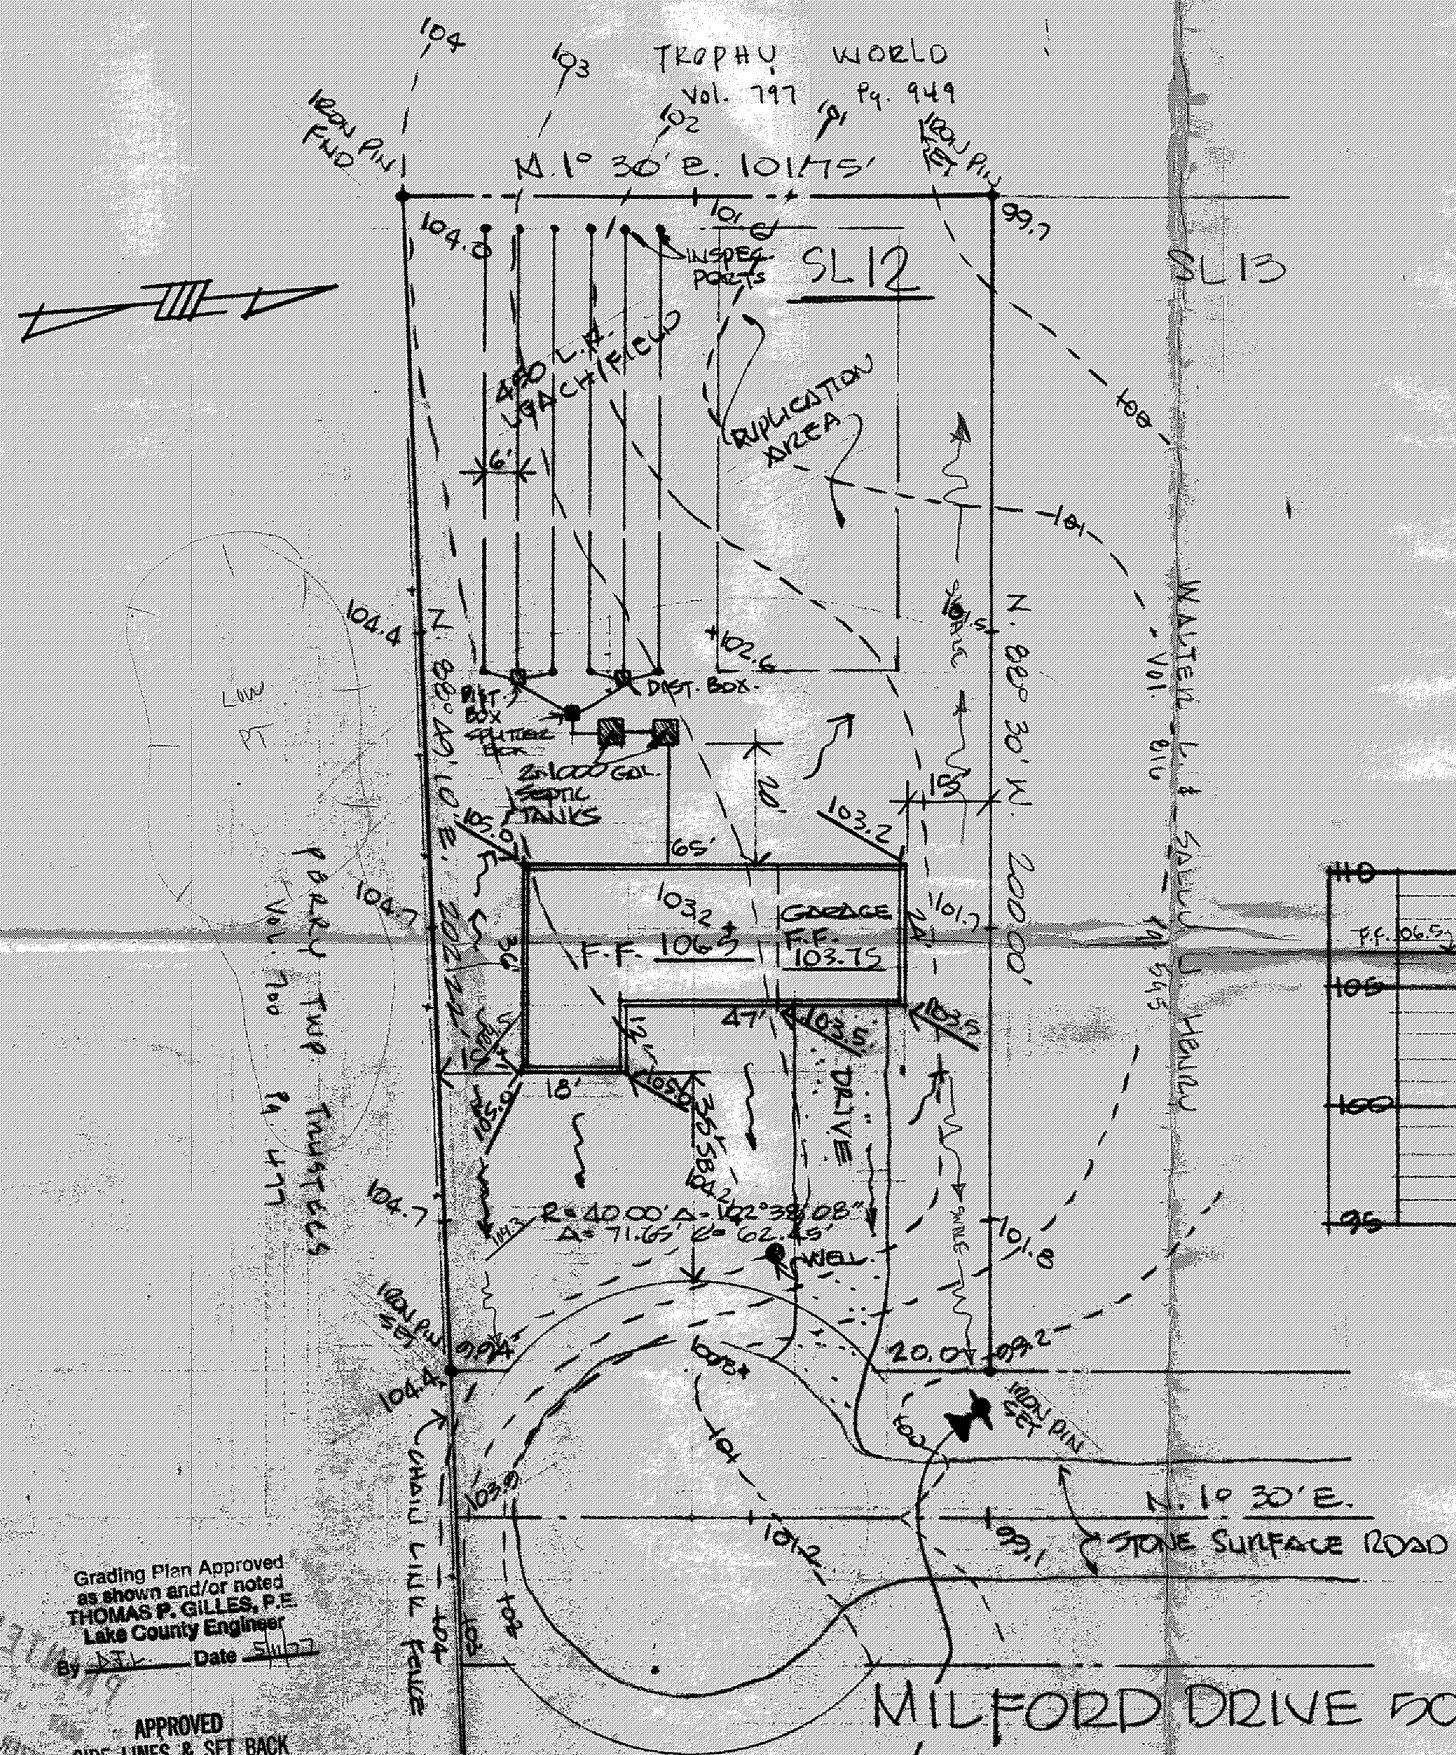

"DESIGN CERTIFICATION"

THIS PLAT WAS PREPARED BY ME, AND IS CORRECT TO THE BEST OF MY KNOWLEDGE AND BELIEF.

REG. SURV. NO. 4785

"AS BUILT CERTIFICATION"

I HEREBY CERTIFY THAT THE CIRCLED GRADES ARE EXISTING FINISH GRADES CHECKED IN THE FIELD ON _____ AND THAT SURVEY IS CORRECT TO THE BEST OF MY KNOWLEDGE AND BELIEF.

REG. SURV. NO. _____

SEPTIC SYSTEM PROFILE

SCALE: HOR: 1"=20' VERT: 1"=5'

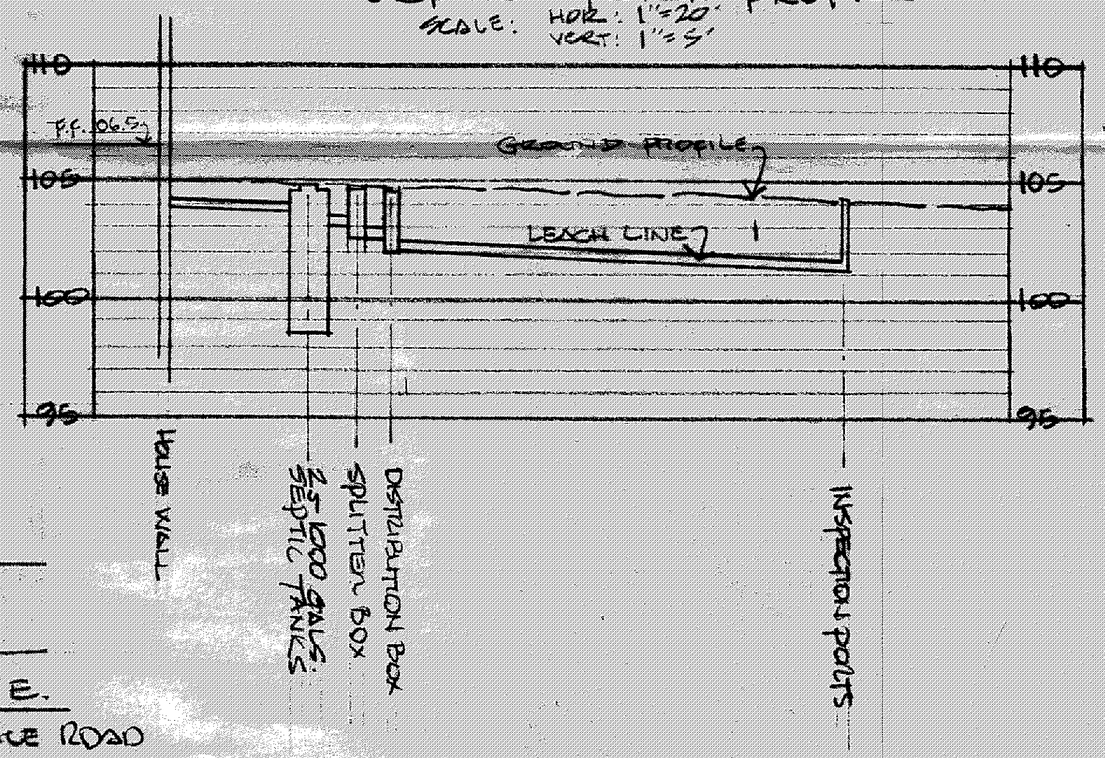

Grading Plan Approved as shown and/or noted
THOMAS P. GILLES, P.E.
Lake County Engineer
By [signature] Date 5/11/77

APPROVED
SIDE LINES & SET BACK
PERRY TOWNSHIP ZONING
PERMIT NO. 1896
ZONING INSPECTOR
R.W. Pettenhaus

SITE PLAN & BOUNDARY SURVEY PLAT FOR
MR. PAUL GERSIN 259-2655
4467 RIVER ROAD, PERRY, OHIO
SUBLOT NO. 12 IN THE HOWARD FRYE ALLY. IN PERRY TWP. OHIO

DATE 5/6/77
SCALE 1"=20'
DRAWN BY CDB
CH'K'D BY
F.B.# 305 PG.

Colpetzer • Woods Consultants, Inc.
CONSULTING ENGINEERS AND SURVEYORS
PAINESVILLE, OHIO 44077

SHEET 1/1
CONTRACT NO. 77096