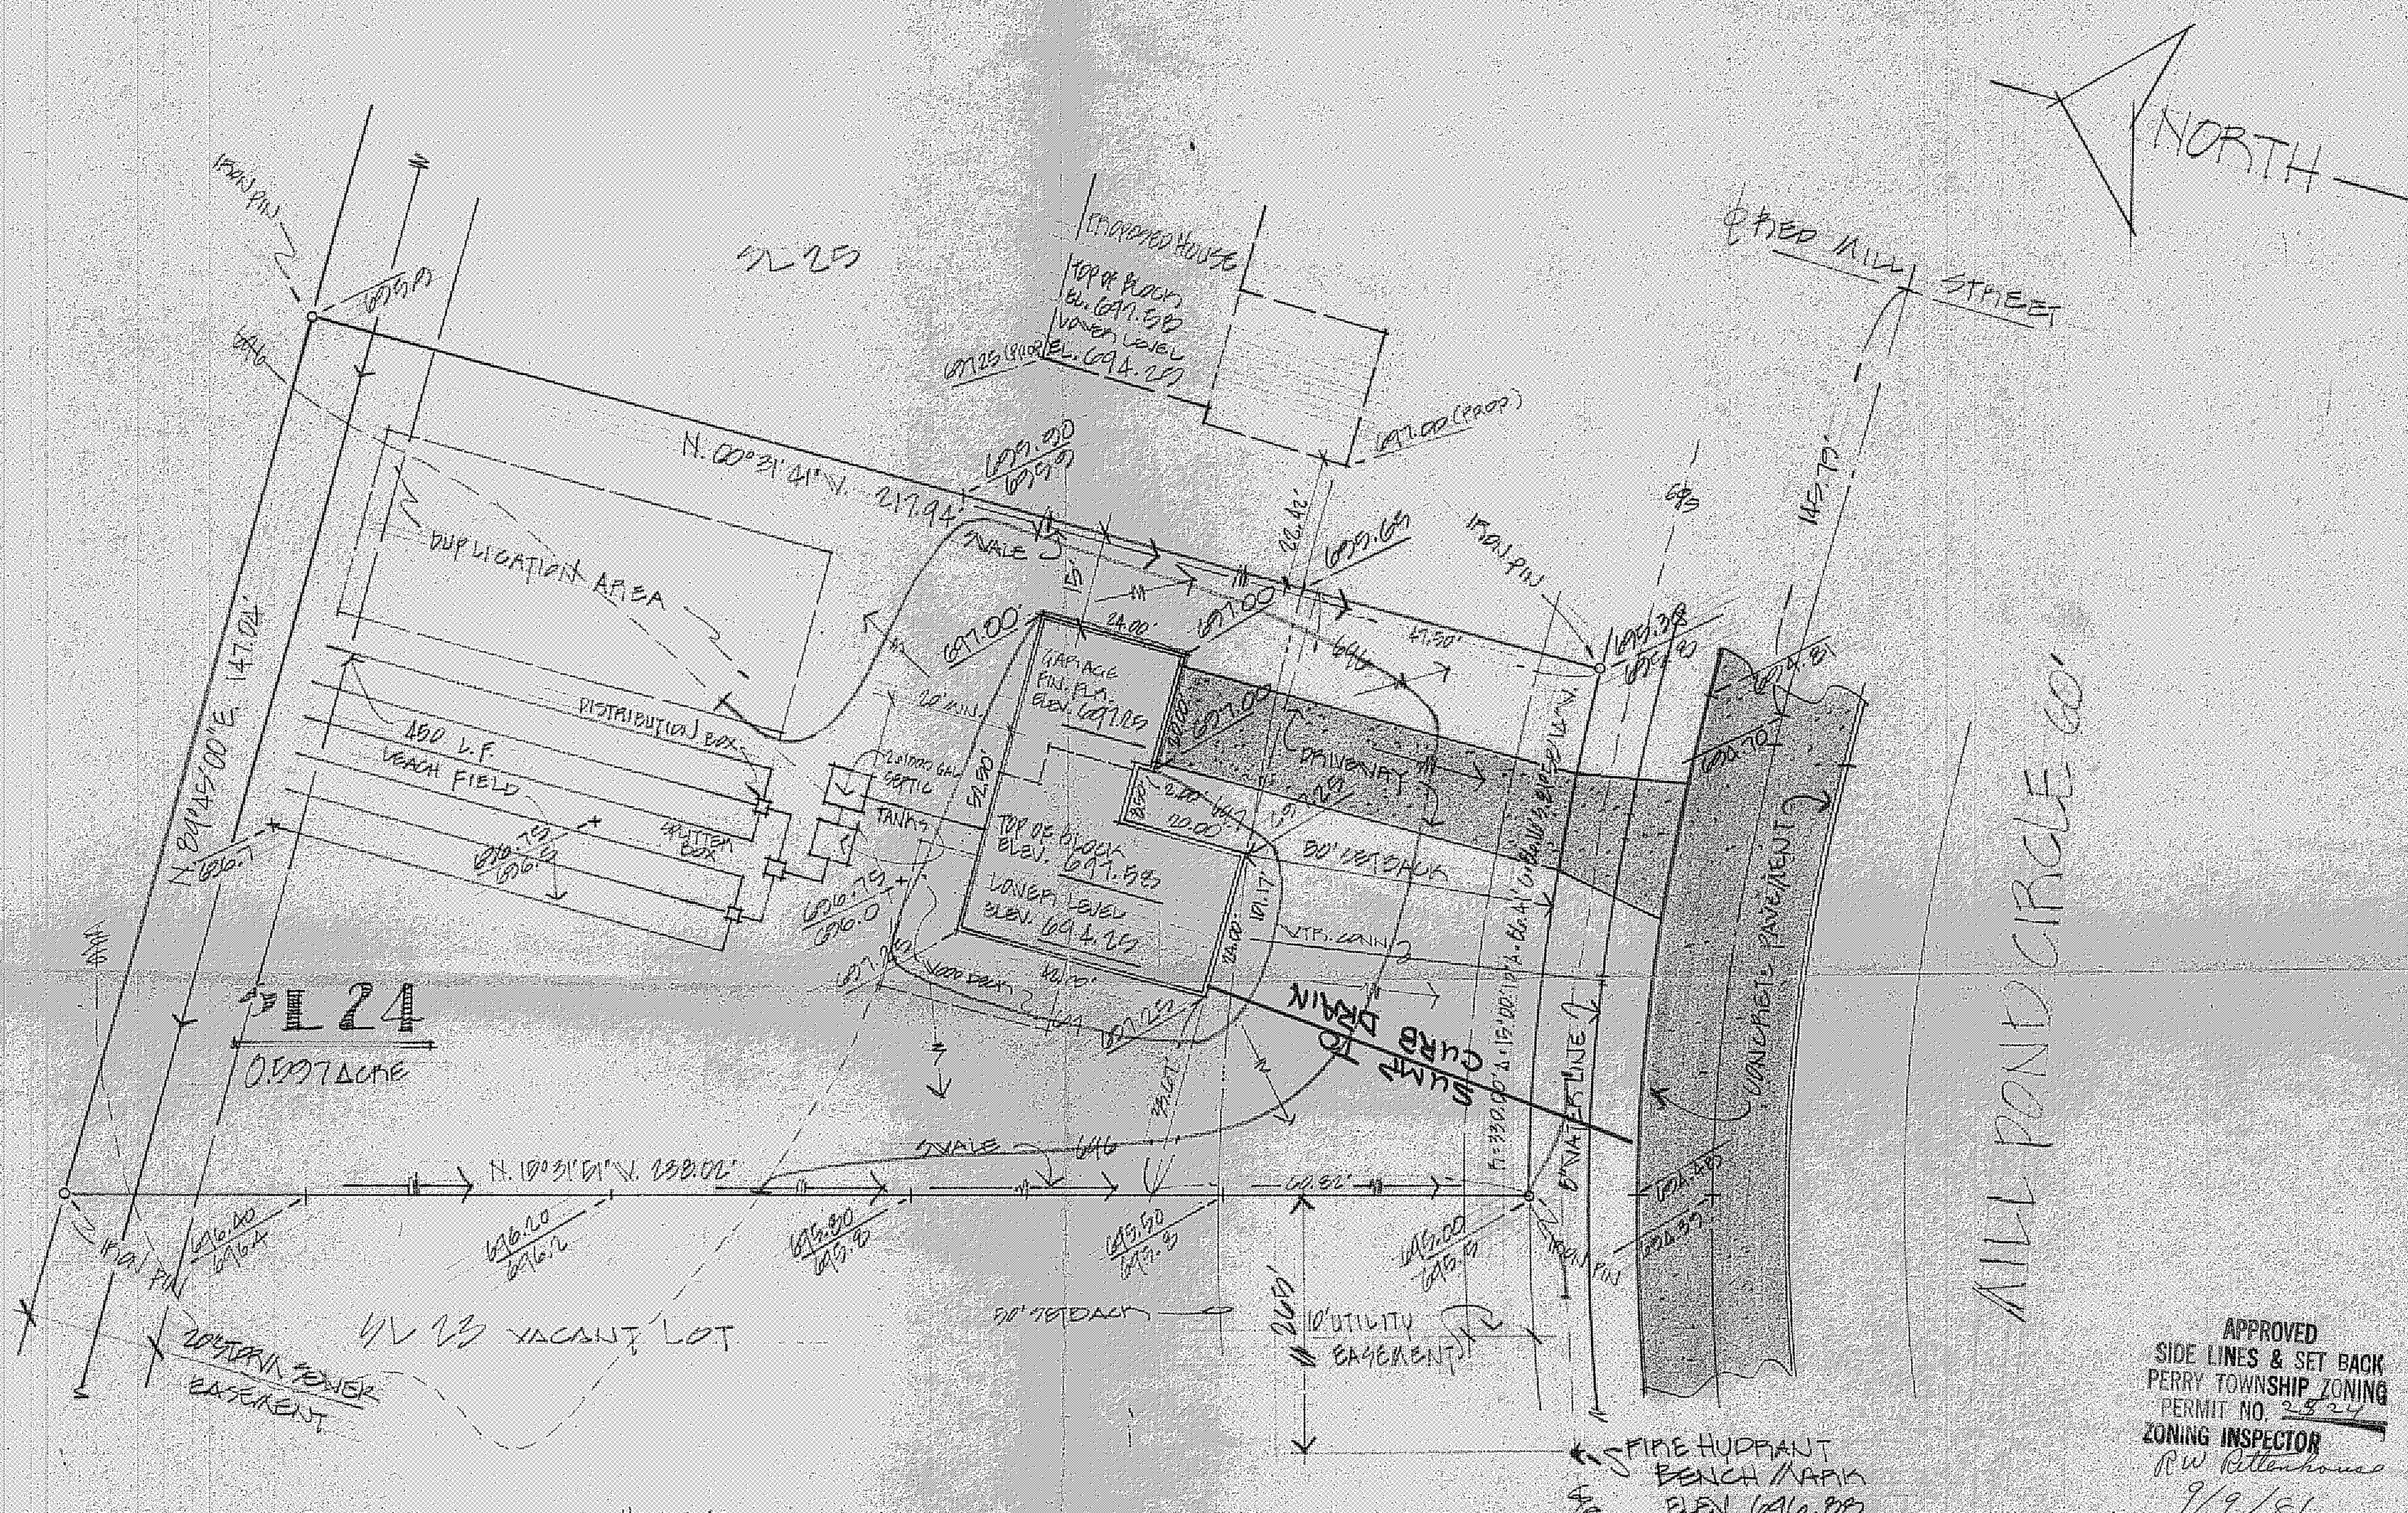

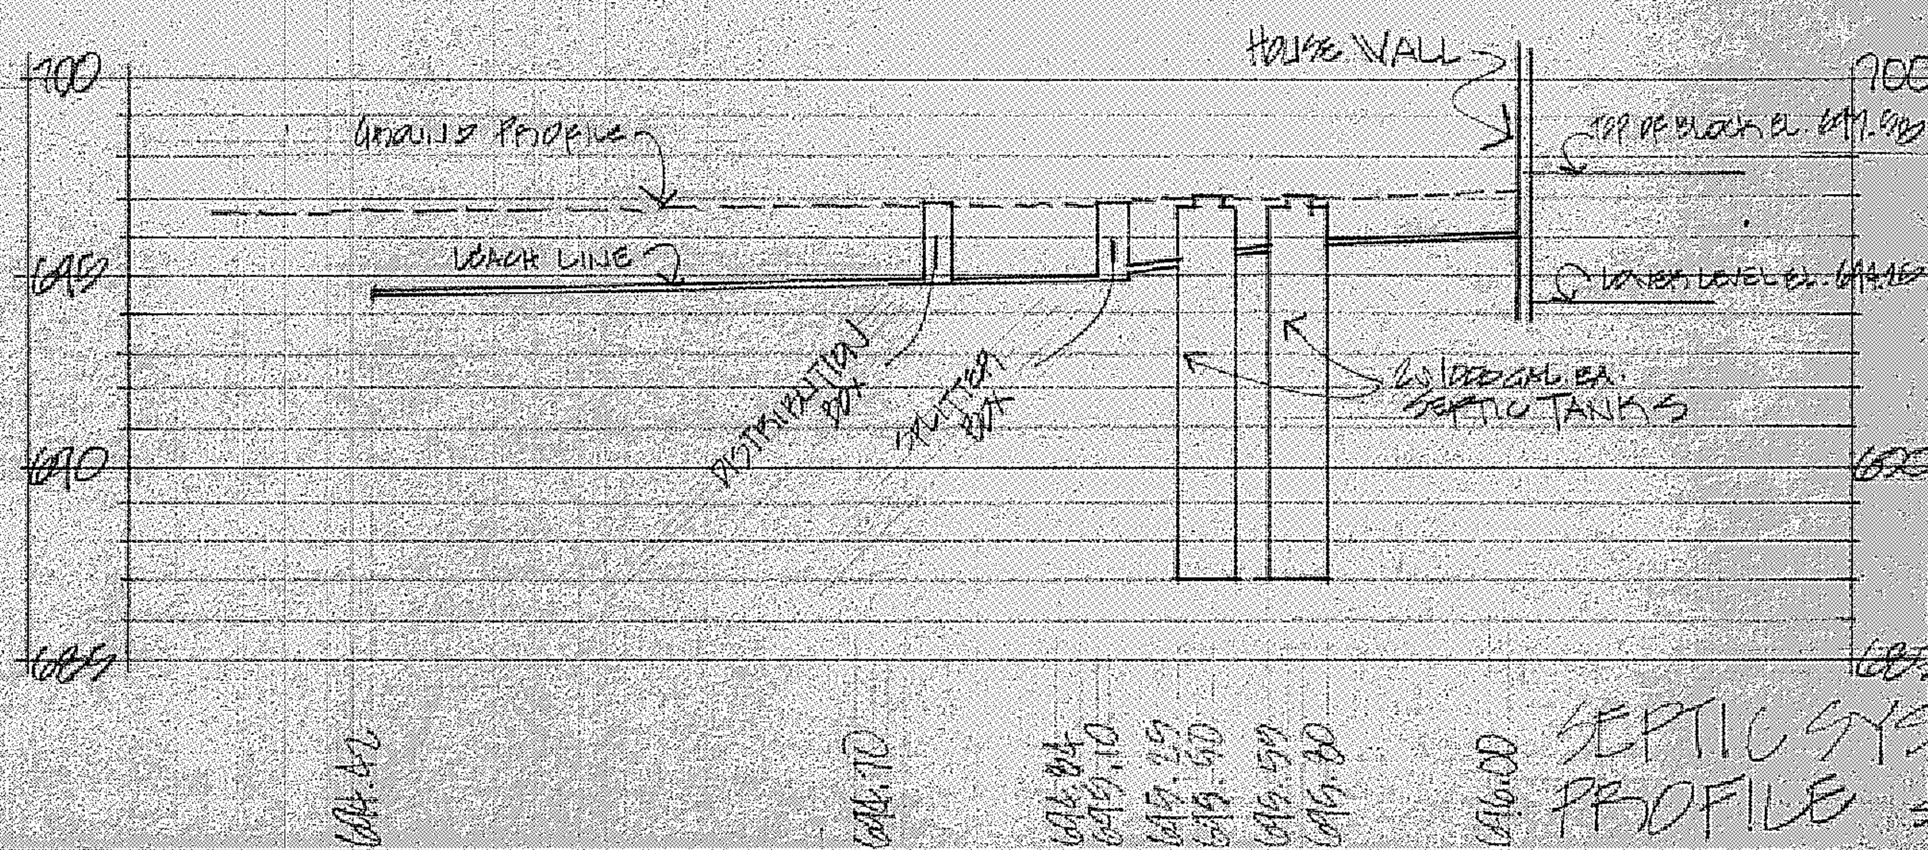

SEPTIC SYSTEM PROFILE SCALE: HOR. 1"=20' VERT. 1"=5'

APPROVED
SIDE LINES & SET BACK
PERRY TOWNSHIP ZONING
PERMIT NO. 2824
ZONING INSPECTOR
RW Rittenhouse
9/9/81

Grading Plan Approved
as shown and/or noted
THOMAS P. GILLES, P.E.
Lake County Engineer
By [signature] Date 9-15-81

DESIGN CERTIFICATION	AS BUILT CERTIFICATION
THIS PLAT WAS PREPARED BY ME AND IS CORRECT TO THE BEST OF MY KNOWLEDGE AND BELIEF. [signature] REG. SURVEYOR NO. 4785	I HEREBY CERTIFY THAT THE CIRCLED GRA[DES] ARE EXISTING FINISH GRADES CHECKED IN [THE] FIELD ON ____ AND T[HIS] SURVEY IS CORRECT TO THE BEST OF [MY] KNOWLEDGE AND BELIEF. REG. SURVEYOR NO. ____

SITE PLAN FOR: CASEMENT HOMES
1251 MADISON AVE. PAINESVILLE, OHIO
BEING SUBLOT NO. 24 IN OAKBROOK VILLAGE SUBDIVISION, PERRY TWP, OHIO

DATE Aug 27, 1981
SCALE 1"=20'
DRAWN BY Bertone
CH'K'D BY ____
F.B.# ____ PG. ____

COLPETZER · WOODS
CONSULTANTS, INC.
MENTOR, OHIO 44060

SHEET 1 /
CONTRACT NO. 79-26