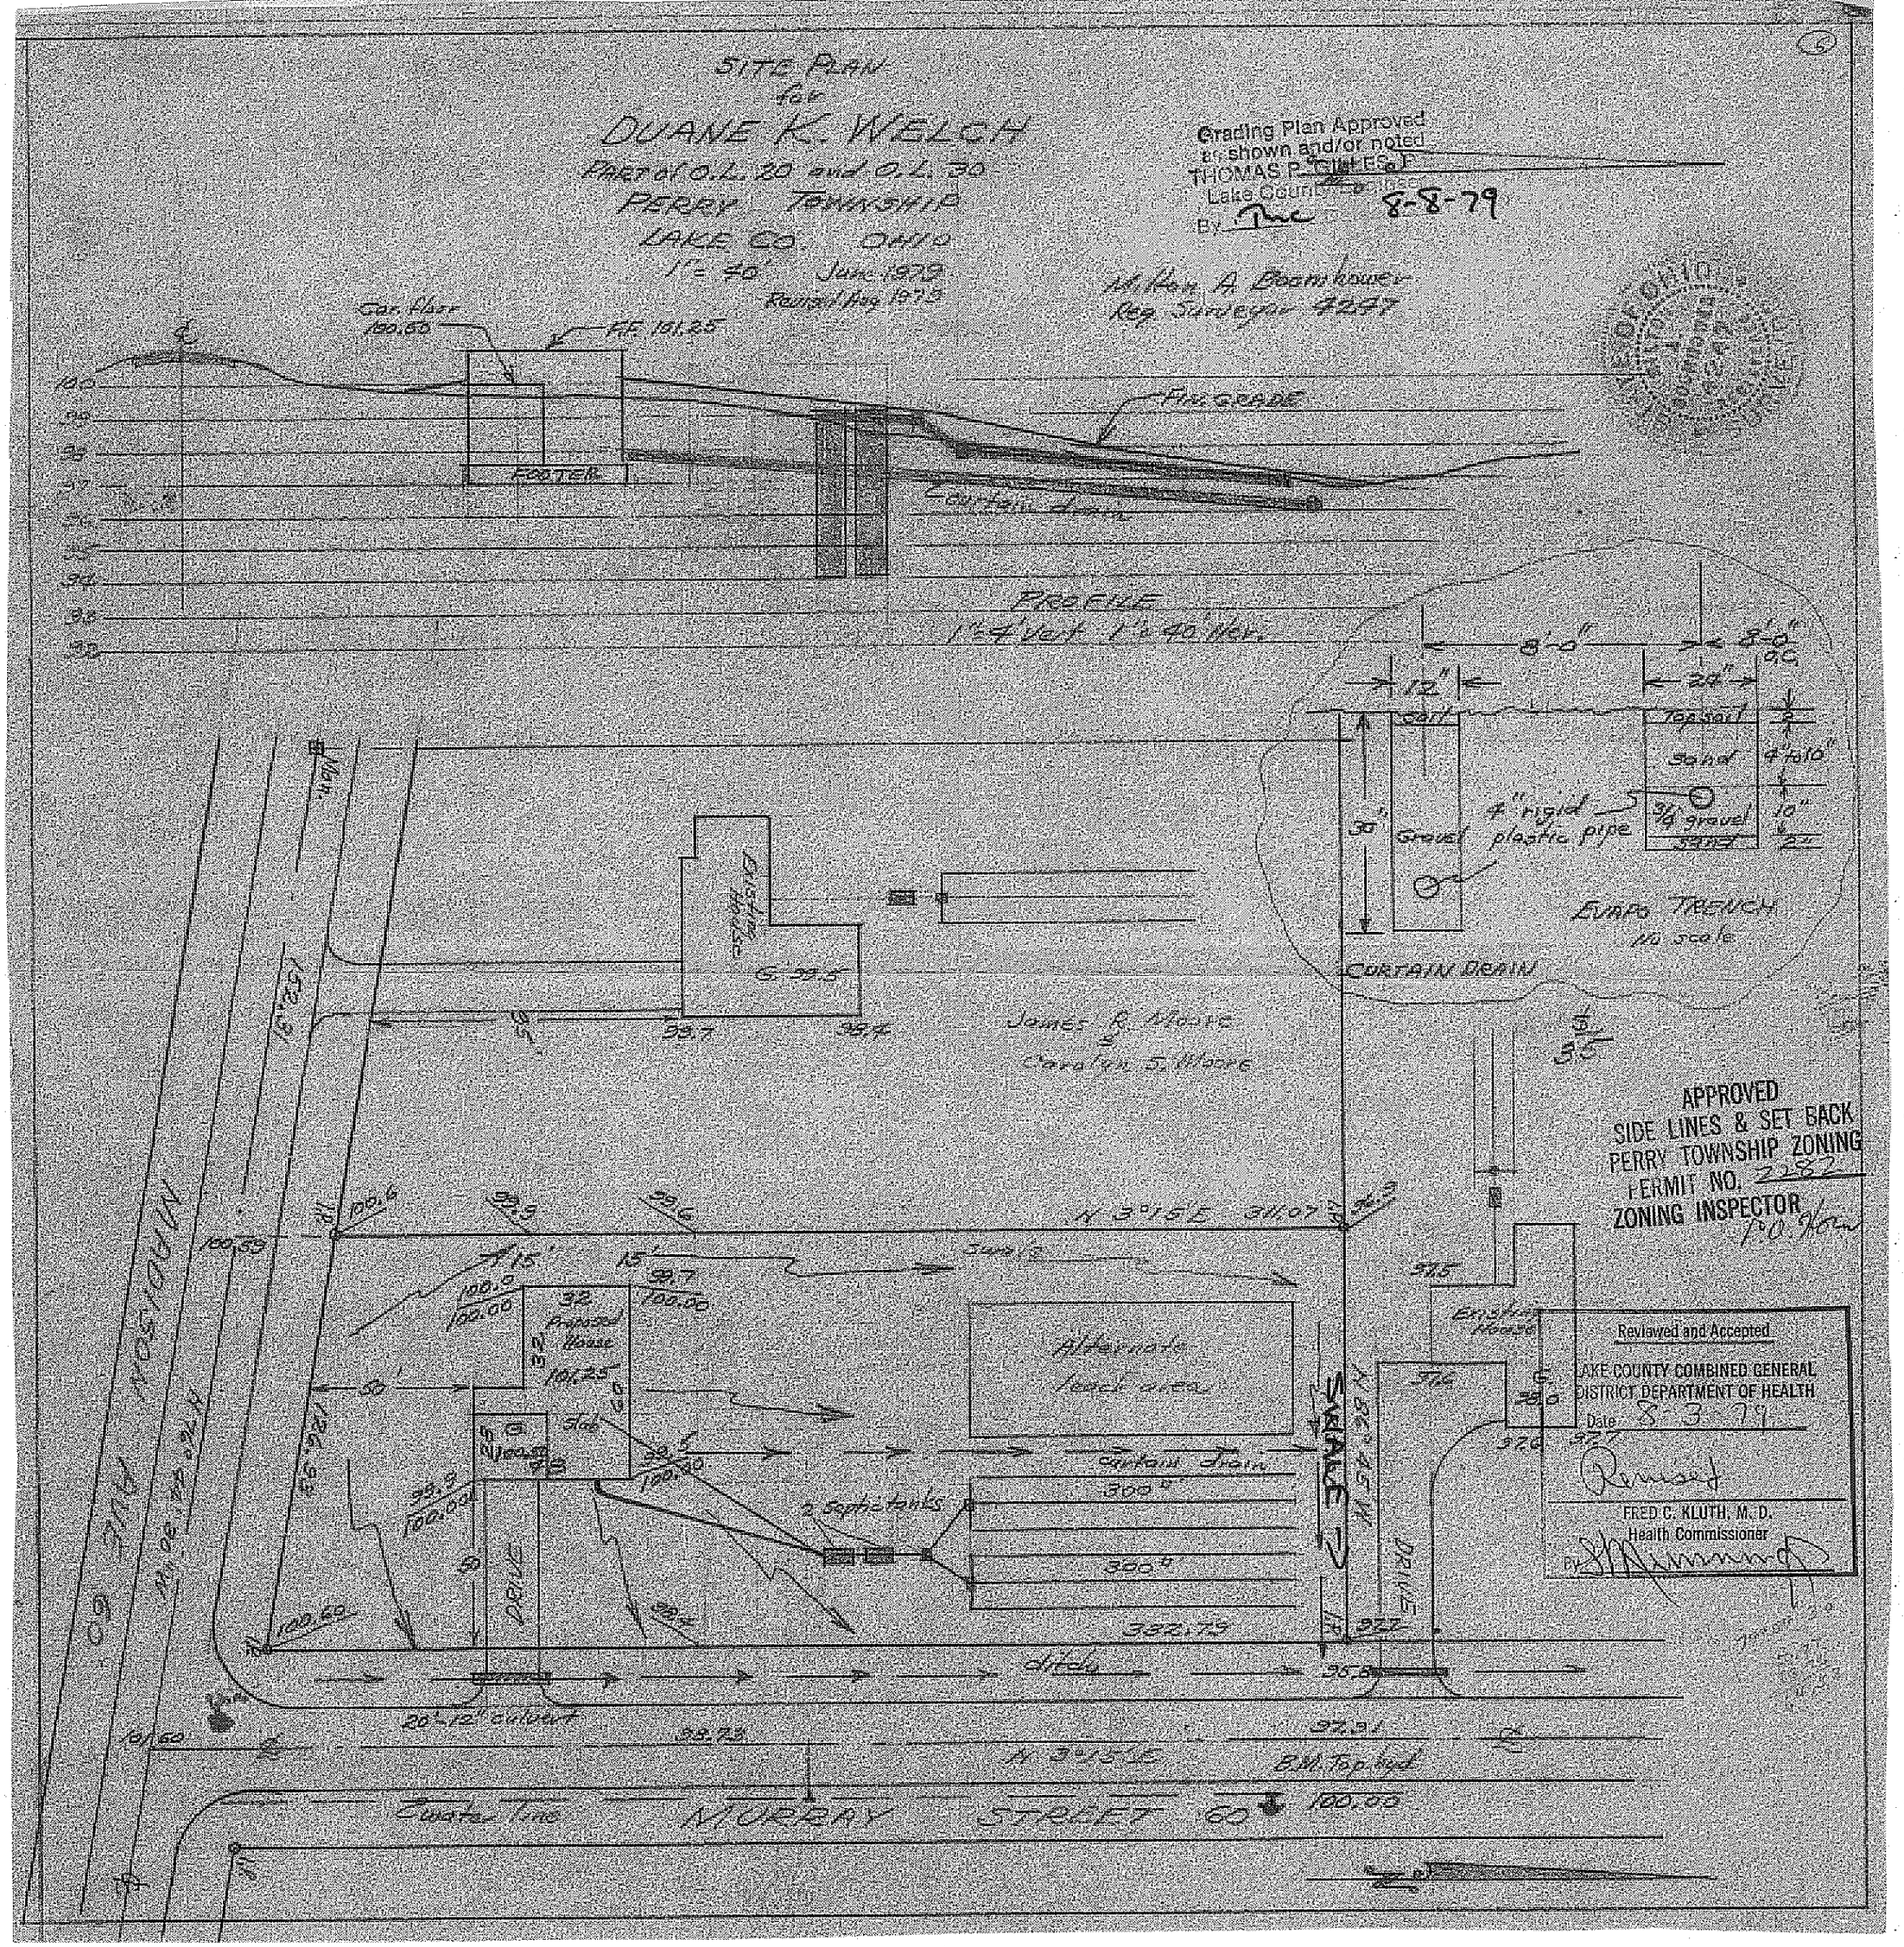
SITE PLAN
for
DUANE K. WELCH
PART of O.L. 20 and O.L. 30
PERRY TOWNSHIP
LAKE CO. OHIO
1" = 40' June 1979
Revised Aug 1979
Milton A. Boomhower
Reg. Surveyor 4247
Grading Plan Approved
as shown and/or noted
THOMAS P. GILLES, P.E.
Lake County Engineer
By
8-8-79
Car floor 100.50
F.F. 101.25
FOOTER
FIN. GRADE
curtain drain
PROFILE
1" = 4' Vert 1" = 40' Hor.
8'-0"
8'-0" O.C.
12"
24"
Top soil
Sand
4" to 10"
3/4 gravel
10"
Gravel
4" rigid plastic pipe
EVAPO TRENCH
No scale
CURTAIN DRAIN
Existing House
G. 99.5
James R. Moore
&
Carolyn S. Moore
APPROVED
SIDE LINES & SET BACK
PERRY TOWNSHIP ZONING
PERMIT NO. 2282
ZONING INSPECTOR
N 3°15'E 311.07
Swale
Proposed House
Alternate leach area
curtain drain
2 septic tanks
300
300
332.79
ditch
20'-12" culvert
Existing House
Reviewed and Accepted
LAKE COUNTY COMBINED GENERAL
DISTRICT DEPARTMENT OF HEALTH
Date 8-3-79
FRED C. KLUTH, M.D.
Health Commissioner
By
N 3°15'E
B.M. Top hyd
100.00
Water line
MURRAY STREET 60
DRIVE
SWALE
DRIVE
MADISON AVE 60