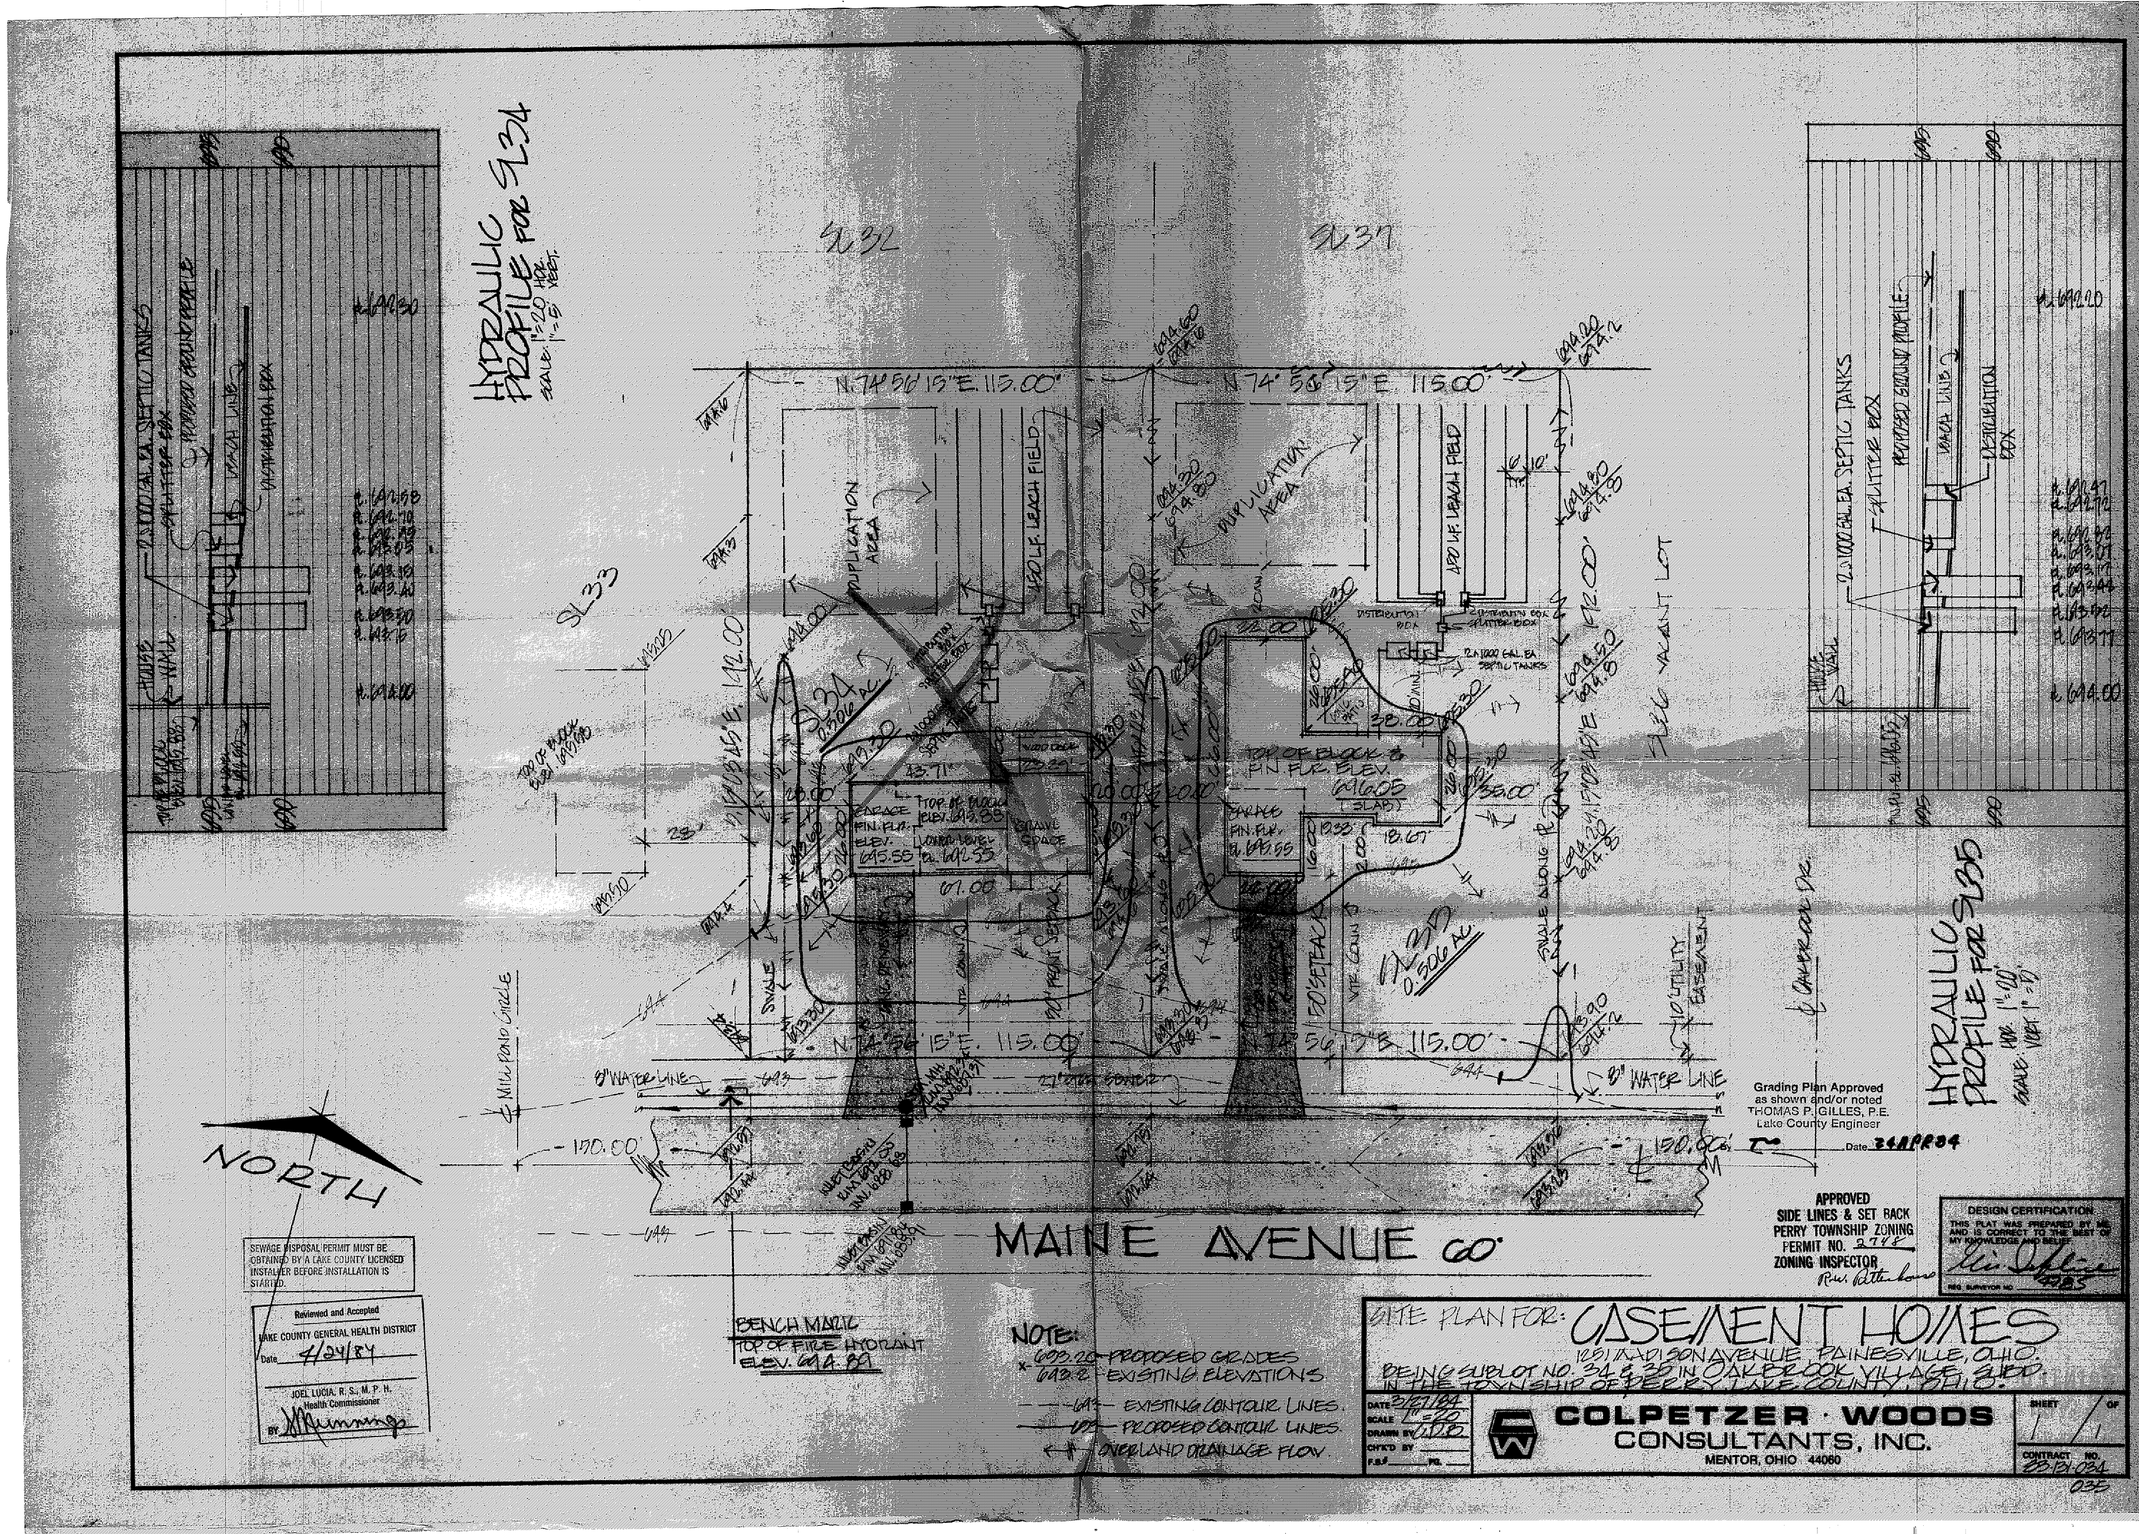
HYDRAULIC PROFILE FOR SL34
SCALE: 1"=20' HOR. 1"=5' VERT.
SL32
SL37
SL33
SL34
N.74°56'15"E. 115.00'
DUPLICATION AREA
450 L.F. LEACH FIELD
TOP OF BLOCK & FIN. FLR. ELEV. 696.05 (SLAB)
GARAGE FIN. FLR. ELEV. 695.55
GRAVEL SPACE
8" WATER LINE
MAINE AVENUE 60'
NORTH
HYDRAULIC PROFILE FOR SL35
SCALE: HOR. 1"=20' VERT. 1"=5'
Grading Plan Approved as shown and/or noted THOMAS P. GILLES, P.E. Lake County Engineer
Date 24APR84
APPROVED SIDE LINES & SET BACK PERRY TOWNSHIP ZONING PERMIT NO. 2748 ZONING INSPECTOR
DESIGN CERTIFICATION
THIS PLAT WAS PREPARED BY ME AND IS CORRECT TO THE BEST OF MY KNOWLEDGE AND BELIEF.
REG. SURVEYOR NO. 4285
SEWAGE DISPOSAL PERMIT MUST BE OBTAINED BY A LAKE COUNTY LICENSED INSTALLER BEFORE INSTALLATION IS STARTED.
Reviewed and Accepted
LAKE COUNTY GENERAL HEALTH DISTRICT
Date 4/24/84
JOEL LUCIA, R.S., M.P.H. Health Commissioner
BENCH MARK
TOP OF FIRE HYDRANT ELEV. 694.89
NOTE:
693.20 PROPOSED GRADES
693.2 EXISTING ELEVATIONS
EXISTING CONTOUR LINES
PROPOSED CONTOUR LINES
OVERLAND DRAINAGE FLOW
SITE PLAN FOR: CASEMENT HOMES
1251 MADISON AVENUE, PAINESVILLE, OHIO.
BEING SUBLOT NO. 34 & 35 IN OAKBROOK VILLAGE, SUBD. IN THE TOWNSHIP OF PERRY, LAKE COUNTY, OHIO.
DATE 3/27/84
SCALE 1"=20'
DRAWN BY C.D.B.
CH'K'D BY
F.B.# PG.
COLPETZER · WOODS CONSULTANTS, INC.
MENTOR, OHIO 44060
SHEET 1 OF 1
CONTRACT NO. 83-131-034
035