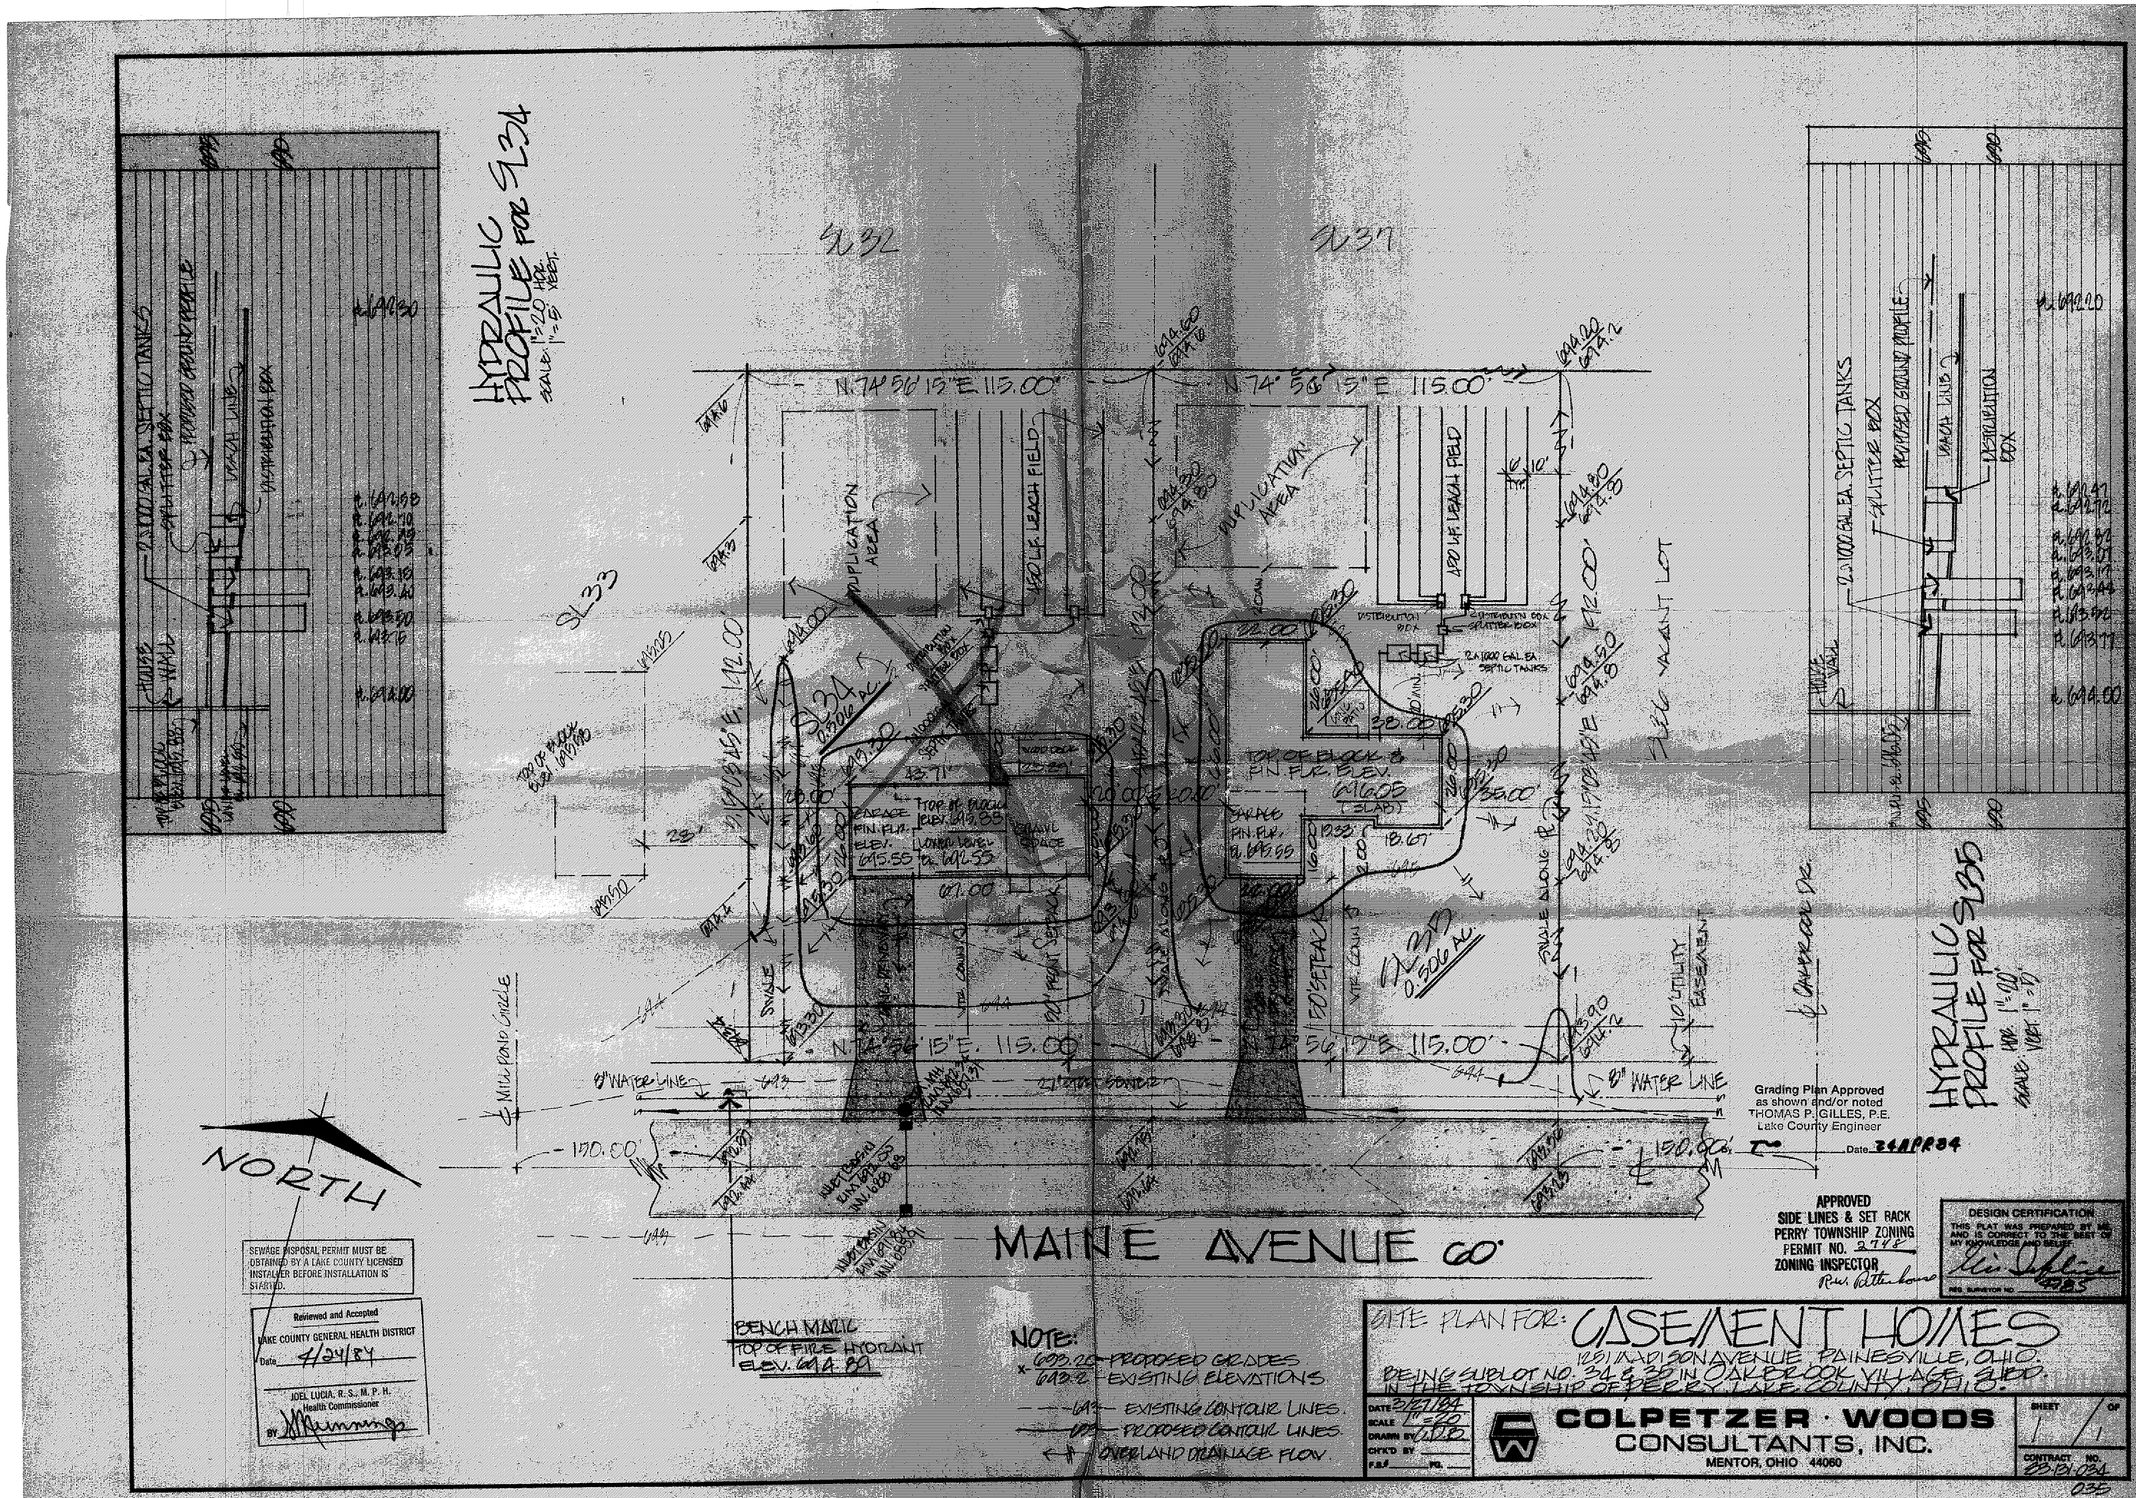
HYDRAULIC PROFILE FOR SL34
SCALE: HOR. 1"=20' VERT. 1"=5'
SL32
SL37
SL33
SL34
SL35
N 74° 56' 15" E 115.00'
N 74° 56' 15" E 115.00'
N 74° 56' 15" E 115.00'
56' 15" E 115.00'
MAINE AVENUE 60'
NORTH
170.00'
150.00'
8" WATER LINE
8" WATER LINE
MILL POND CIRCLE
SINGLE
SINGLE
SINGLE ALONG ℄ CUL-DE-SAC
10' UTILITY EASEMENT
℄ CUL-DE-SAC
IMPLICATION AREA
IMPLICATION AREA
480 L.F. LEACH FIELD
480 L.F. LEACH FIELD
DISTRIBUTION BOX
2-1000 GAL. EA. SEPTIC TANKS
SPLITTER BOX
PROFILE GROUND PROFILE
HOUSE WALL
VACANT LOT
TOP OF BLOCK & FIN. FLR. ELEV. 693.05 (SLAB)
GARAGE FIN. FLR. ELEV. 693.55
TOP OF BLOCK ELEV. 693.55
LOWER LEVEL EL. 691.55
BENCH MARK
TOP OF FIRE HYDRANT
ELEV. 694.89
NOTE:
693.20 PROPOSED GRADES
693.2 EXISTING ELEVATIONS
EXISTING CONTOUR LINES
PROPOSED CONTOUR LINES
OVERLAND DRAINAGE FLOW
SEWAGE DISPOSAL PERMIT MUST BE OBTAINED BY A LAKE COUNTY LICENSED INSTALLER BEFORE INSTALLATION IS STARTED.
Reviewed and Accepted
LAKE COUNTY GENERAL HEALTH DISTRICT
Date 4/24/84
JOEL LUCIA, R.S., M.P.H.
Health Commissioner
BY
Grading Plan Approved as shown and/or noted
THOMAS P. GILLES, P.E.
Lake County Engineer
Date 24APR84
APPROVED
SIDE LINES & SET BACK
PERRY TOWNSHIP ZONING
PERMIT NO. 2745
ZONING INSPECTOR
DESIGN CERTIFICATION
THIS PLAT WAS PREPARED BY ME AND IS CORRECT TO THE BEST OF MY KNOWLEDGE AND BELIEF.
REG. SURVEYOR NO.
HYDRAULIC PROFILE FOR SL35
SCALE: HOR. 1"=20' VERT. 1"=5'
SITE PLAN FOR: CASEMENT HOMES
1051 MADISON AVENUE, PAINESVILLE, OHIO.
BEING SUBLOT NO. 34 & 35 IN OAKBROOK VILLAGE, SUBD.
IN THE TOWNSHIP OF PERRY, LAKE COUNTY, OHIO.
DATE 3/21/84
SCALE 1"=20'
DRAWN BY
CHK'D BY
F.B.#
PG.
COLPETZER · WOODS
CONSULTANTS, INC.
MENTOR, OHIO 44060
SHEET 1 OF 1
CONTRACT NO. 83-11-034
035