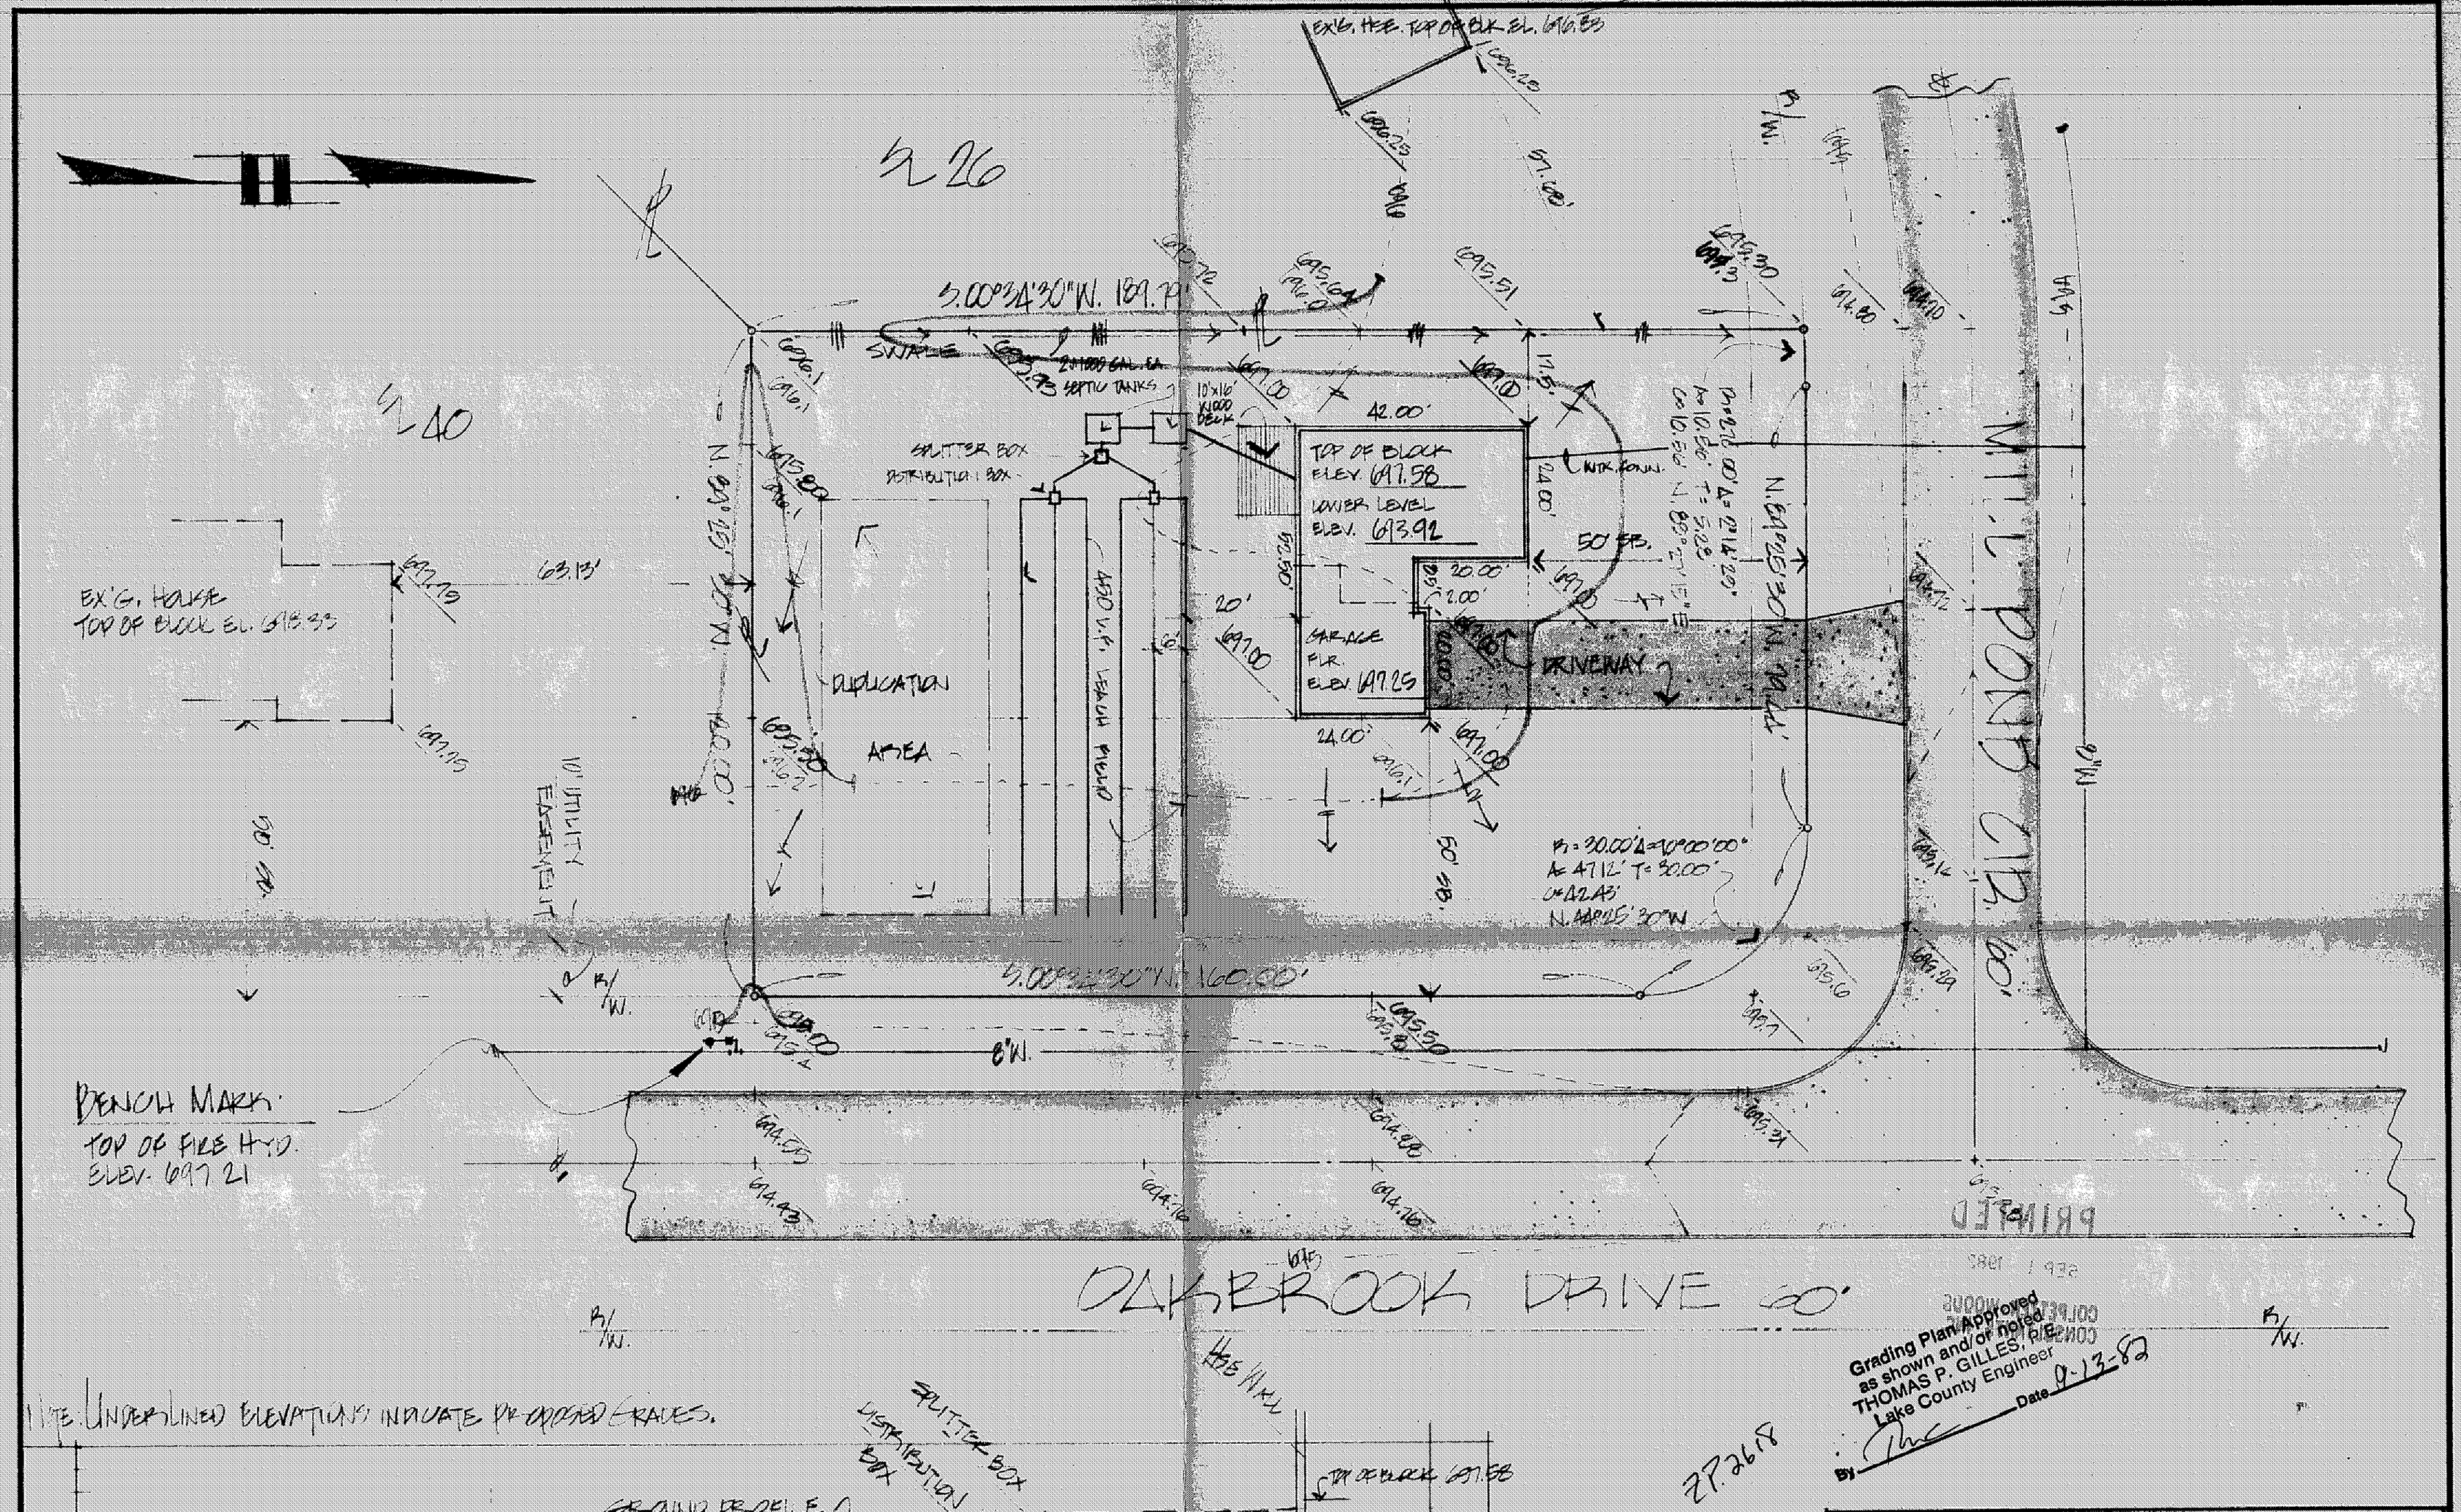

NOTE: UNDERLINED ELEVATIONS INDICATE PROPOSED GRADES.

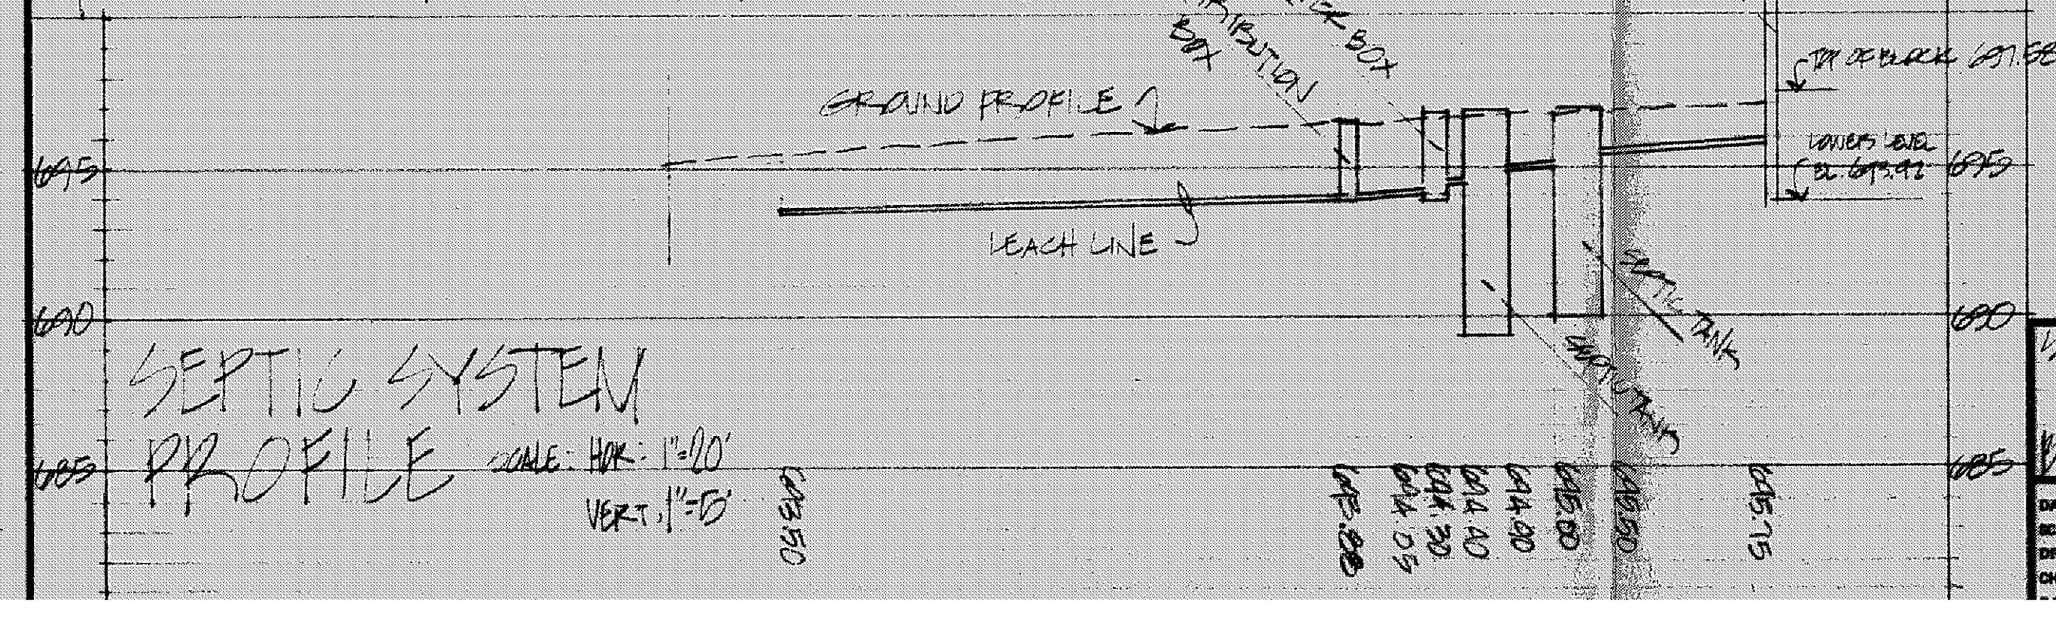

SEPTIC SYSTEM PROFILE SCALE: HOR. 1"=20' VERT. 1"=5'

DESIGN CERTIFICATION	AS BUILT CERTIFICATION
THIS PLAT WAS PREPARED BY ME AND IS CORRECT TO THE BEST OF MY KNOWLEDGE AND BELIEF.	I HEREBY CERTIFY THAT THE CIRCLED GRADES ARE EXISTING FINISH GRADES CHECKED IN THE FIELD ON _____ AND THAT SURVEY IS CORRECT TO THE BEST OF MY KNOWLEDGE AND BELIEF.
REG. SURVEYOR NO. 5176	REG. SURVEYOR NO. _____

SITE PLAN FOR: CASEMENT HOMES
1261 MADISON AVENUE, PAINESVILLE, OH
BUILDING SUBLOT No. 41 IN OAKBROOK VILLAGE SUBD. IN PERRY TWP., OHIO

DATE 8/31/82
SCALE 1" = 20'
DRAWN BY
CH'K'D BY

COLPETZER · WOODS CONSULTANTS, INC.
MENTOR, OHIO 44060

SHEET 1 OF 1
CONTRACT NO. 00-0-0-21