GENERAL NOTES

① BENCHMARK: HYDRANT AT CORNER OF NARROWS RD. & WHITECEDAR. ELEVATION: 697.46.

② UNDERLINED ELEVATIONS ARE PROPOSED FINISH GRADES

APPROVED
SIDE LINES & SET BACK
PERRY TOWNSHIP ZONING
PERMIT NO. 2027
ZONING INSPECTOR

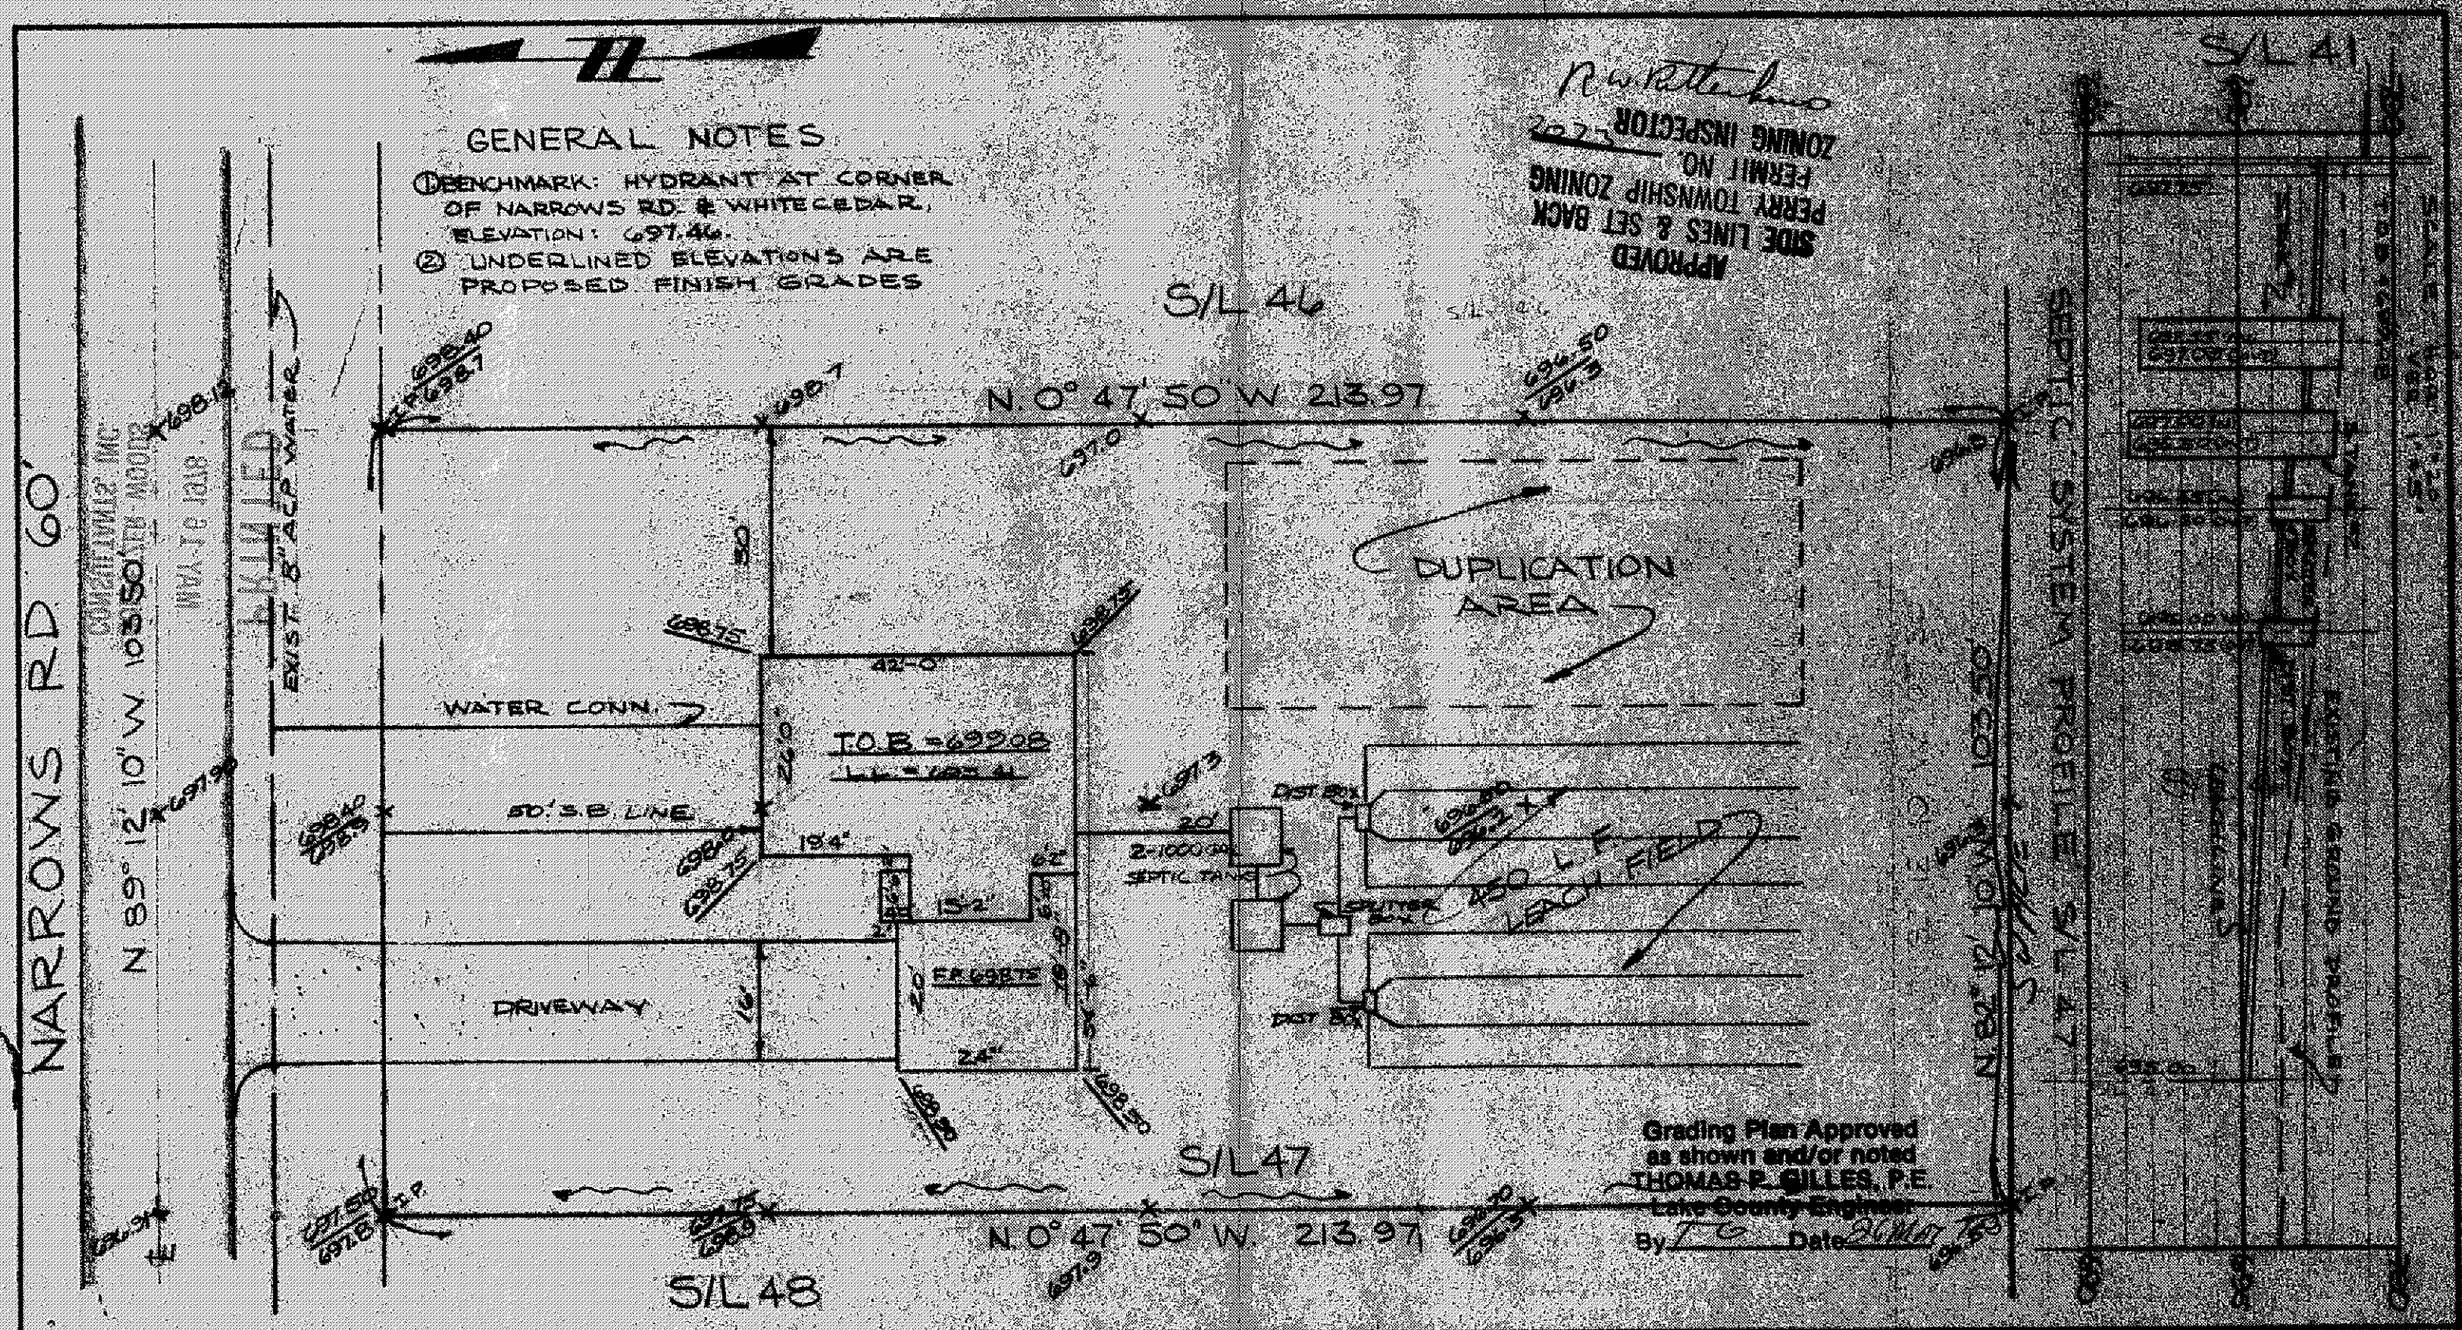

DESIGN CERTIFICATION

THIS PLAT WAS PREPARED BY ME, AND IS CORRECT TO THE BEST OF MY KNOWLEDGE AND BELIEF.

REG. SURVEYOR NO. 4765

AS BUILT CERTIFICATION

I HEREBY CERTIFY THAT THE CIRCLED GRADES ARE EXISTING FINISH GRADES CHECKED IN THE FIELD ON _____ AND THAT SURVEY IS CORRECT TO THE BEST OF MY KNOWLEDGE AND BELIEF.

REG. SURVEYOR NO. _____

COLPETZER · WOODS
CONSULTANTS, INC.
180 SOUTH STATE STREET • PAINESVILLE, OHIO 44077 • (216) 357-7589

DATE 10 MAY 78
SCALE 1" = 20'
DRWN BY KAL
CHKD BY H
JOB NO. 77016
FB 333 PG 76

S/L 47
BIRCHFIELD MEADOWS SUBDIVISION

GRADING PLAN FOR CASEMENT HOMES
PAINESVILLE OHIO