SEPTIC SYSTEM PROFILE

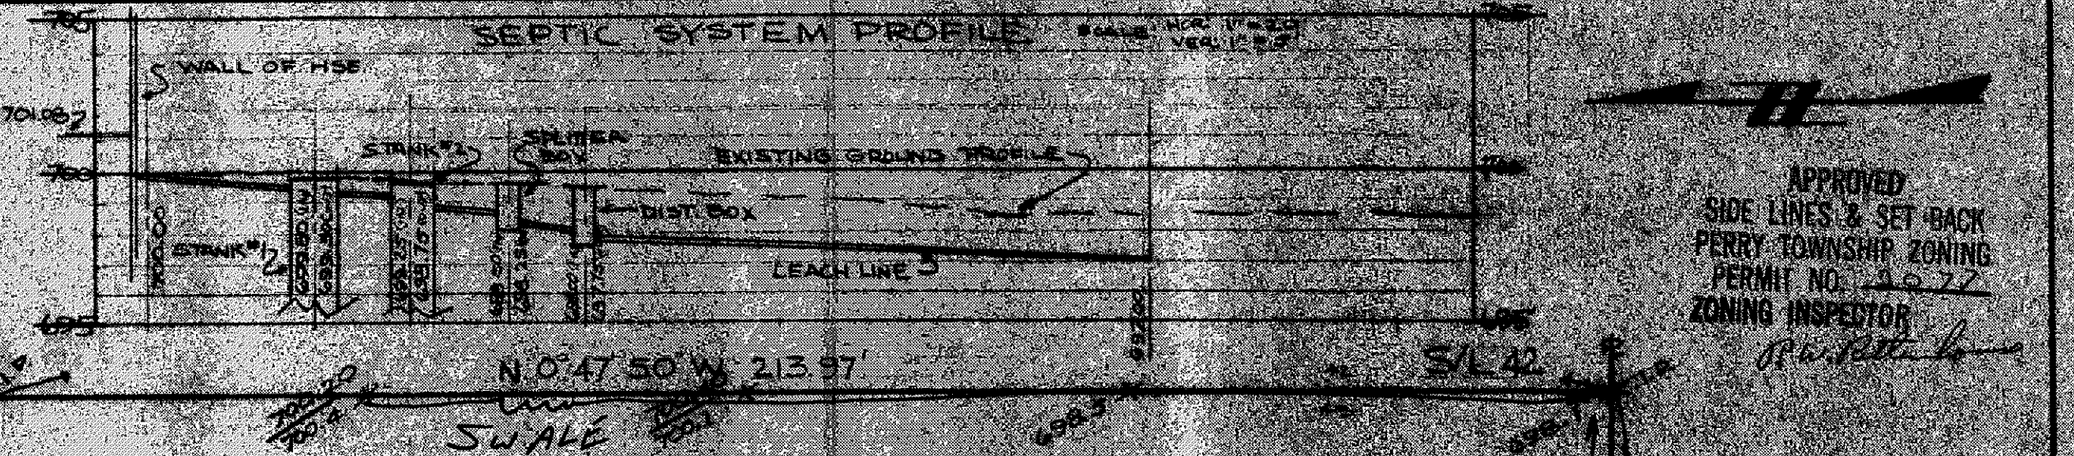

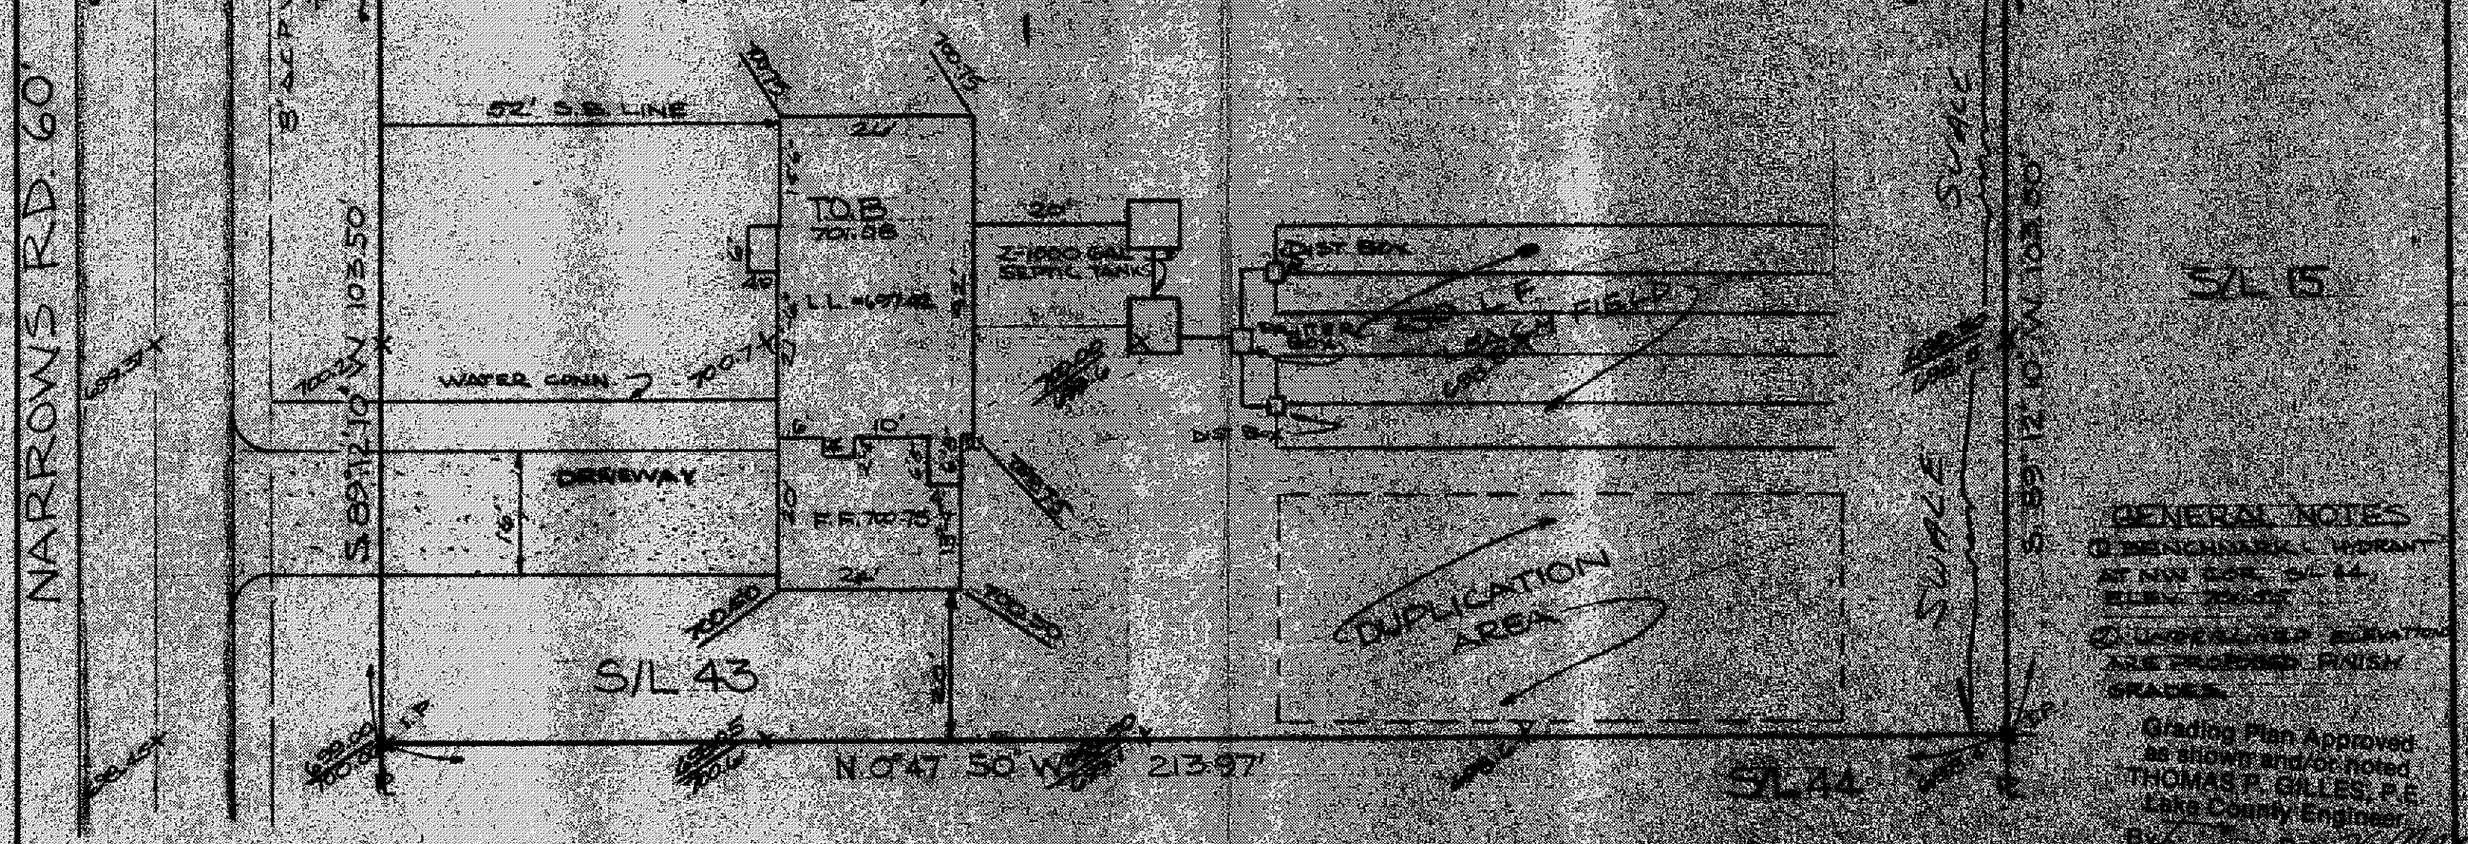

GENERAL NOTES

1. BENCHMARK: HYDRANT AT NW COR. S/L 44. ELEV. 703.35'
2. UNDERGROUND ELECTRIC & TELEPHONE ARE PROPOSED. FINISH GRADES.

Grading Plan Approved as shown and/or noted
THOMAS P. GILLES, P.E.
Lake County Engineer
By: _____ Date: 12/11/78

DESIGN CERTIFICATION

THIS PLAT WAS PREPARED BY ME AND IS CORRECT TO THE BEST OF MY KNOWLEDGE AND BELIEF

REG. SURVEYOR NO. 4785

AS BUILT CERTIFICATION

I HEREBY CERTIFY THAT THE CIRCLED GRADES ARE EXISTING FINISH GRADES CHECKED IN THE FIELD ON _____ AND THAT SURVEY IS CORRECT TO THE BEST OF MY KNOWLEDGE AND BELIEF.

REG. SURVEYOR NO. _____

COLPETZER · WOODS
CONSULTANTS, INC.
180 SOUTH STATE STREET • PAINESVILLE, OHIO 44077 • (216) 357-7800

DATE 12/11/78
SCALE 1"=20'
DRWN BY ATH
CHKD BY RL
JOB NO. 7804B
FB PAGE 46-52

S/L 43
BIRCHFIELD MEADOWS SUBDIVISION

GRADING PLAN
FOR
CASEMENT HOMES
PAINESVILLE, OHIO