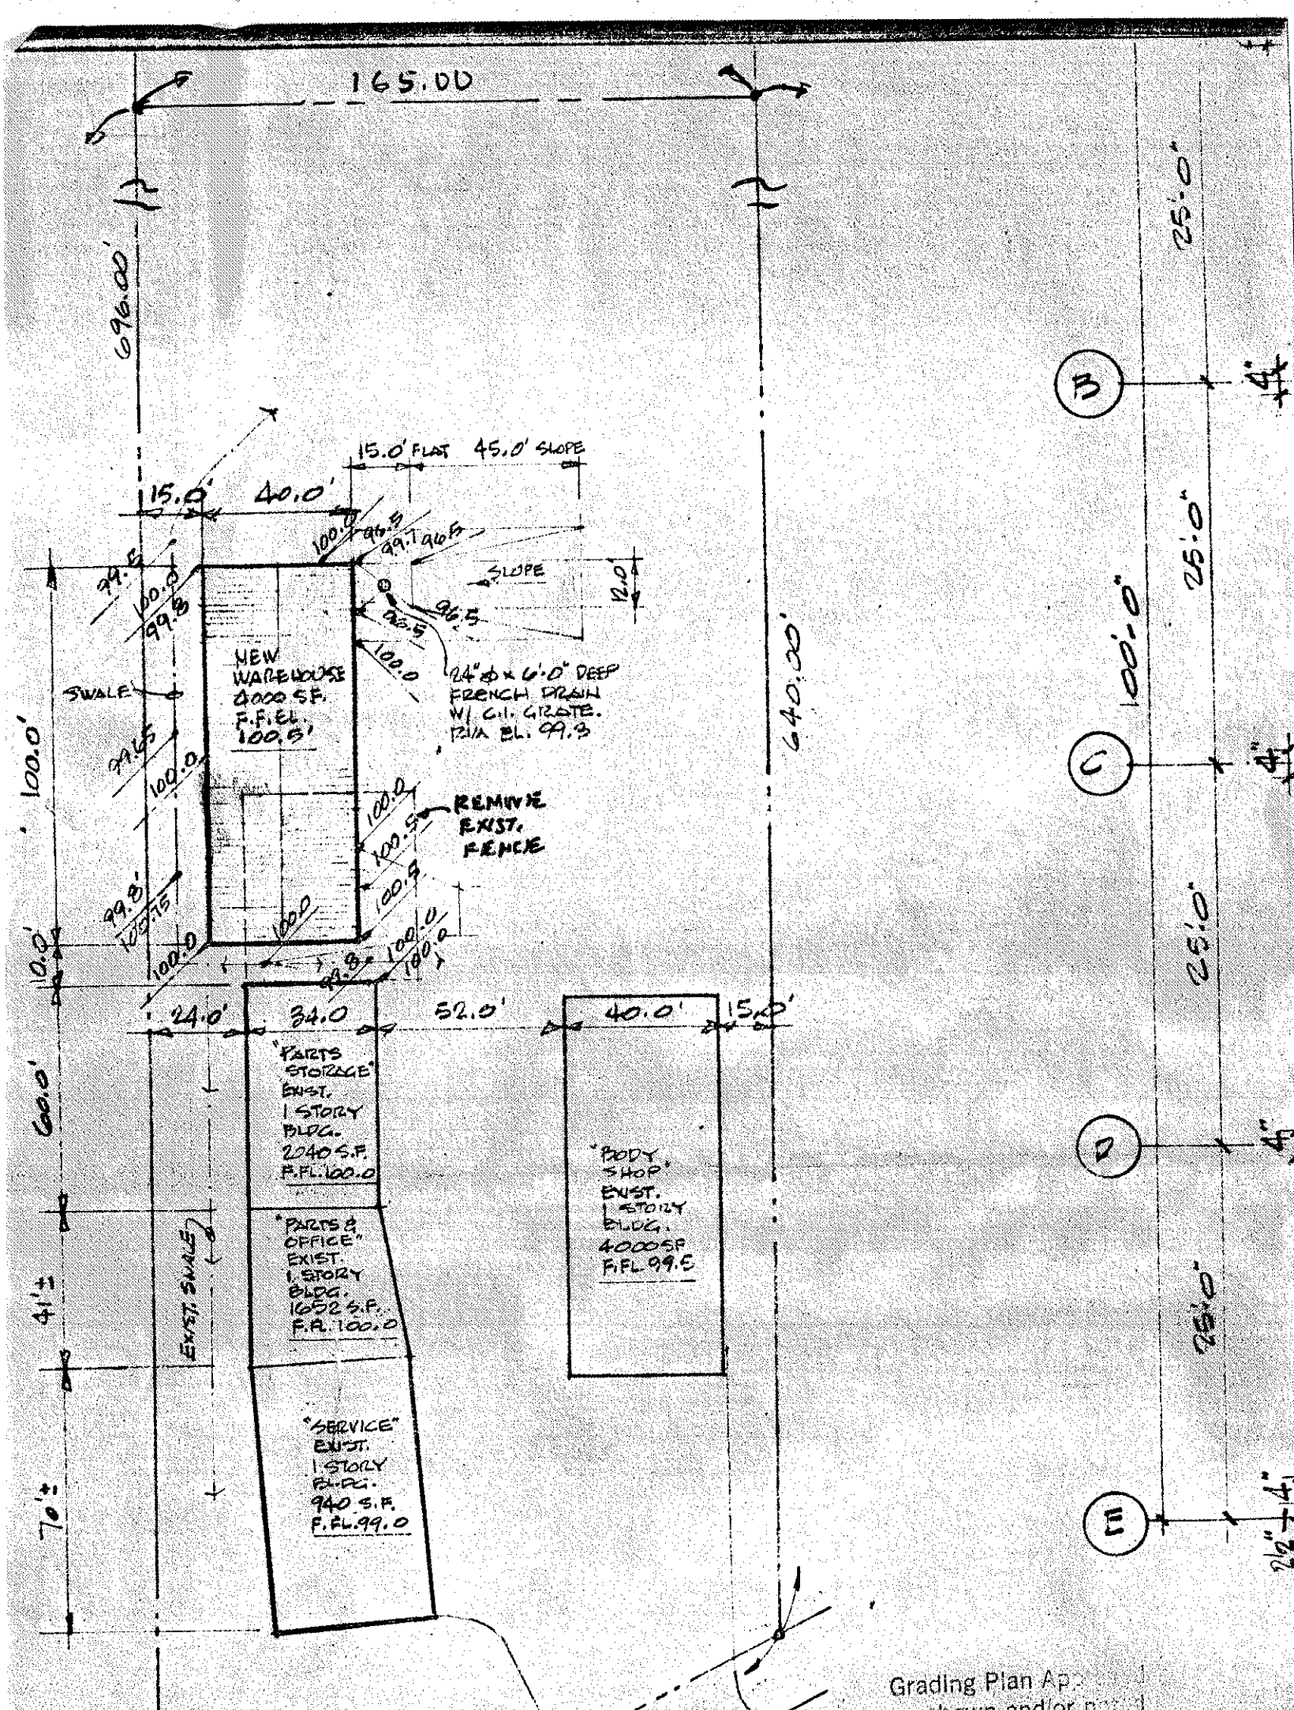

Grading Plan Approved
as shown and/or noted
THOMAS P. GILLES, P.E.
Lake County Engineer
By [signature] Date 29 MAR 78

STEPHEN FRANK ZELKO
PE#E 4311

LAKE COUNTY
FOREIGN CAR SERVICE
3380 NORTH RIDGE
PERRY TWNSP., O.
3-29-78

SITE PLAN
1" = 40'

NEW BLDG. - 4,000 SF
EXIST. BLDG - 10,632 SF
TOTAL - 14,652 SF

LAND AREA - 110,220 SF
% BLDG/LAND RATIO = 13.3