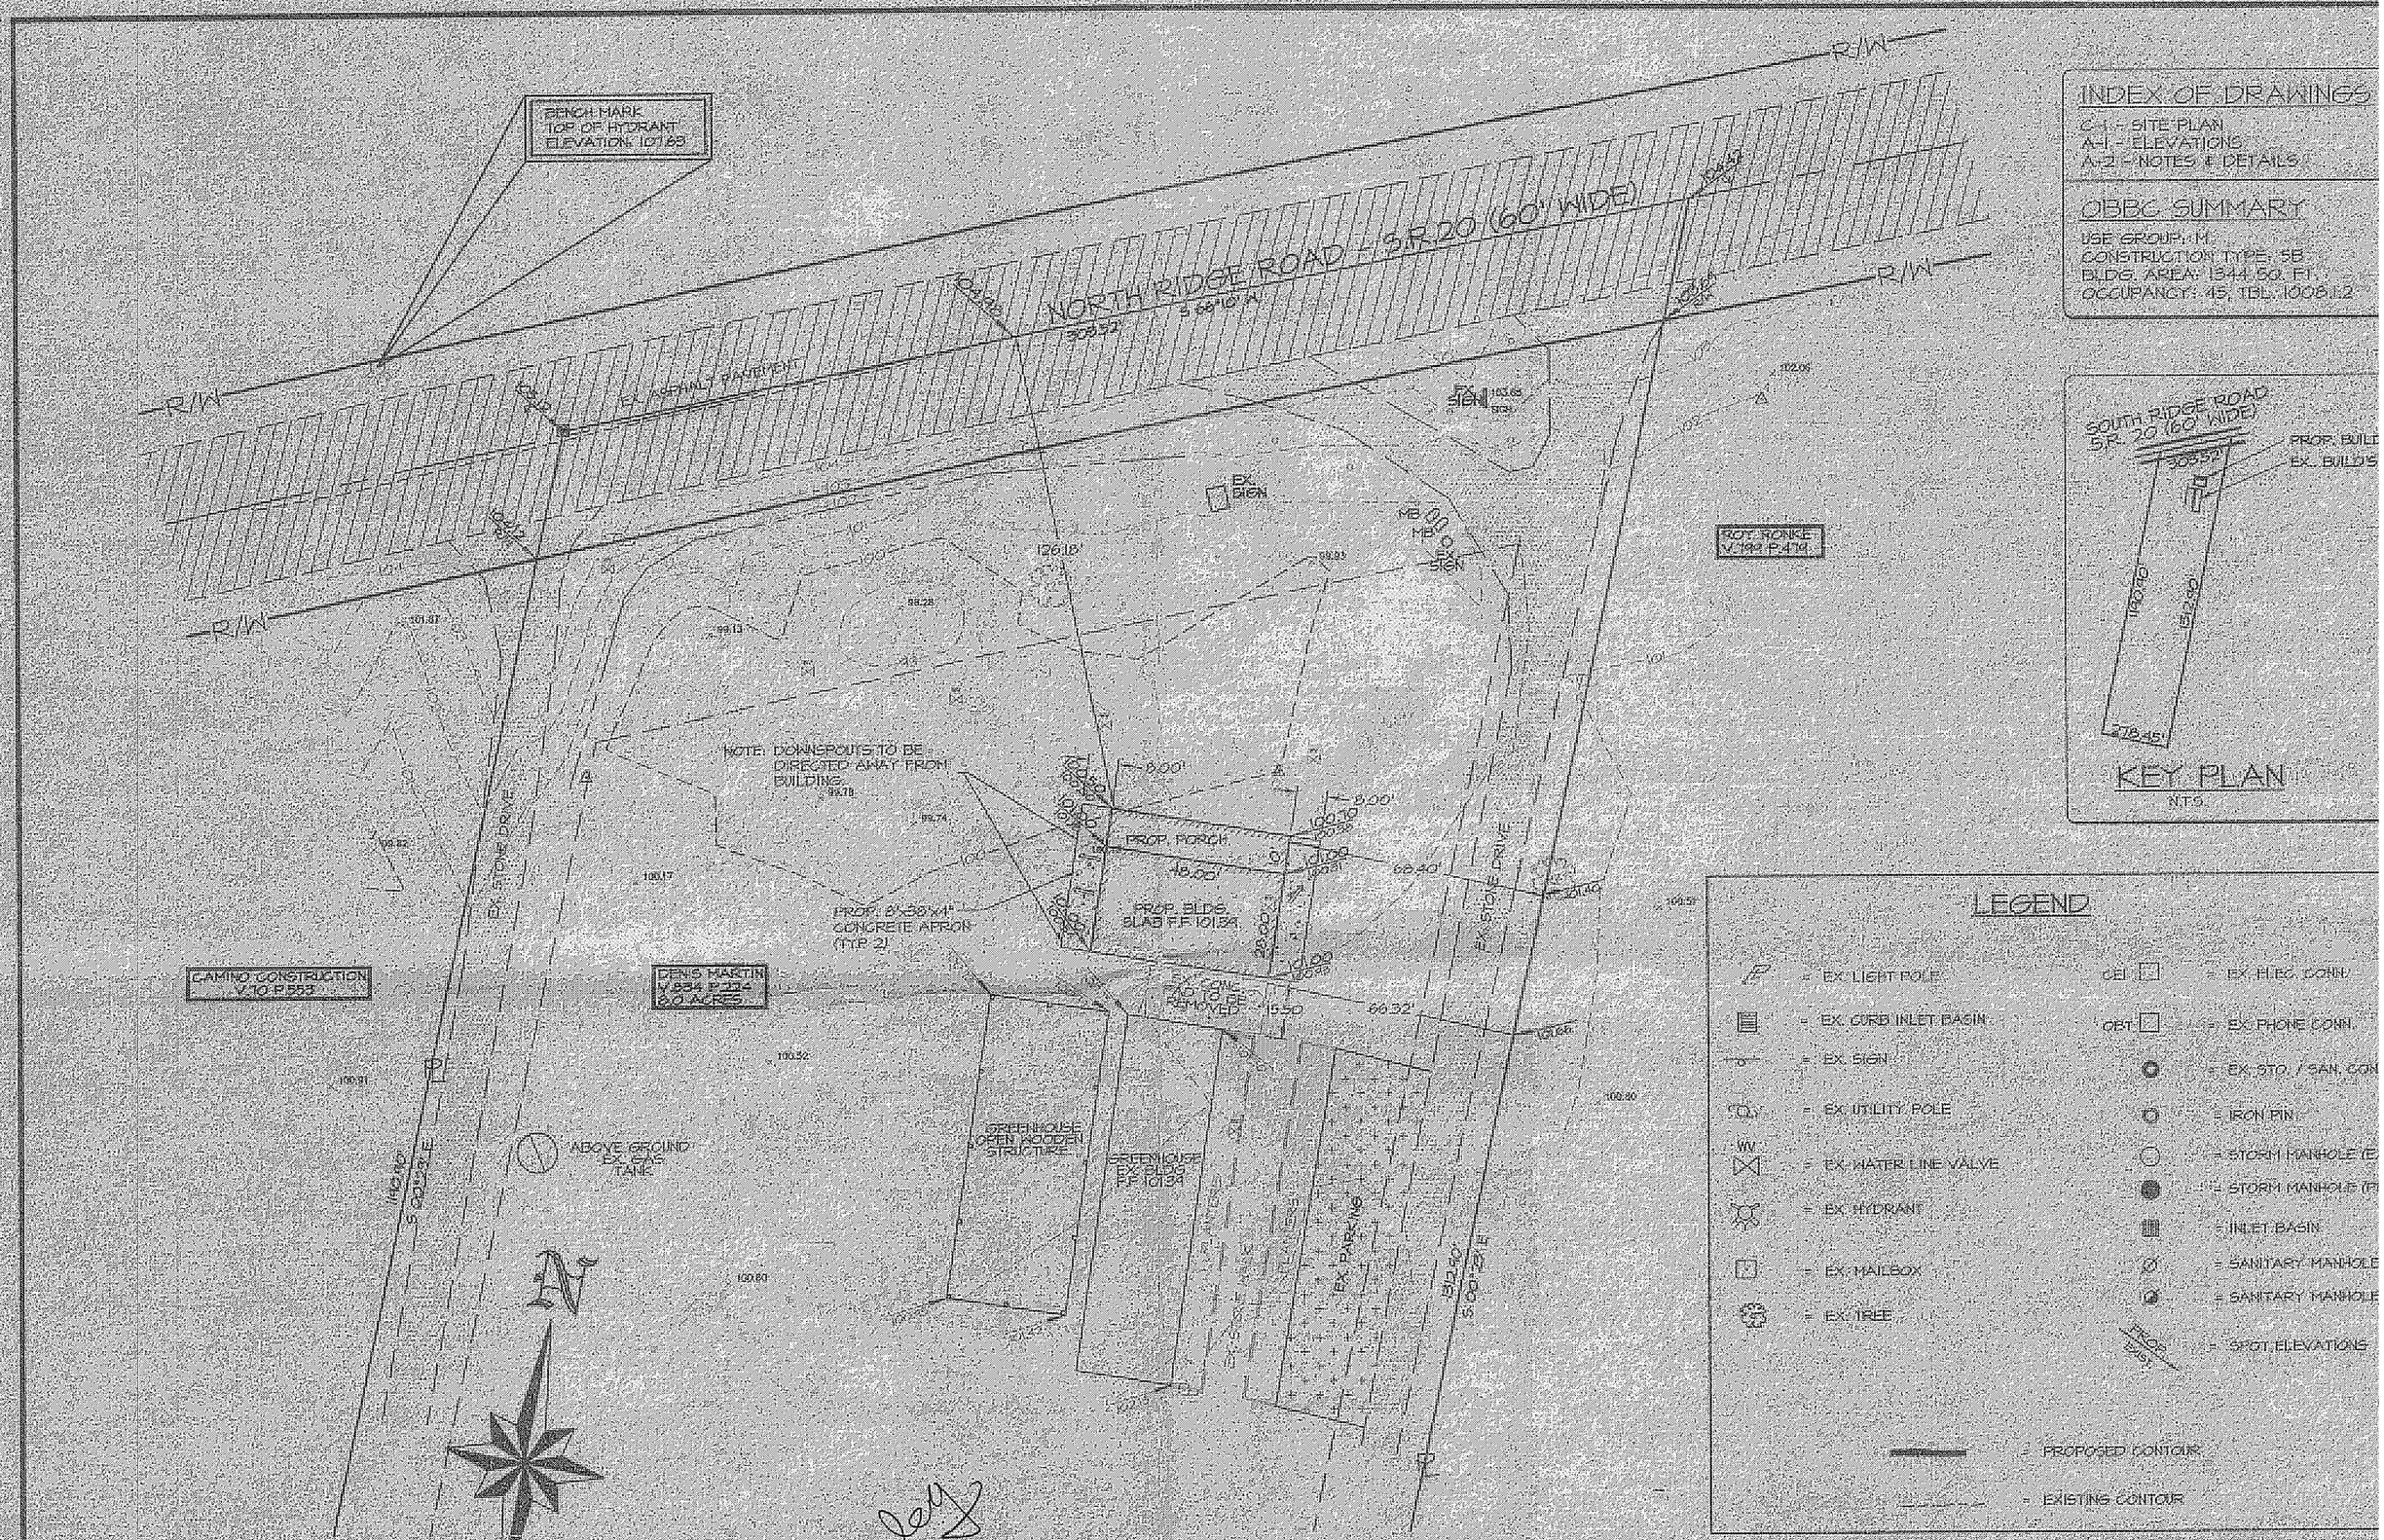

INDEX OF DRAWINGS

C-1 - SITE PLAN
A-1 - ELEVATIONS
A-2 - NOTES & DETAILS

OBBC SUMMARY

USE GROUP: M
CONSTRUCTION TYPE: 5B
BLDG. AREA: 1344.50 FT.
OCCUPANCY: 45, TBL. 1006.1.2

LEGEND

- EX. LIGHT POLE
- EX. CURB INLET BASIN
- EX. SIGN
- EX. UTILITY POLE
- EX. WATER LINE VALVE
- EX. HYDRANT
- EX. MAILBOX
- EX. TREE
- CEI — EX. ELEC. CONN.
- OPT — EX. PHONE CONN.
- EX. STO. / SAN. CON
- IRON PIN
- STORM MANHOLE (E
- STORM MANHOLE (P
- INLET BASIN
- SANITARY MANHOLE
- SANITARY MANHOLE
- SPOT ELEVATIONS
- PROPOSED CONTOUR
- EXISTING CONTOUR

CERTIFICATION:

" I, THE UNDERSIGNED HEREBY CERTIFY THAT THIS TOPOGRAPHY INDICATED BY 1'-0" CONTOURS AND ELEVATIONS SHOWN HEREON REPRESENTS AN ACTUAL FIELD SURVEY MADE BY ME ON THE 14 th. DAY OF JANUARY 1998 AND THAT THE ELEVATIONS WERE TAKEN AT APPROPRIATE INTERVALS AND THAT, AS OF THAT DATE, THEY EXISTED AS INDICATED HEREON. "

STATE OF OHIO
BRUCE R. LANDEG
51659
REGISTERED
PROFESSIONAL ENGINEER

Bruce R. Landeg 2/2/98
BRUCE R. LANDEG P.E. 51659 DATE

FEB 05 1998

Grading Plan Approved
as shown and/or noted
THOMAS P. GILLES, P.E.
Engineer

By GJH Date 2-6-98

PROPOSED POLE BARN
MARTIN'S NURSERIES
3478 NORTH RIDGE ROAD
PERRY, OHIO 44081

C

Greenland Consulting, In
Planning - Surveying - Engineering
6520 Hopkins Road Mentor, OH 44060
Phone: (440) 205-8167 Fax: (440) 205-1923