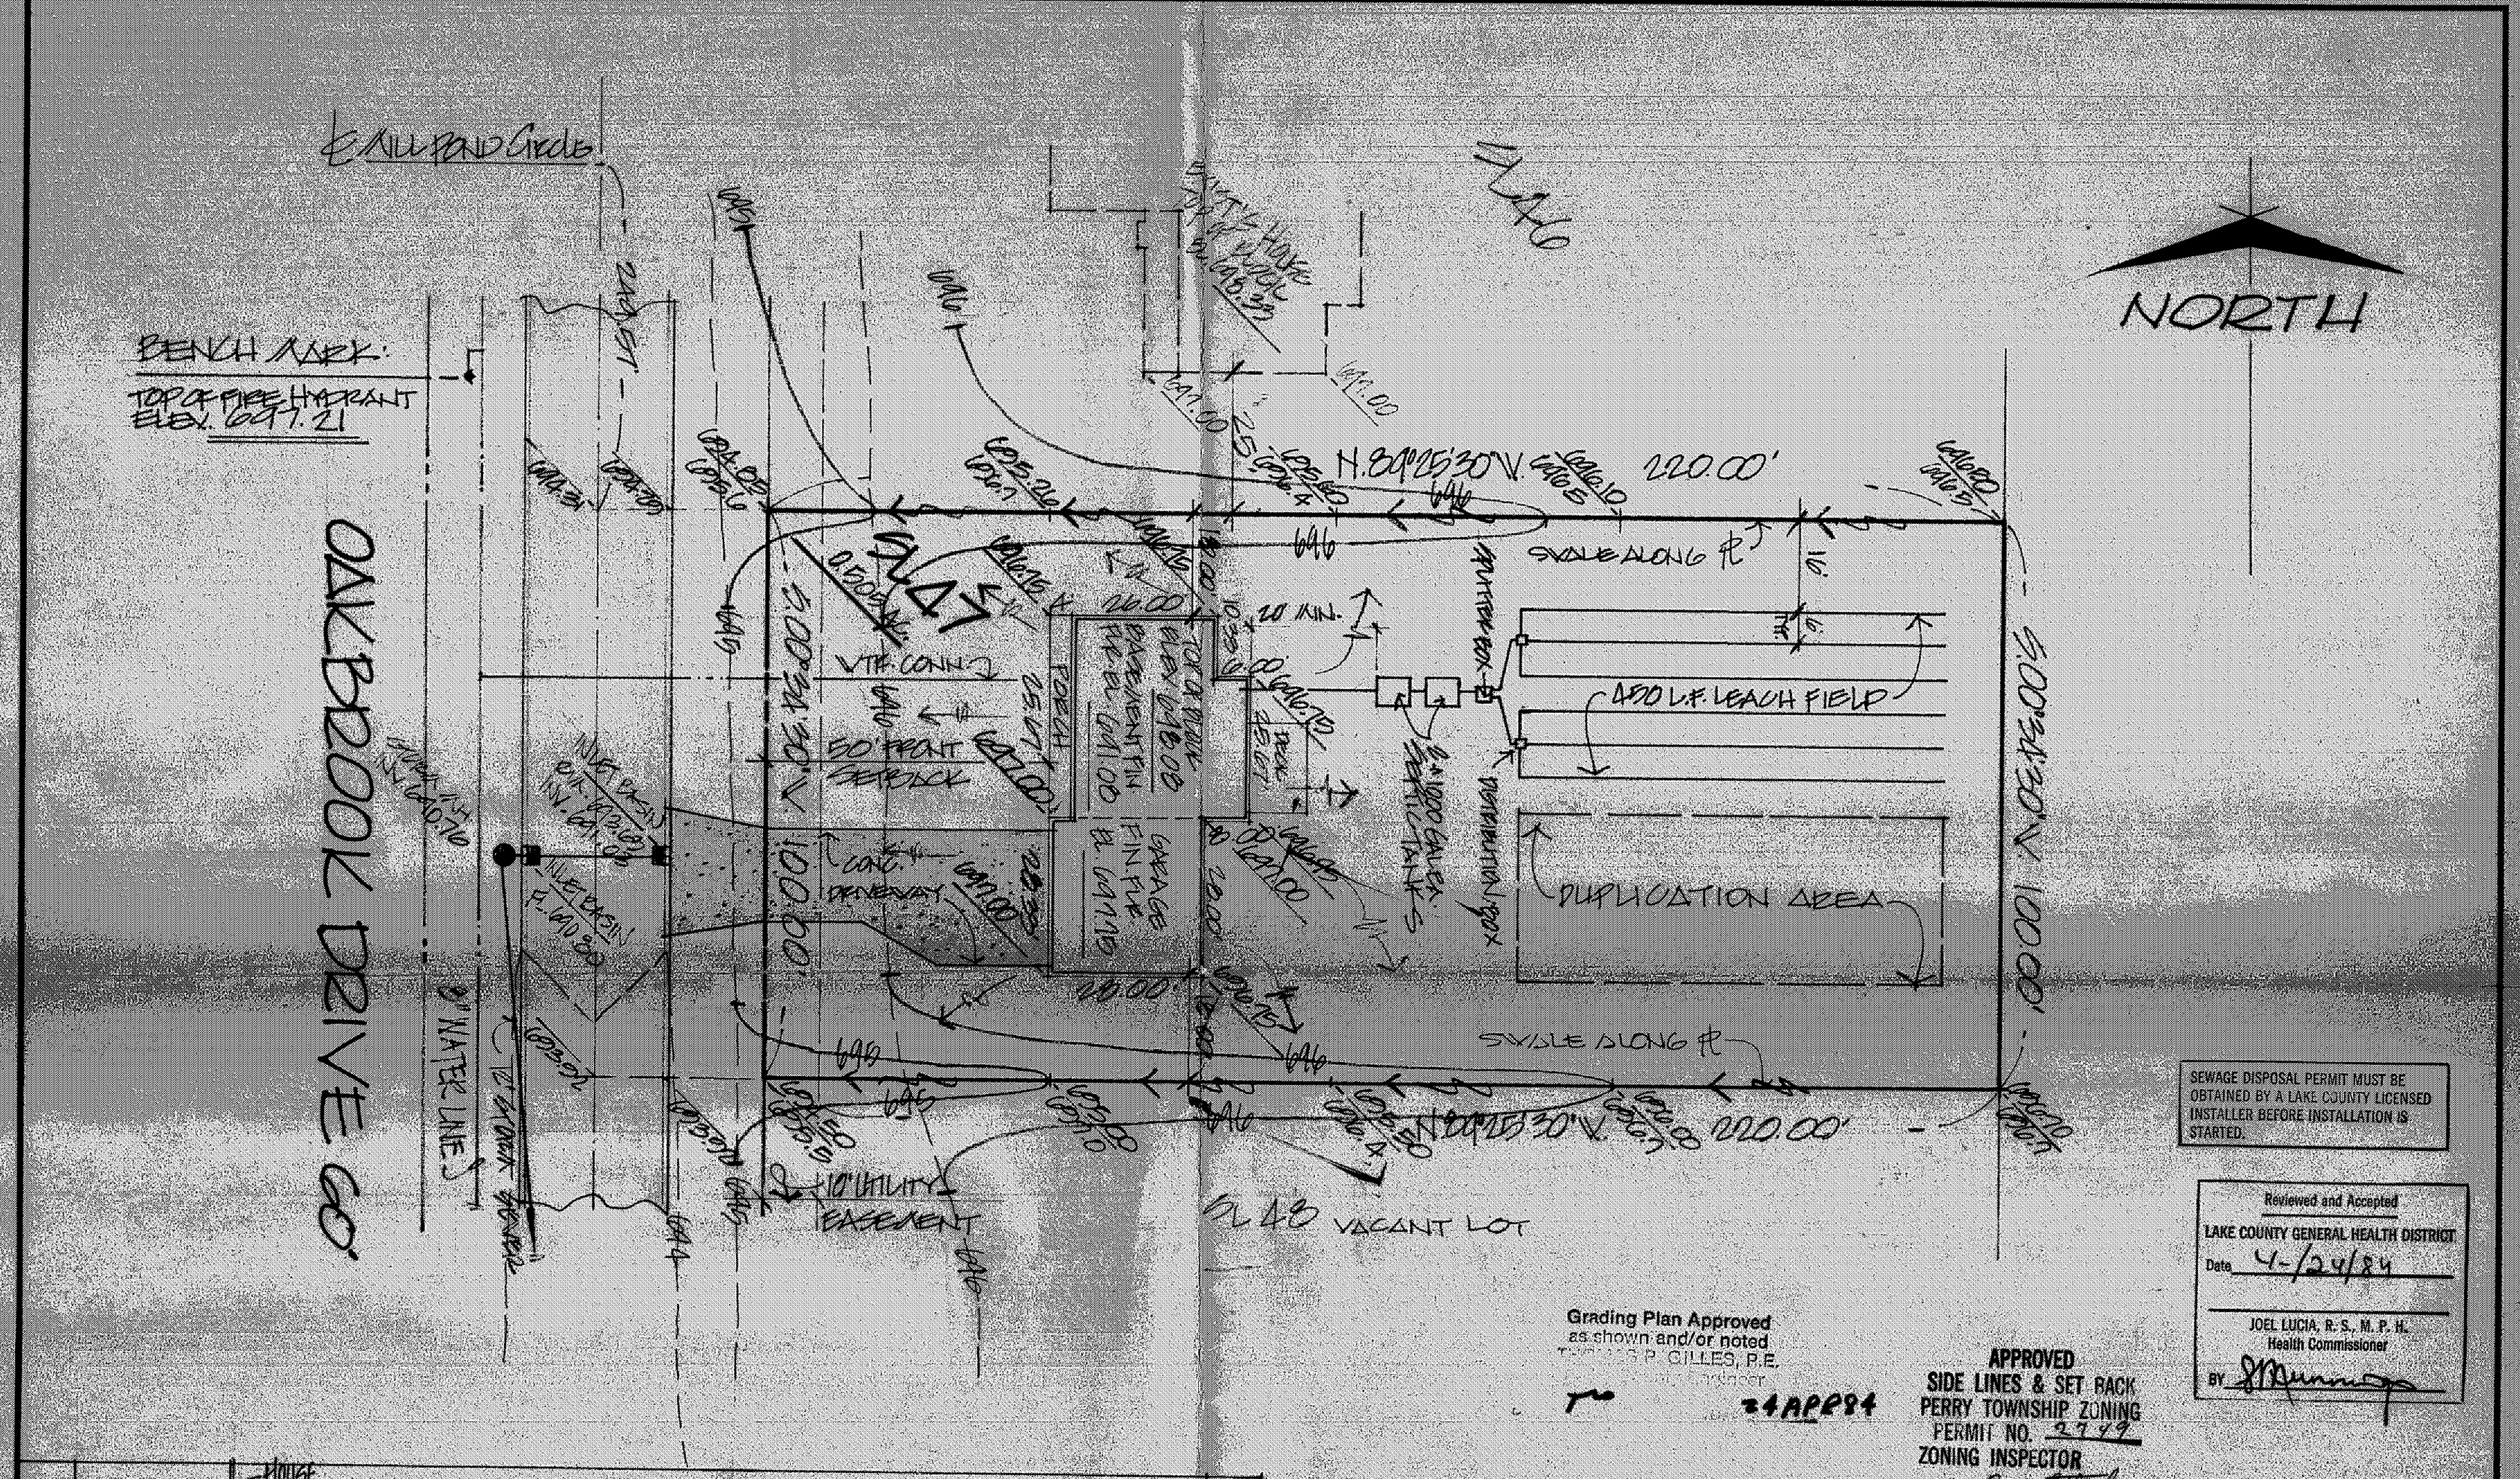

SEWAGE DISPOSAL PERMIT MUST BE OBTAINED BY A LAKE COUNTY LICENSED INSTALLER BEFORE INSTALLATION IS STARTED.

Reviewed and Accepted
LAKE COUNTY GENERAL HEALTH DISTRICT
Date 4-/24/84
JOEL LUCIA, R. S., M. P. H.
Health Commissioner
BY [signature]

Grading Plan Approved
as shown and/or noted
THOMAS P. GILLES, P.E.
Engineer
24 APR 84

APPROVED
SIDE LINES & SET BACK
PERRY TOWNSHIP ZONING
PERMIT NO. 2749
ZONING INSPECTOR
R.W. Pettenhouse

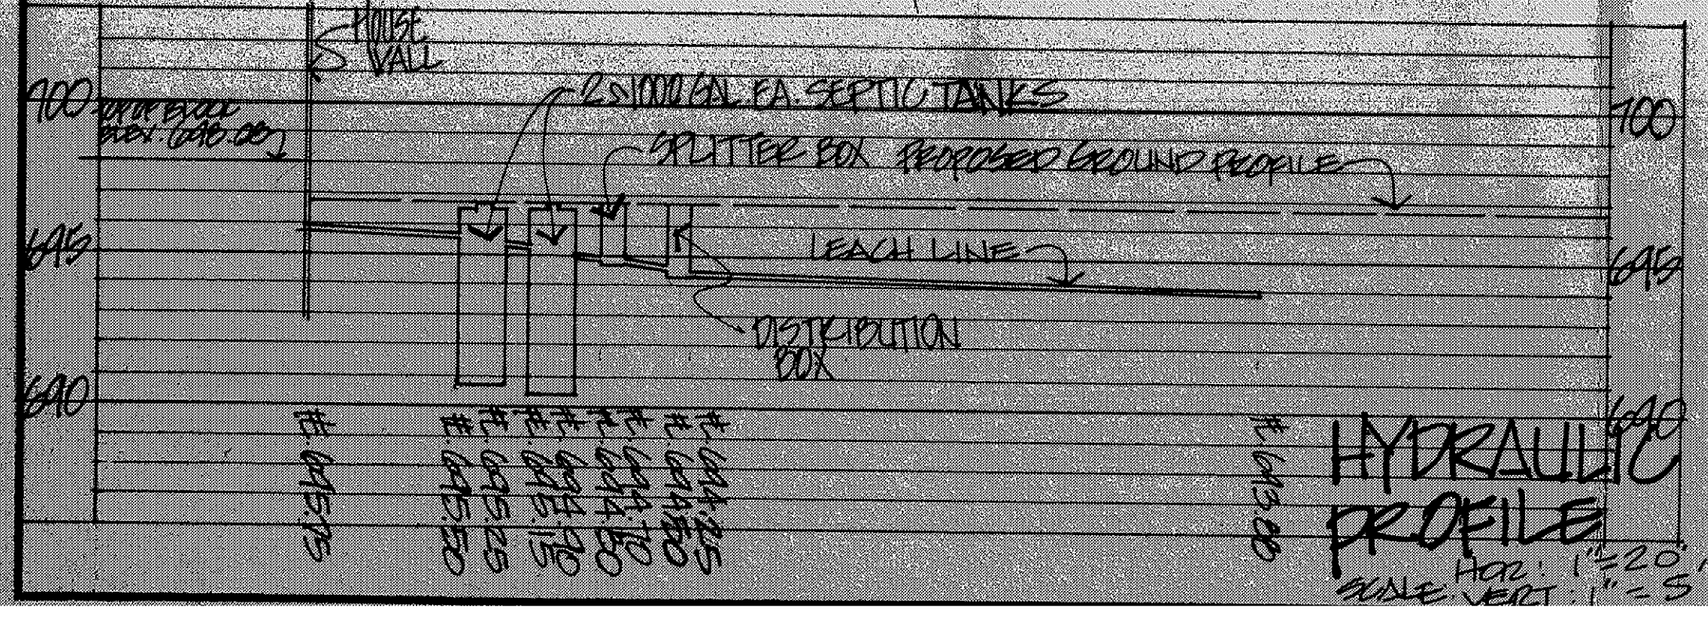

NOTE:
696.70 PROPOSED GRADES.
696.7 EXISTING ELEVATIONS.
696 EXISTING CONTOUR LINES.
696 PROPOSED CONTOUR LINES.

DESIGN CERTIFICATION
THIS PLAT WAS PREPARED BY ME AND IS CORRECT TO THE BEST OF MY KNOWLEDGE AND BELIEF.
[signature]
REG. SURVEYOR NO. [illegible]

SITE PLAN FOR: CASEMENT HOMES
1251 MADISON AVENUE, PAINESVILLE, OHIO
BEING SUBLOT NO. 47 IN OAKBROOK VILLAGE SUBDIVISION IN THE TOWNSHIP OF PERRY, LAKE COUNTY, OHIO.

DATE 3/29/84
SCALE 1"=20'
DRAWN BY CDB
CH'K'D BY
F.S.# 338 PG.

COLPETZER · WOODS
CONSULTANTS, INC.
MENTOR, OHIO 44060

SHEET 1 OF 1
CONTRACT NO. [illegible]