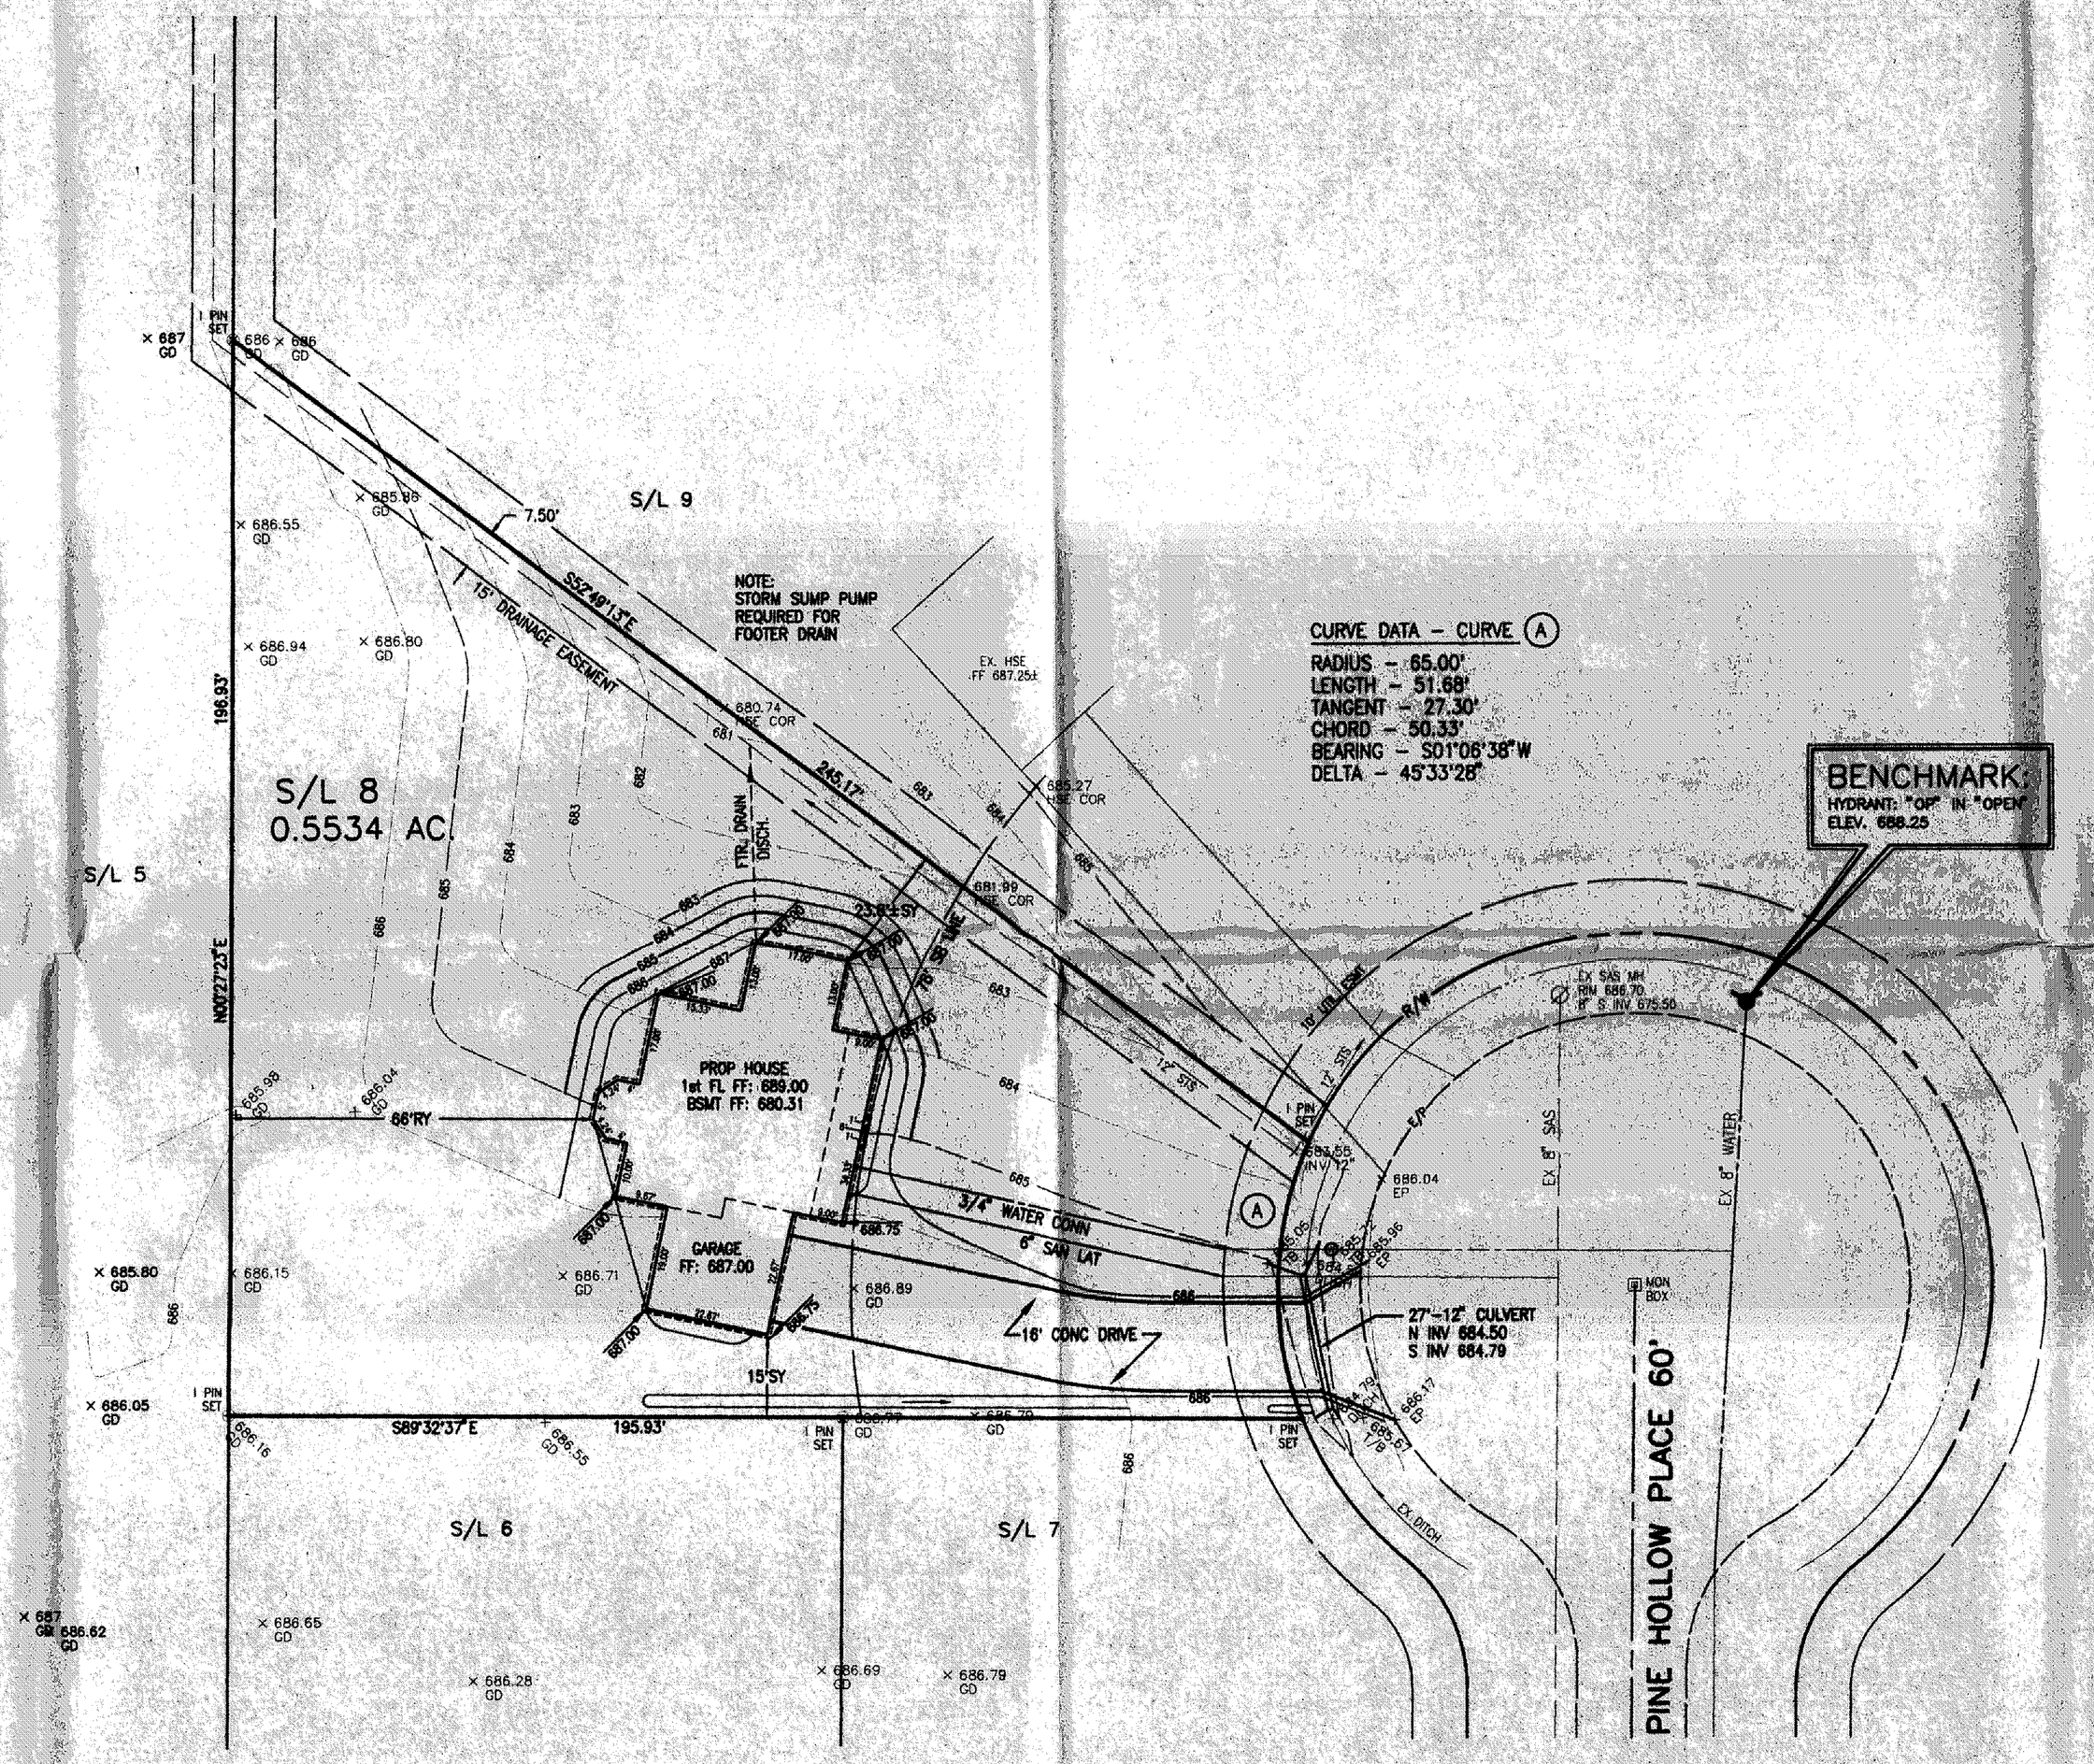

APPROVED
SIDE LINES & SET BACK
PERRY TOWNSHIP ZONING
PERMIT NO. 6-21
ZONING INSPECTOR

Grading Plan Approved
as shown and/or noted
THOMAS P. GILLES, P.E.
Lake County Engineer
By LOWER Date 5-16-96

STATE OF OHIO
STEPHEN L. GUARD
52784
REGISTERED
PROFESSIONAL ENGINEER

PREPARED BY:
GILLS, GUARD AND JOHNSON, INC.
5000 EAST MAIN STREET

GILLS, GUARD and JOHNSON, INC.

SITE PLAN

LAKE COUNTY, OHIO

for: LORETO DEVELOPMENT CO.
client owner

address street city zip

RED MILL RUN — subdivision name
83 — lot
tract

volume pod page
volume
page

8 — sublot no.
WHITE ANGEL DRIVE — street
pp no.
street

LEGEND

SANITARY MANHOLE
STORM MANHOLE
INLET OR CATCH BASIN
HYDRANT
EXISTING CONTOURS
PROPOSED CONTOURS
EXIST. ELEVATIONS 545.8
PROP. ELEVATIONS 545.8
INDICATES DIRECTION OF SURFACE DRAINAGE

REMARKS

ALL BOUNDARY DATA SHOWN WAS OBTAINED FROM DEEDS, RECORDED SUBDIVISON PLATS OR OTHER PUBLIC RECORDS.

DESIGN CERTIFICATION

THIS PLAN WAS PREPARED BY ME, AND IS CORRECT TO THE BEST OF MY KNOWLEDGE.

Stephen L. Guard
SURVEOR NAME AND REG. NO. 7037

REVISION

NO.	DESCRIPTION	DATE	BY
	PRINTED APR 25 1996		

DRAWN BY: TML	SCALE 1"=20'	PHONE NO. 953-1567	
CHECKED BY:	DATE 4/95	JOB NO. 95-080	