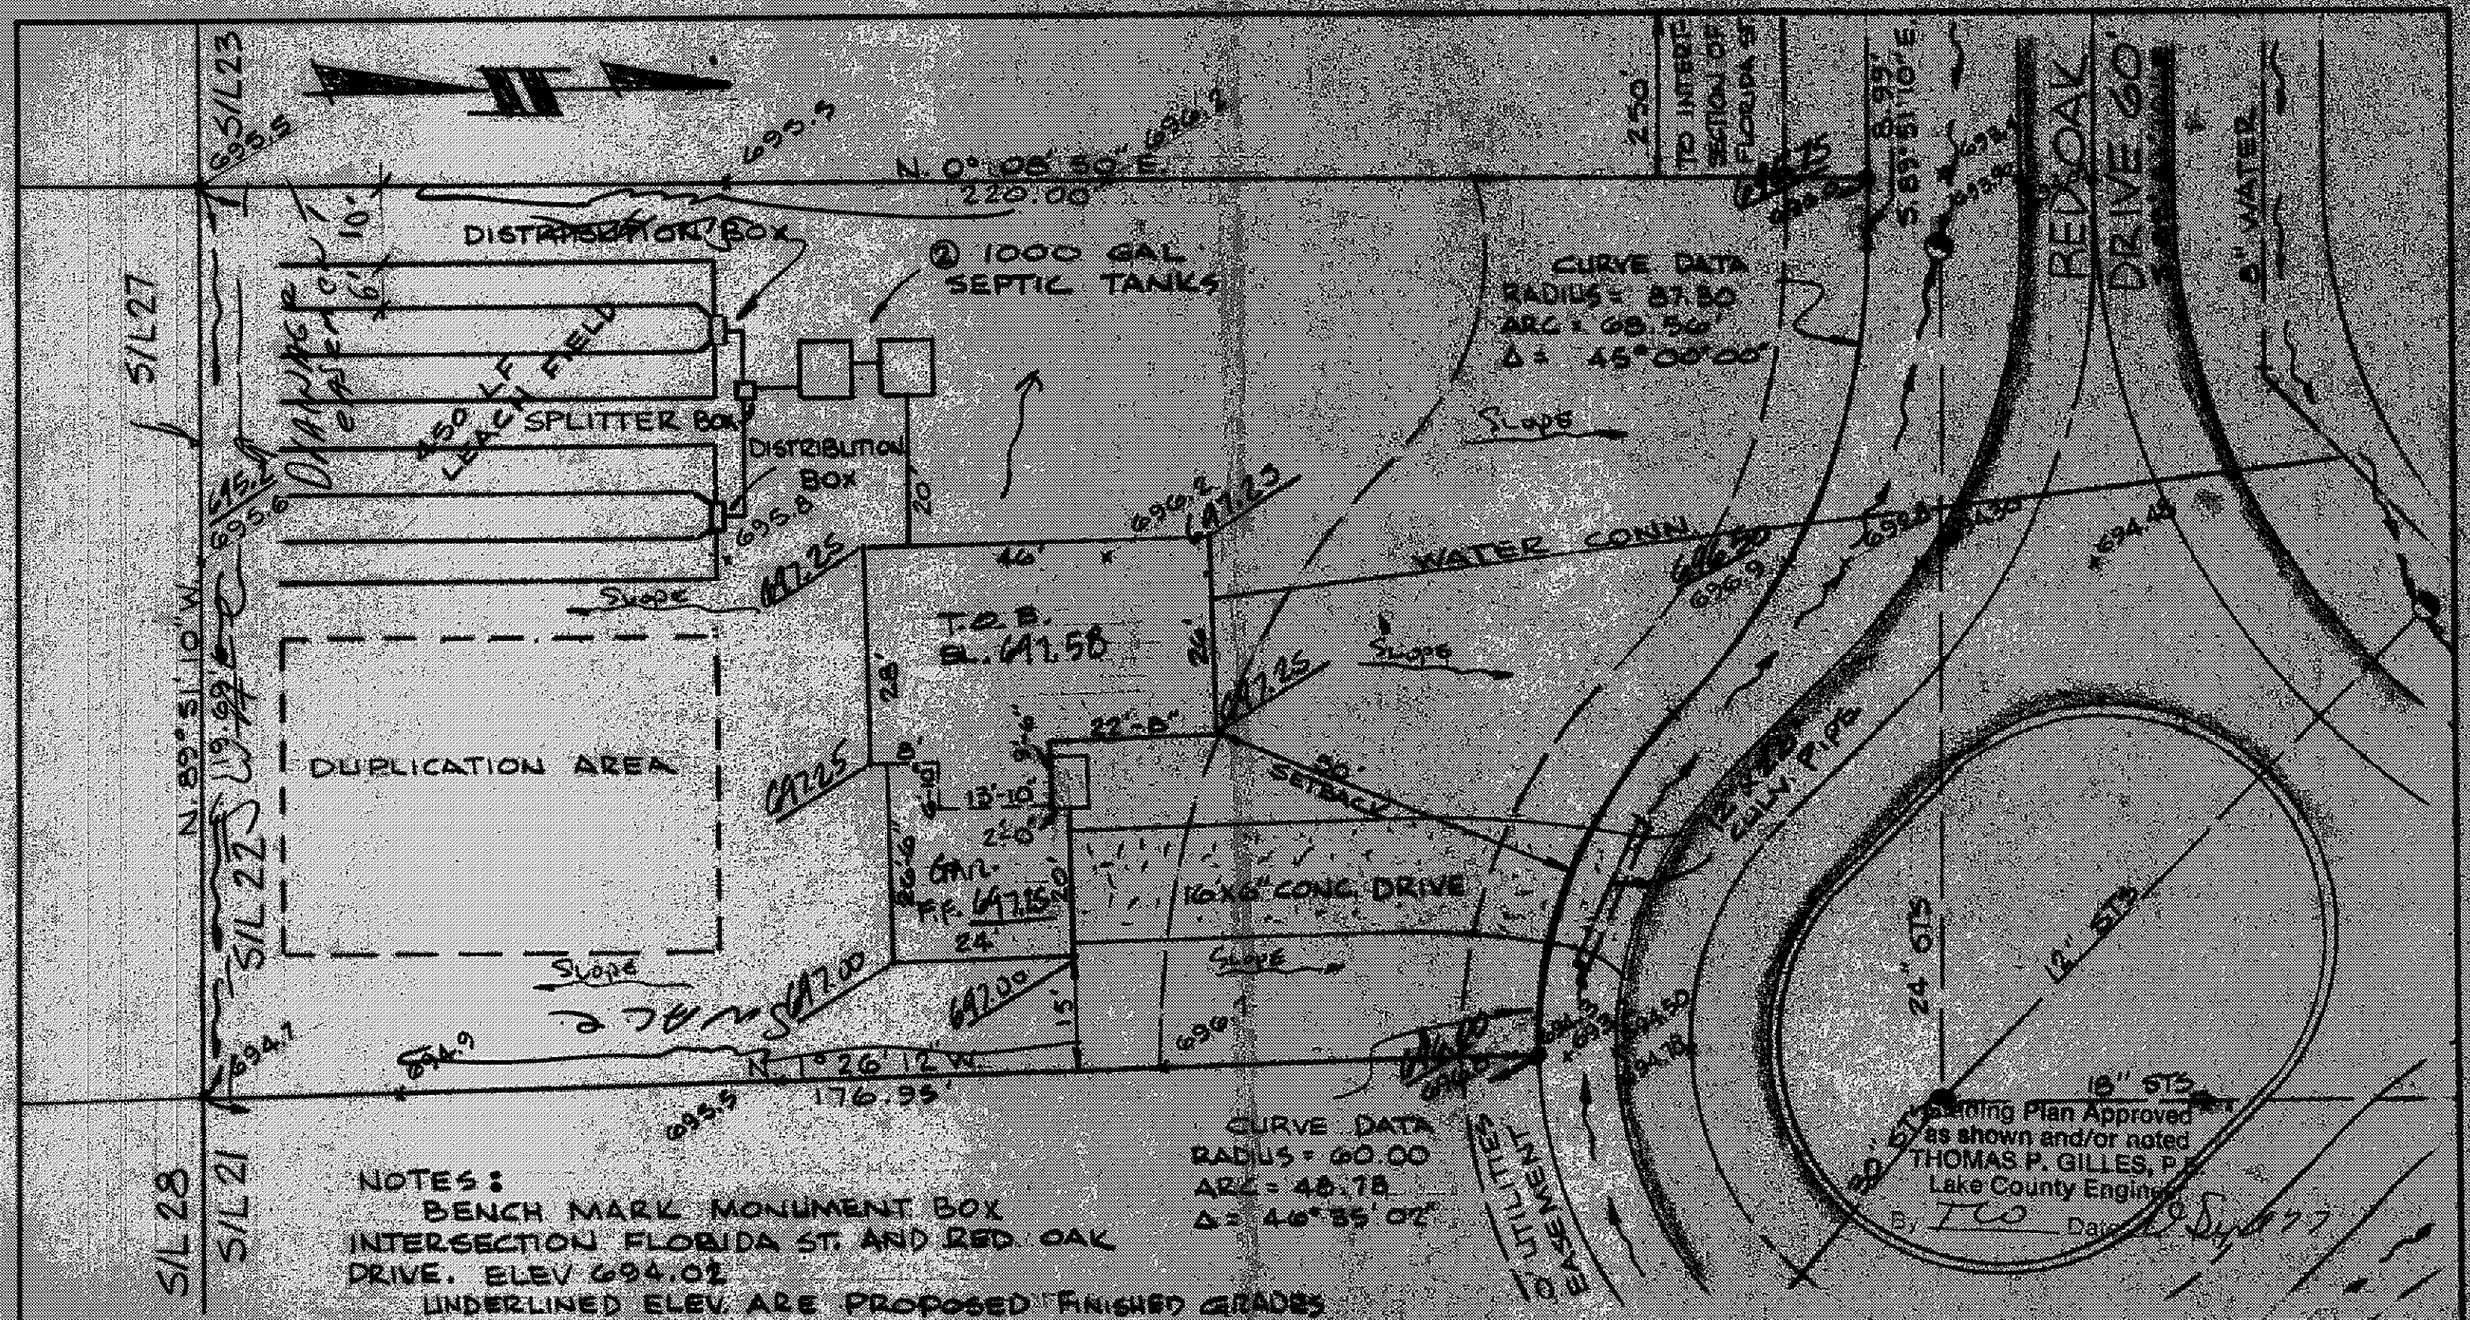

NOTES:
BENCH MARK MONUMENT BOX
INTERSECTION FLORIDA ST. AND RED OAK DRIVE. ELEV 694.02
UNDERLINED ELEV. ARE PROPOSED FINISHED GRADES

DESIGN CERTIFICATION
THIS PLAT WAS PREPARED BY ME, AND IS CORRECT TO THE BEST OF MY KNOWLEDGE AND BELIEF.
REG. SURVEYOR NO. 4785

AS BUILT CERTIFICATION
I HEREBY CERTIFY THAT THE CIRCLED GRADES ARE EXISTING FINISH GRADES CHECKED IN THE FIELD ON _____ AND THAT SURVEY IS CORRECT TO THE BEST OF MY KNOWLEDGE AND BELIEF.
REG. SURVEYOR NO. _____

COLPETZER · WOODS
CONSULTANTS, INC.
160 SOUTH STATE STREET • PAINESVILLE, OHIO 44077 • (216) 357-7588

DATE 30 AUG 77
SCALE 1" = 20'
DRWN BY Gorcff
CHKD BY ST
JOB NO. 77-018
PG 318 OF _____

S/L 22
BRICHFIELD MEADOWS SUBDIVISION

GRADING PLAN FOR CASEMENT HOMES
PAINESVILLE OHIO