APPROVED
SIDE LINES & SET BACK
PERRY TOWNSHIP ZONING
PERMIT NO. 20-
ZONING INSPECTOR
R. W. Kitchen

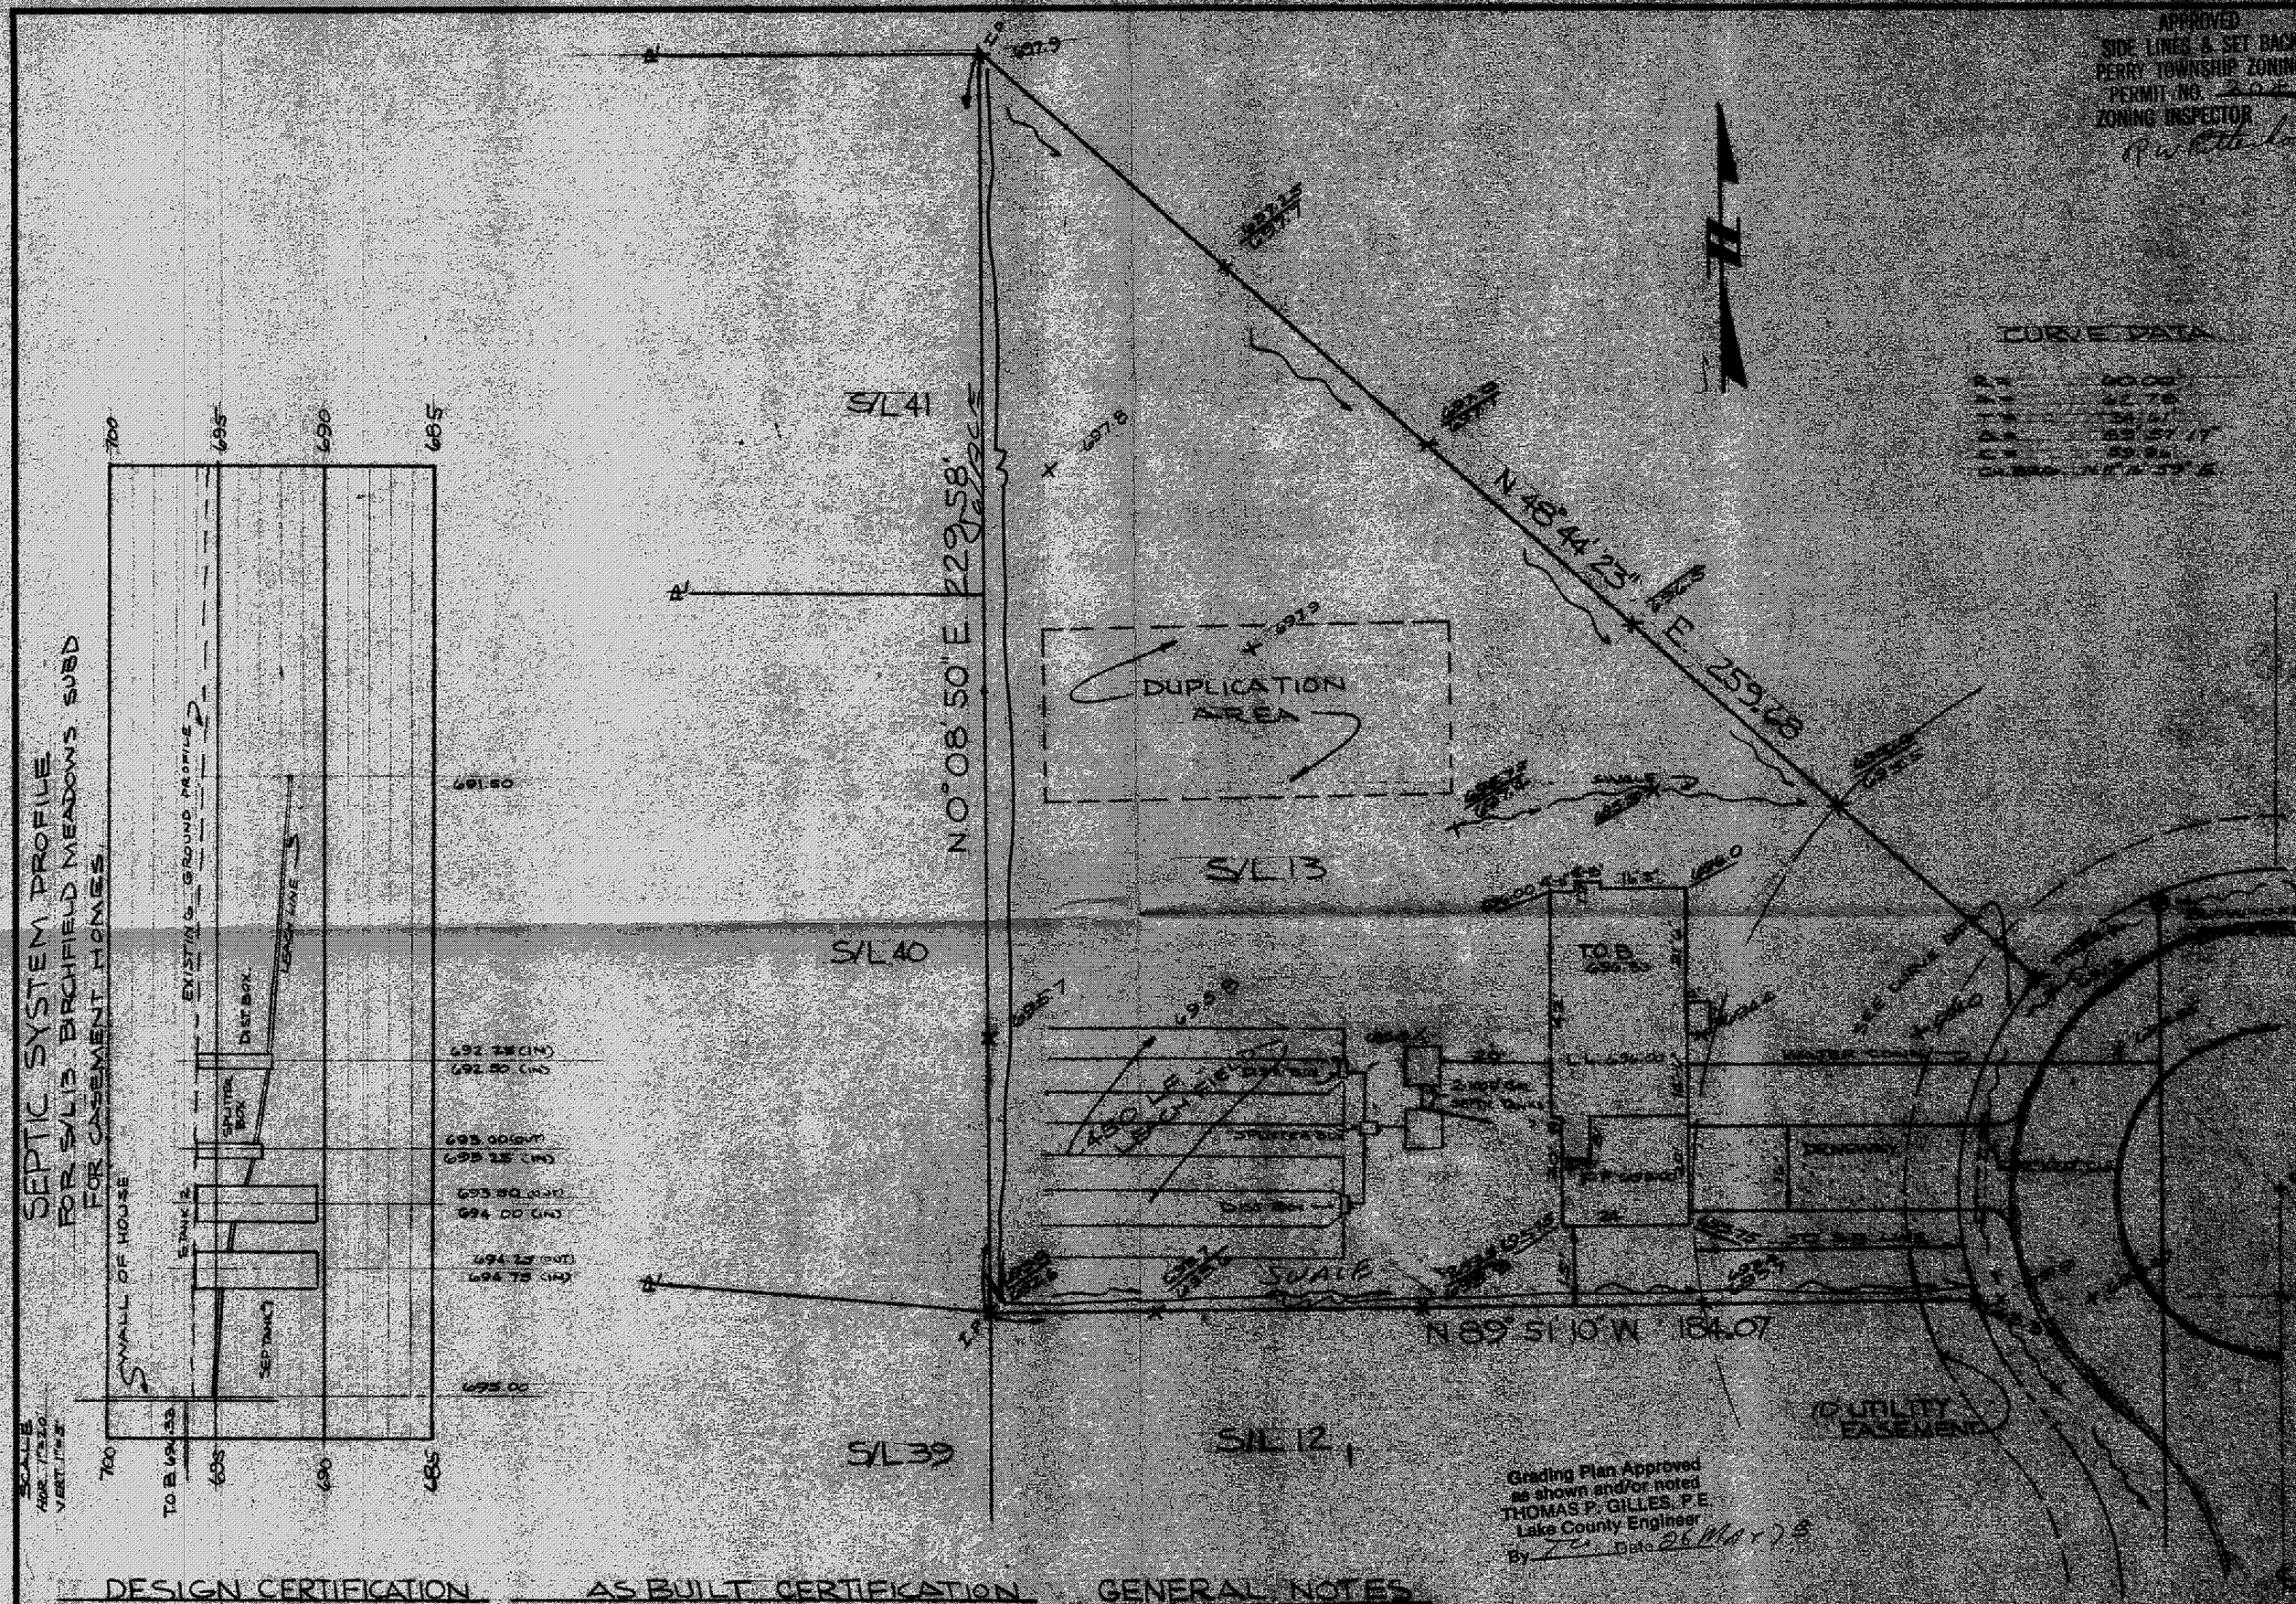

Grading Plan Approved
as shown and/or noted
THOMAS P. GILLES, P.E.
Lake County Engineer
By _____ Date 26 Mar 73

DESIGN CERTIFICATION

THIS PLAT WAS PREPARED BY ME, AND IS CORRECT TO THE BEST OF MY KNOWLEDGE AND BELIEF

_____

REG. SURVEYOR NO. 4285

AS BUILT CERTIFICATION

I HEREBY CERTIFY THAT THE CIRCLED GRADES ARE EXISTING FINISH GRADES CHECKED IN THE FIELD ON _____ AND THAT SURVEY IS CORRECT TO THE BEST OF MY KNOWLEDGE AND BELIEF. _____

REG. SURVEYOR NO. _____

GENERAL NOTES

1. BENCHMARK: NAIL BOX AT INTERSECTION FLORIDA & RED OAK: ELEV = 692.02
2. L.L. = LOWER LEVELL
3. T.O.B. = TOP OF BLOCK
4. UNDERLINED ELEVATIONS ARE PROPOSED FINISH GRADES.

S/L 13 BIRCHFIELD MEADOWS	GRADING PLANS FOR CASEMENT HOMES	
Colpetzer · Woods Consultants, Inc. CONSULTING ENGINEERS AND SURVEYORS PAINESVILLE, OHIO 44077		1 of 1