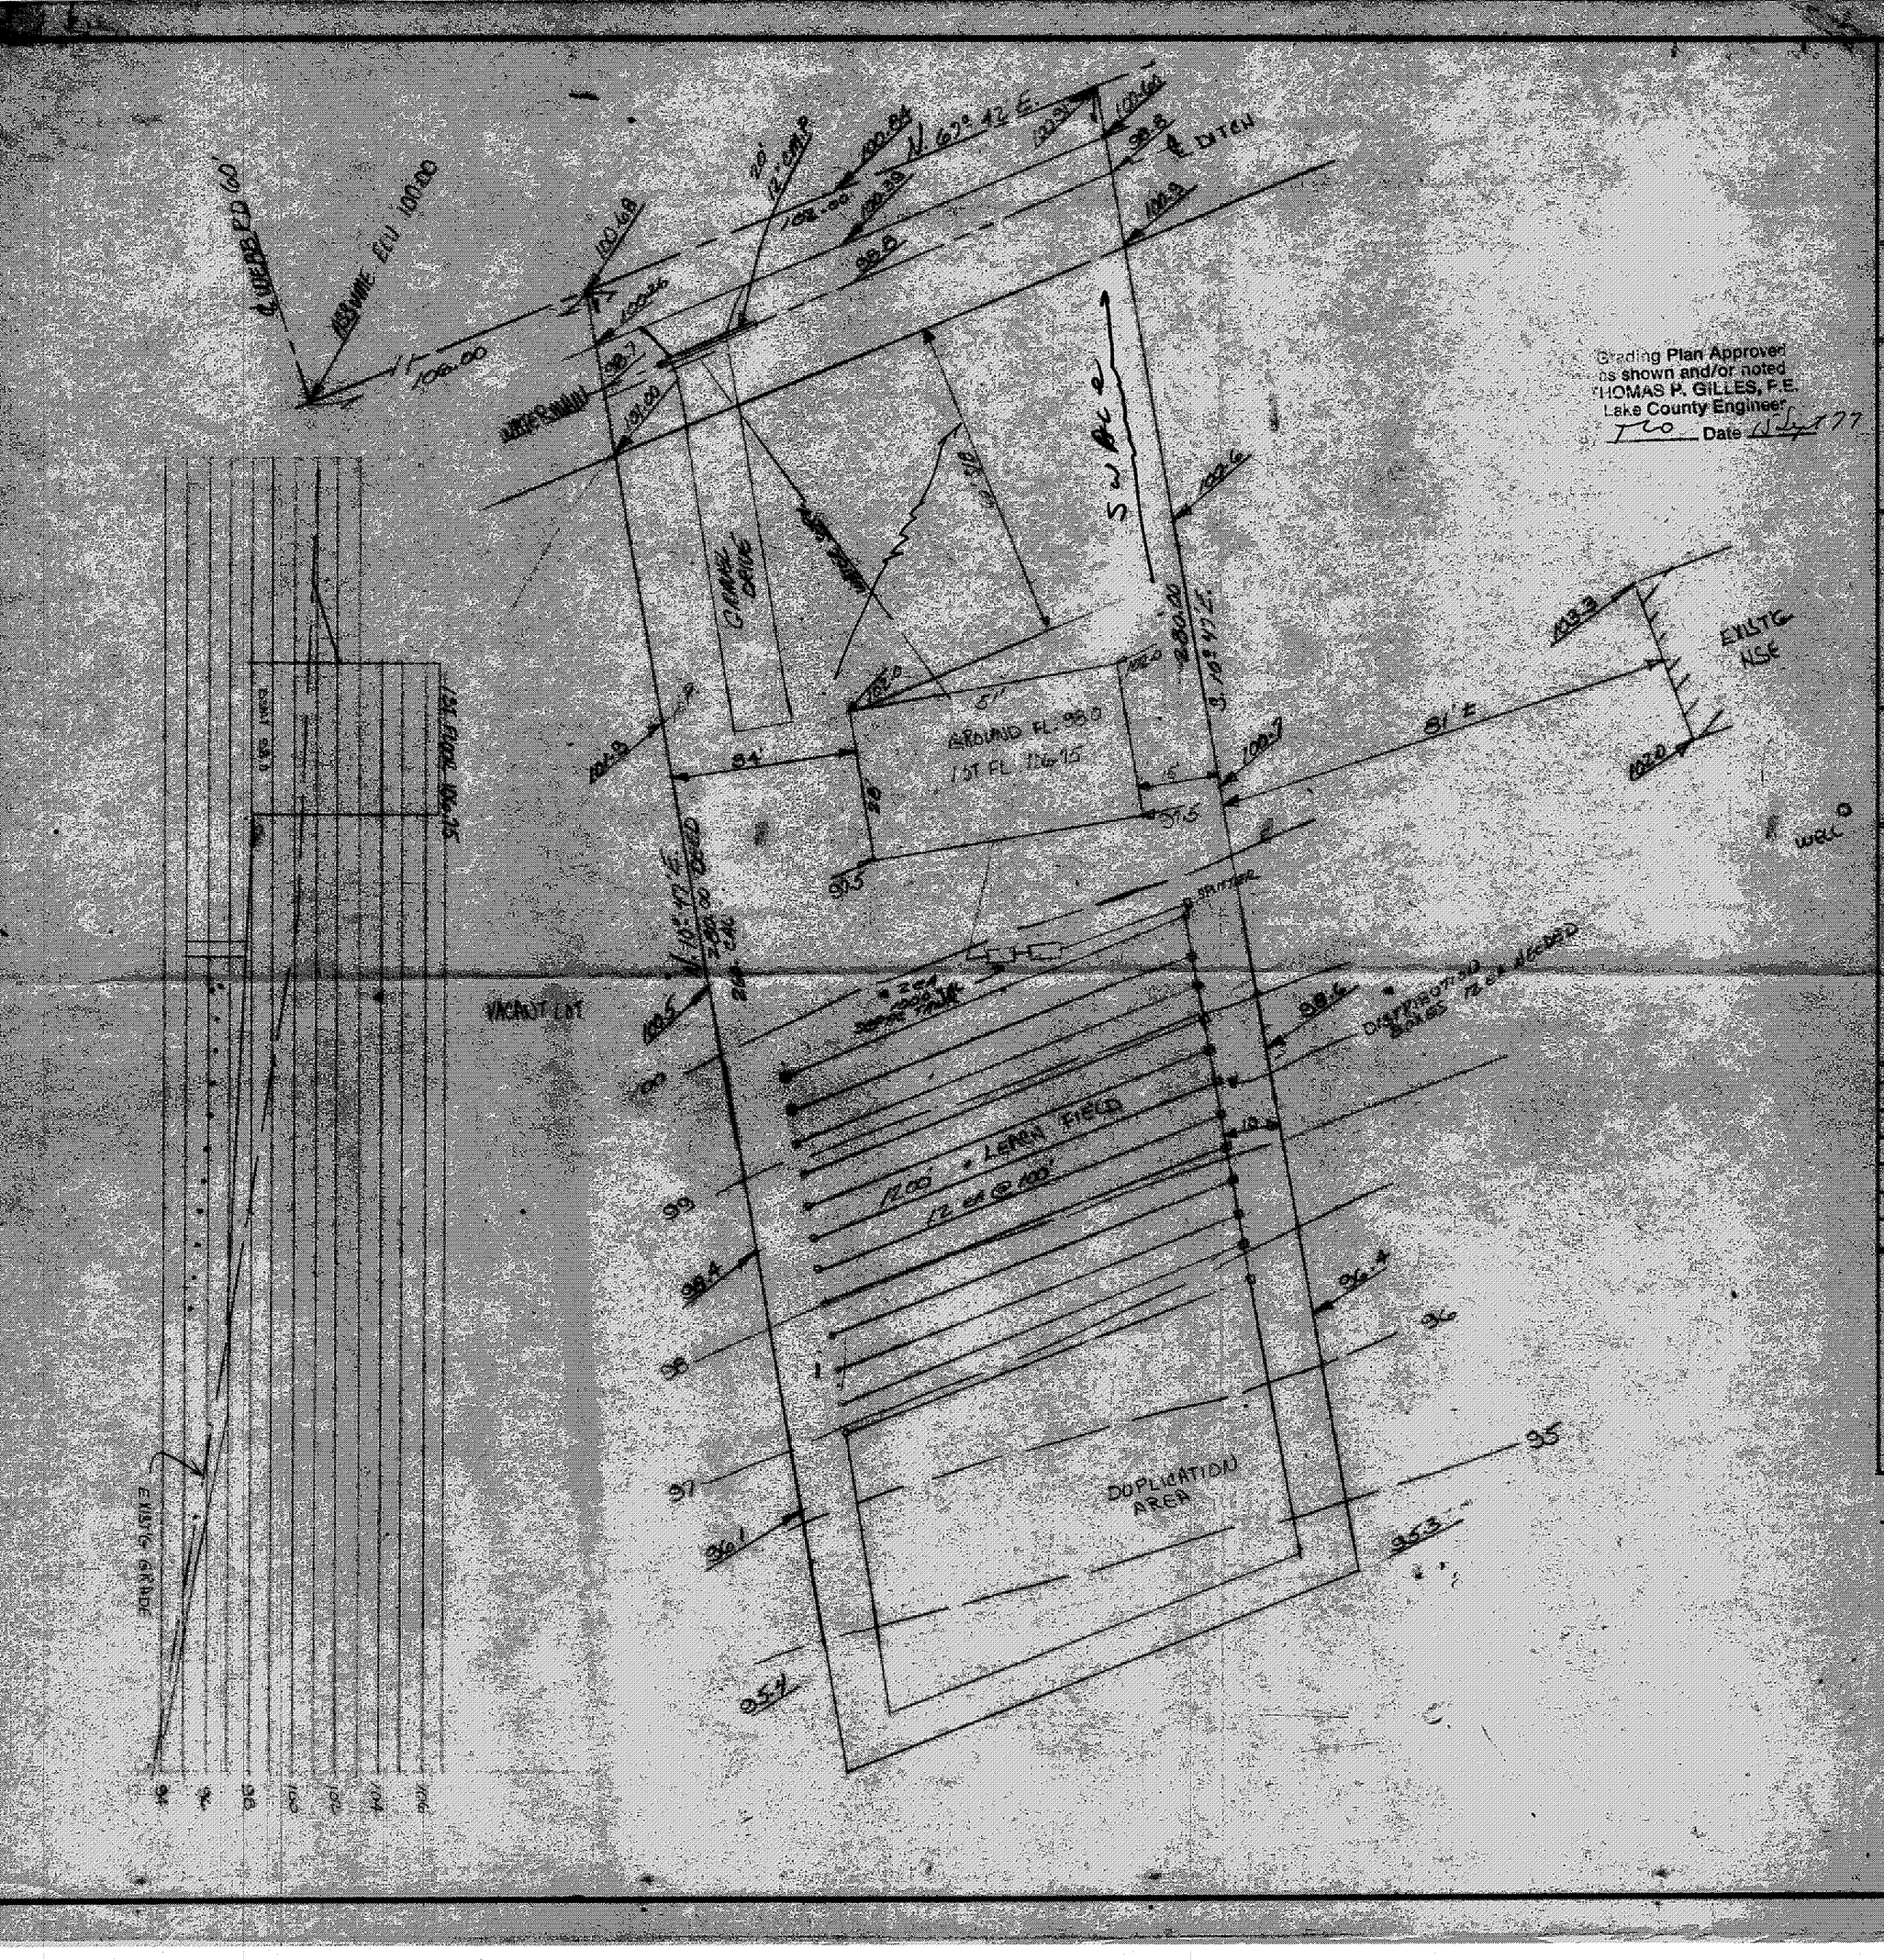

SITE PLAN

PERRY TOWNSHIP LAKE COUNTY

FOR: DAVE McLAUGHLIN
CLIENT OWNER

1840 ABERDEEN RD.
ADDRESS STREET CITY

SUBDIVISION NAME
VOL. PG.
SUBLOT NO. Rose Rd. STREET

LOT 29
VOLUME
PERM. PARCEL NO.

LEGEND

SANITARY MANHOLE
STORM MANHOLE
INLET OR CATCH BASIN
HYDRANT
EXISTING CONTOURS
PROPOSED CONTOURS
EXIST ELEV. 100.0 PROP ELEV.
WATER VALVE (GAS)
WATER METER (GAS)
AS BUILT ELEVATION
INDICATES DIRECTION OF SURFACE DRAIN

REMARKS

ALL BOUNDARY DATA SHOWN WAS OBTAINED FROM (DEEDS, RE
SUBDIVISION PLAT OR OTHER PUBLIC RECORDS)

LOCATIONS AS SHOWN OF ADJACENT WELLS AND SEPTIC TANKS
FROM LAKE COUNTY HEALTH DEPARTMENT.

DESIGN CERTIFICATION

THIS PLAT WAS PREPARED BY ME, AND IS CORR
TO THE BEST OF MY KNOWLEDGE AND BELIEF.

John C. Skowiecki S-12356
NAME SURVEYOR REGISTRATION

CHECK LIST

NO. OF BEDROOMS 4
DIMENSIONS
BEARINGS
TIE TO NEAREST STREET
SUBLOT NO. PARCEL NO.
SURROUNDING OWNERS
BLDG. DIMENSIONS FIN GR.
BLDG. TIES FLR. GRADES
APRON TYPE WIDTH THICKNESS
SIDEWALK TYPE WIDTH THICKNESS
CULVERT TYPE DIA. LENGTH
ROCK OUTCROPPINGS
OVERHANGS

WATER MAIN SIZE, LOCATI
SAN. SEWER SIZE % GR. L
SAN. MH. CAST ELEV. INV.
SAN. CONN. SIZE, LOC. DE
STORM SEWER SIZE % GR.
STORM MH. CAST ELEV. IN
PAV'T TYPE GRADE CURBS
GAS LINE LOC. SIZE PRES
SEPTIC TANK LOCATION & DO
WELL LOCATION
ISOLATION RADIUS FROM

REVISIONS		
NO.	DATE	BY
1		
2		
3		
4		
5		

PLAN PREPARED BY:
JOHN C. SKOWIECKI
REG. SURVEYOR

DRAWN BY B.S.	SCALE 1"=20'	PROJECT
CHK'D.	DATE AUG. 77	DRAWING
CREW CHIEF	APP'D.	

"AS BUILT" CERTIFICATION

I, HEREBY CERTIFY THAT THE CIRCLED GRADE
EXISTING FINISH GRADES CHECKED IN FIELD
19 BY AND
CORRECT TO THE BEST OF MY KNOWLEDGE AN

REGISTERED SURVEYOR REG. N