FOR

JOE SCHVEDER

BEING A PART OF LOT NO. 25 IN THE TOWNSHIP OF PERRY, COUNTY OF LAKE, STATE OF OHIO

1" = 30'

JOSEPH & MARY ANN SCHVEDER
VOL 802-376

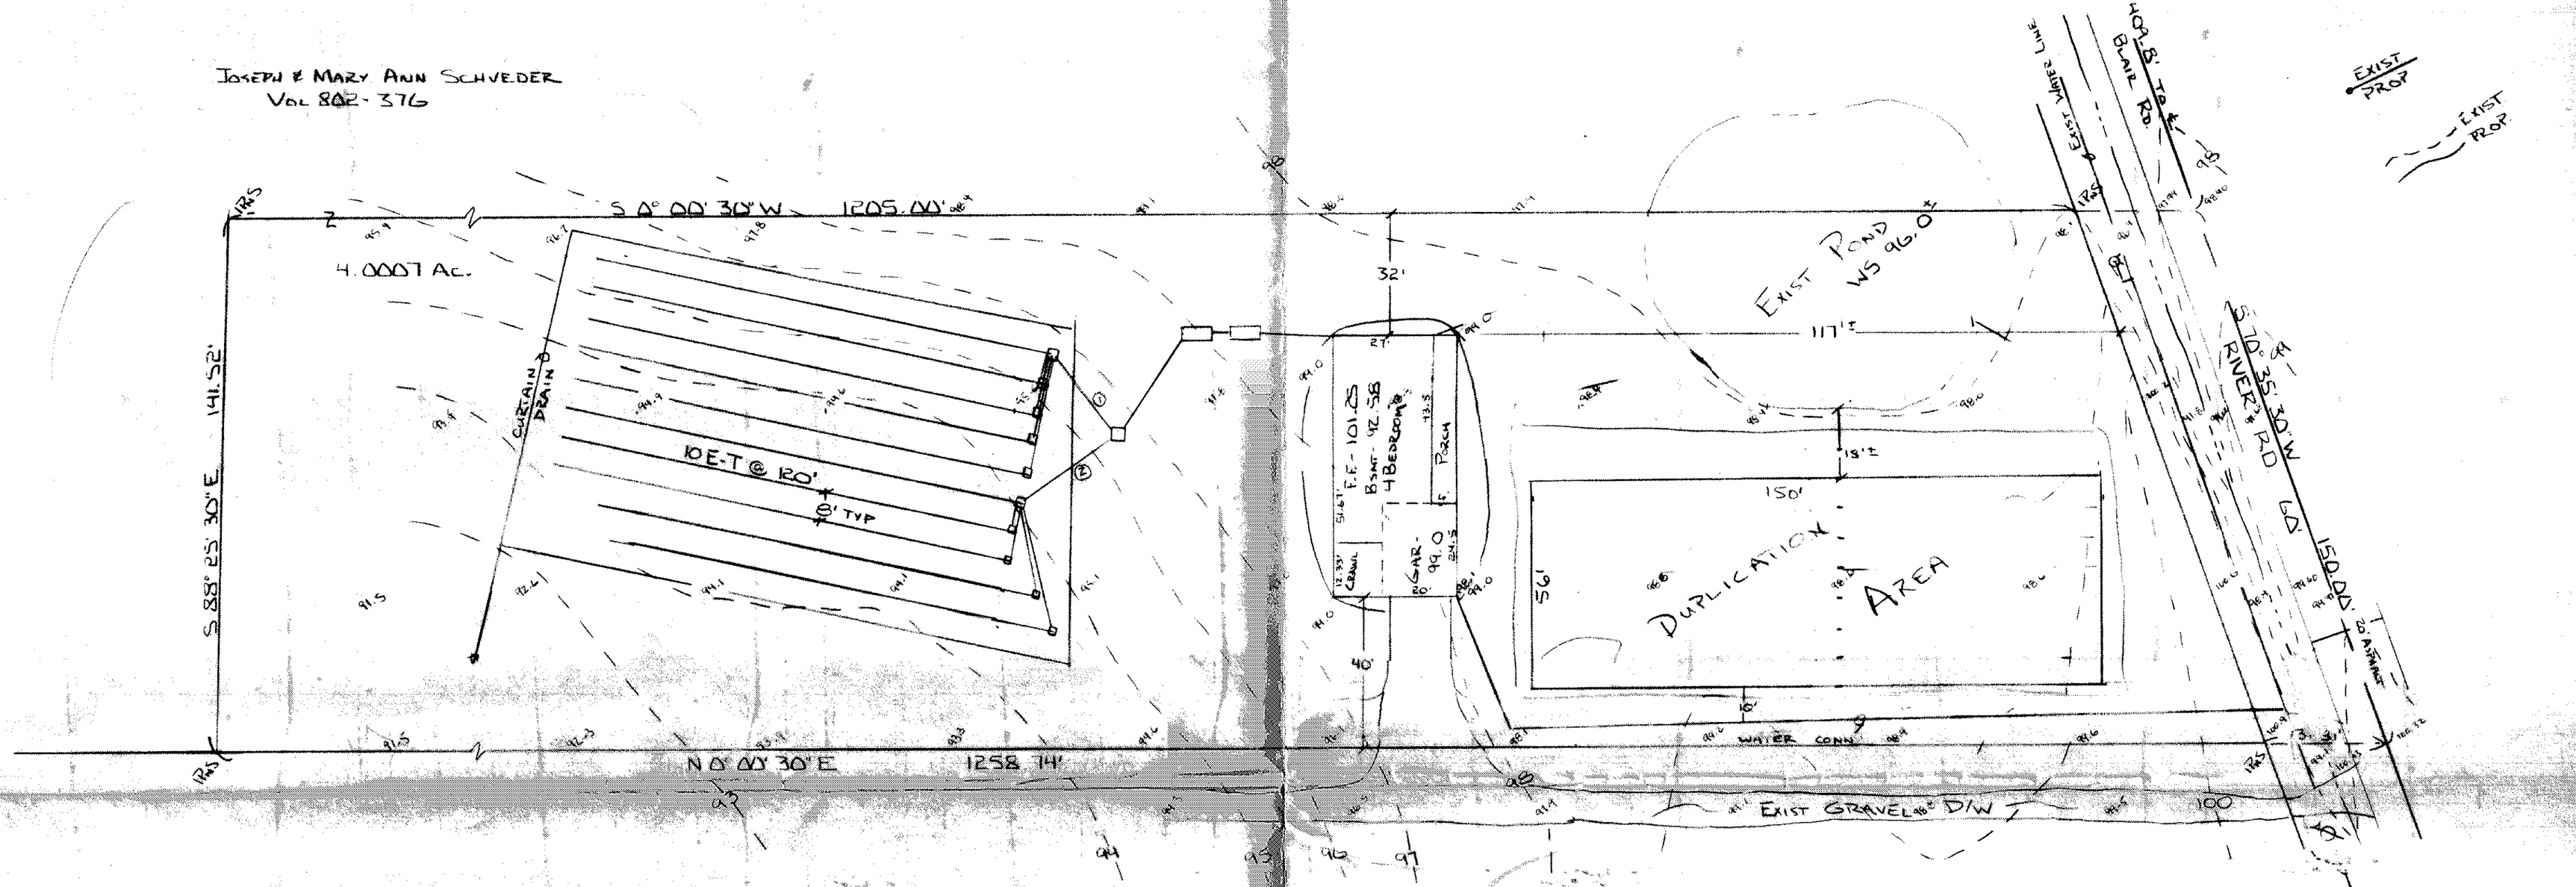

HYDRAULIC PROFILE
VERT - 1" = 3' HORZ - 1" = 30'

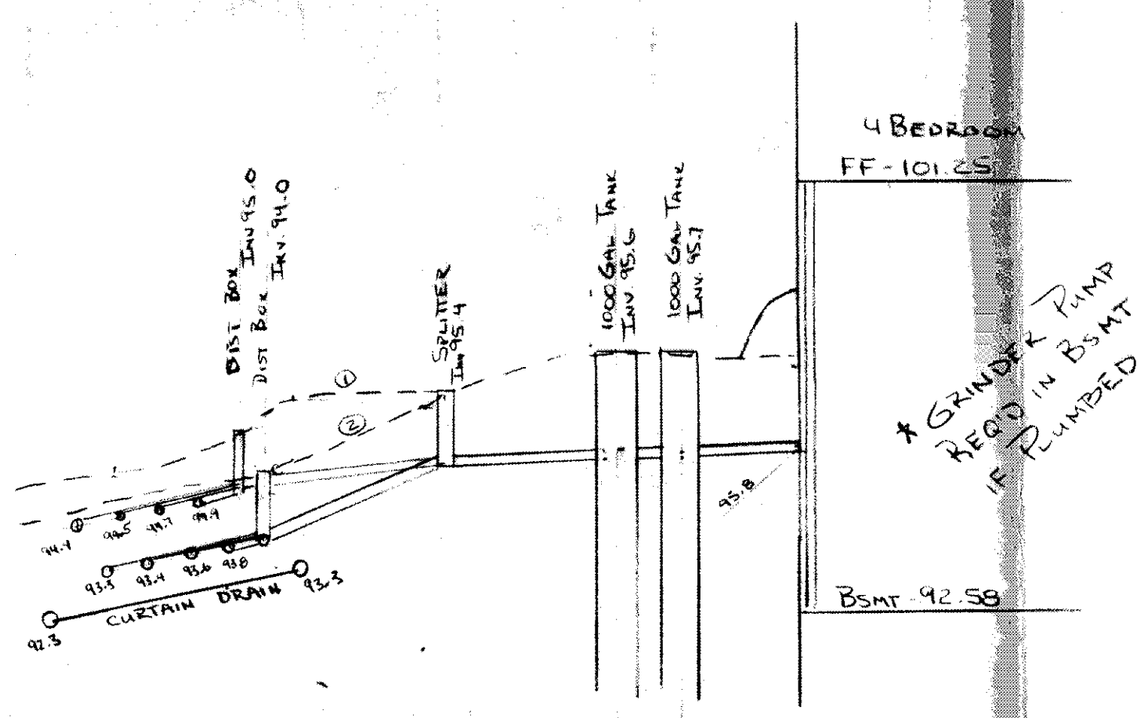

Reviewed and Accepted
LAKE COUNTY GENERAL HEALTH DISTRICT
Date 6-5-91
JOEL LUCIA, R. S., M. P. H.
Health Commissioner
BY N. Nichus

SEWAGE DISPOSAL PERMIT MUST BE OBTAINED BY A LAKE COUNTY LICENSED INSTALLER BEFORE INSTALLATION IS STARTED.

A. To be brought to finished grade
1. Septic tank manhole covers
2. Splitter box cover
3. Distribution box cover

B. No footer drains or downspouts to be discharged into septic tanks
C. All waste water to be discharged into septic tanks

APRIL 10, 1991

J. M. Coffman P.S. No. 6857

ZONING # 4473

FIXTURES REQUIRED ON ALL:
___ Shower Head
___ Toilet
___ _____

STATE OF OHIO THOMAS MARC COFFMAN 6857 REGISTERED SURVEYOR

MAY 10, 1991
REV. 5-15-91 (PRIMARY FIELD)

Grading Plan Approved as shown and/or noted
THOMAS P. GILLES, P.E.
Lake County Engineer
By GJH Date 6/10/91

VILLAGE SURVEYING CO.
202 THIRD ST. FAIRPORT HBR., OH. 44077
(216) 357-1359