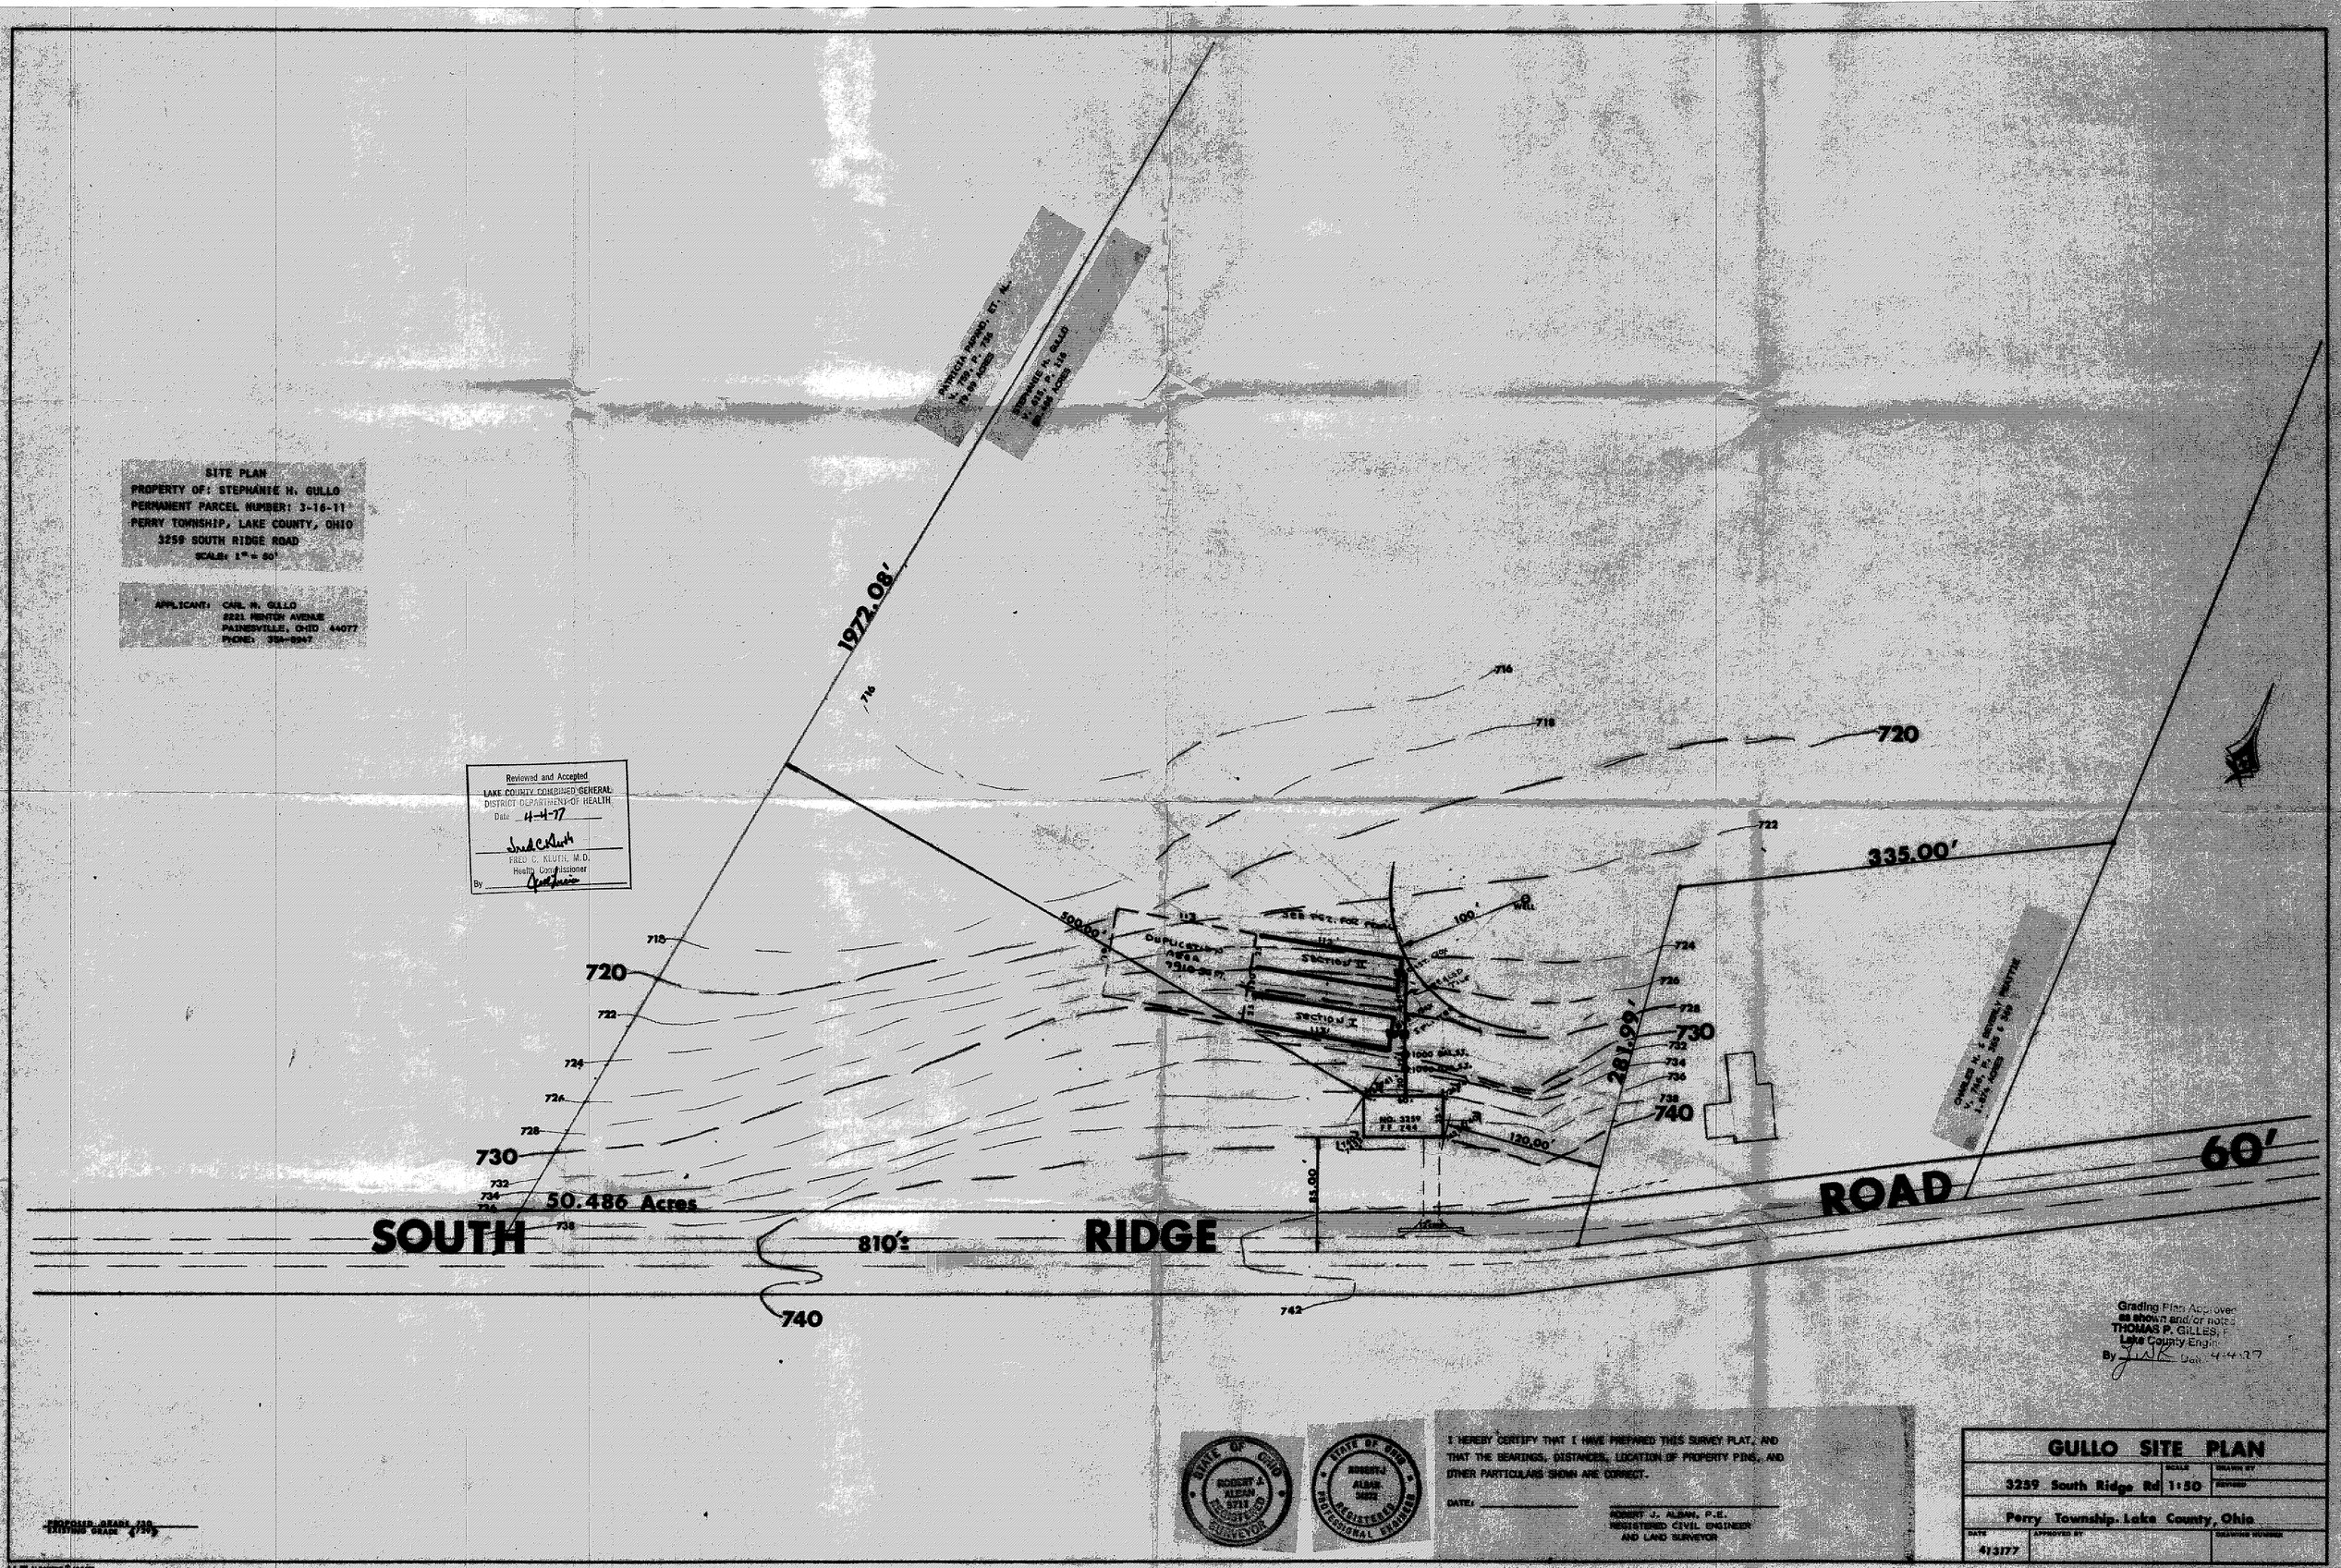
SITE PLAN
PROPERTY OF: STEPHANIE H. GULLO
PERMANENT PARCEL NUMBER: 3-16-11
PERRY TOWNSHIP, LAKE COUNTY, OHIO
3259 SOUTH RIDGE ROAD
SCALE: 1" = 50'
APPLICANT: CARL H. GULLO
2221 MENTOR AVENUE
PAINESVILLE, OHIO 44077
PHONE: 354-8947
Reviewed and Accepted
LAKE COUNTY COMBINED GENERAL
DISTRICT DEPARTMENT OF HEALTH
Date 4-4-77
FRED C. KLUTH, M.D.
Health Commissioner
By
1972.08'
335.00'
281.99'
500.00'
120.00'
85.00'
100'
SECTION II
SECTION I
DUPLICATION AREA
NO. 3259
50.486 Acres
810'±
SOUTH
RIDGE
ROAD
60'
720
730
740
716
718
722
724
726
728
732
734
736
738
742
Grading Plan Approved
as shown and/or noted
THOMAS P. GILLES, P.E.
Lake County Engineer
By
Date 4-4-77
STATE OF OHIO
ROBERT J. ALBAN
5711
REGISTERED
SURVEYOR
STATE OF OHIO
ROBERT J. ALBAN
REGISTERED
PROFESSIONAL ENGINEER
I HEREBY CERTIFY THAT I HAVE PREPARED THIS SURVEY PLAT, AND THAT THE BEARINGS, DISTANCES, LOCATION OF PROPERTY PINS, AND OTHER PARTICULARS SHOWN ARE CORRECT.
DATE:
ROBERT J. ALBAN, P.E.
REGISTERED CIVIL ENGINEER
AND LAND SURVEYOR
GULLO SITE PLAN
3259 South Ridge Rd
SCALE 1:50
DRAWN BY
REVISED
Perry Township, Lake County, Ohio
DATE 4/3/77
APPROVED BY
DRAWING NUMBER
PROPOSED GRADE 730
EXISTING GRADE 4/29/77