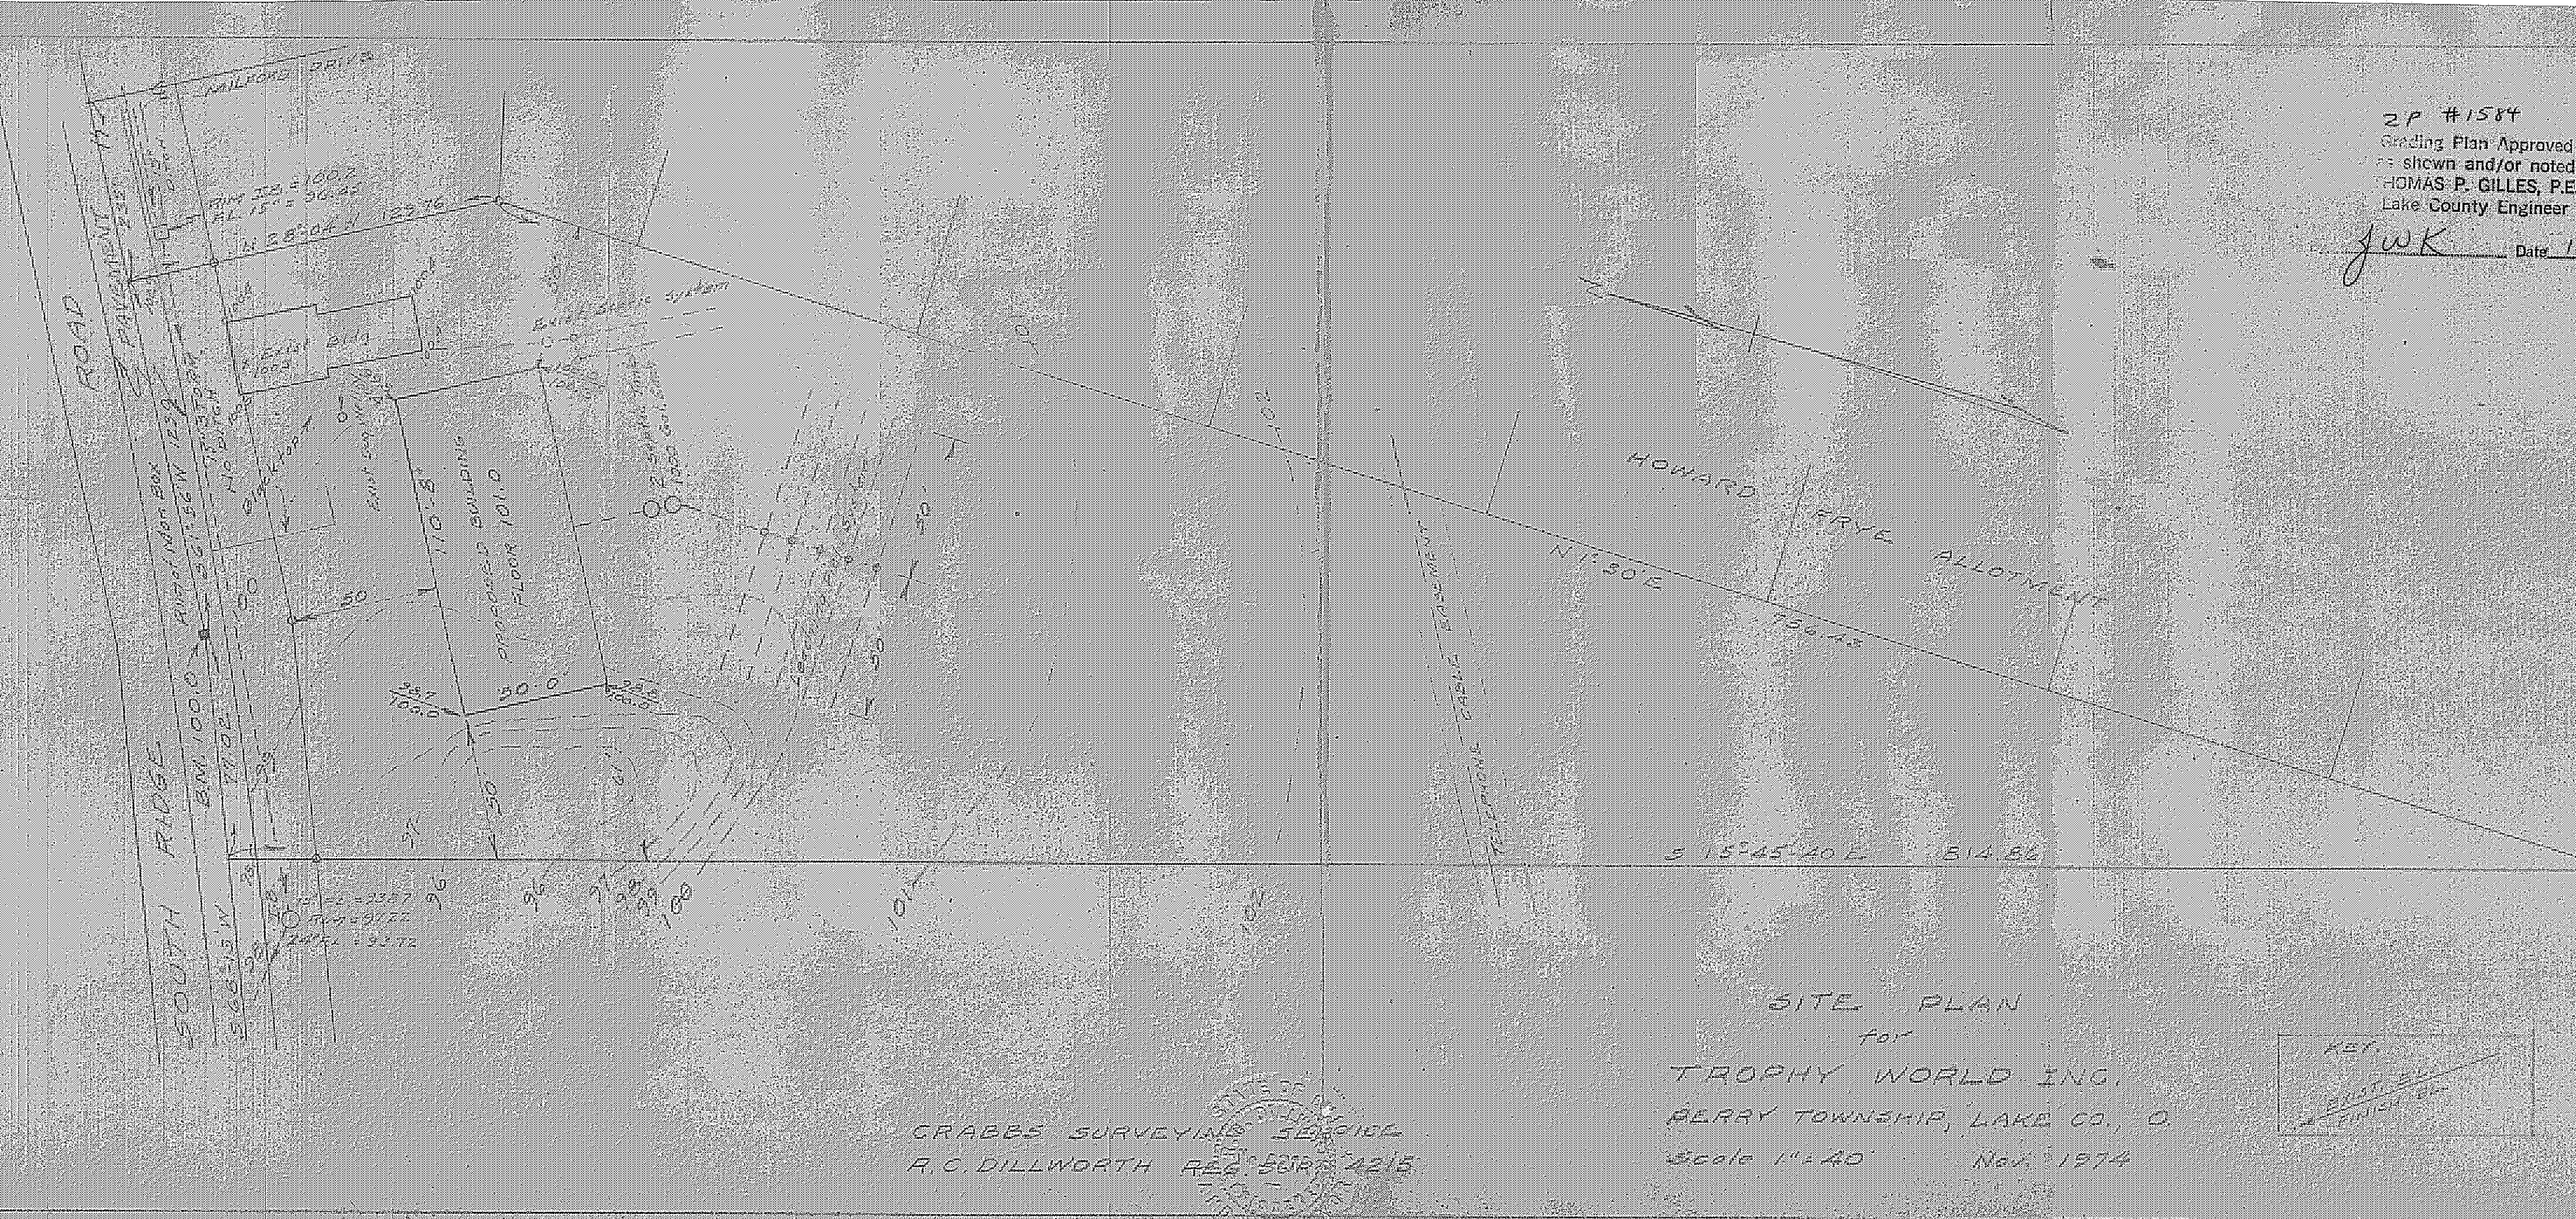

ZP #1584
Grading Plan Approved
as shown and/or noted
THOMAS P. GILLES, P.E.
Lake County Engineer
JWK Date 1

SITE PLAN
for
TROPHY WORLD INC.
PERRY TOWNSHIP, LAKE CO., O.
Scale 1" = 40' Nov. 1974

CRABBS SURVEYING SERVICE
R. C. DILLWORTH REG. SURV. 4215