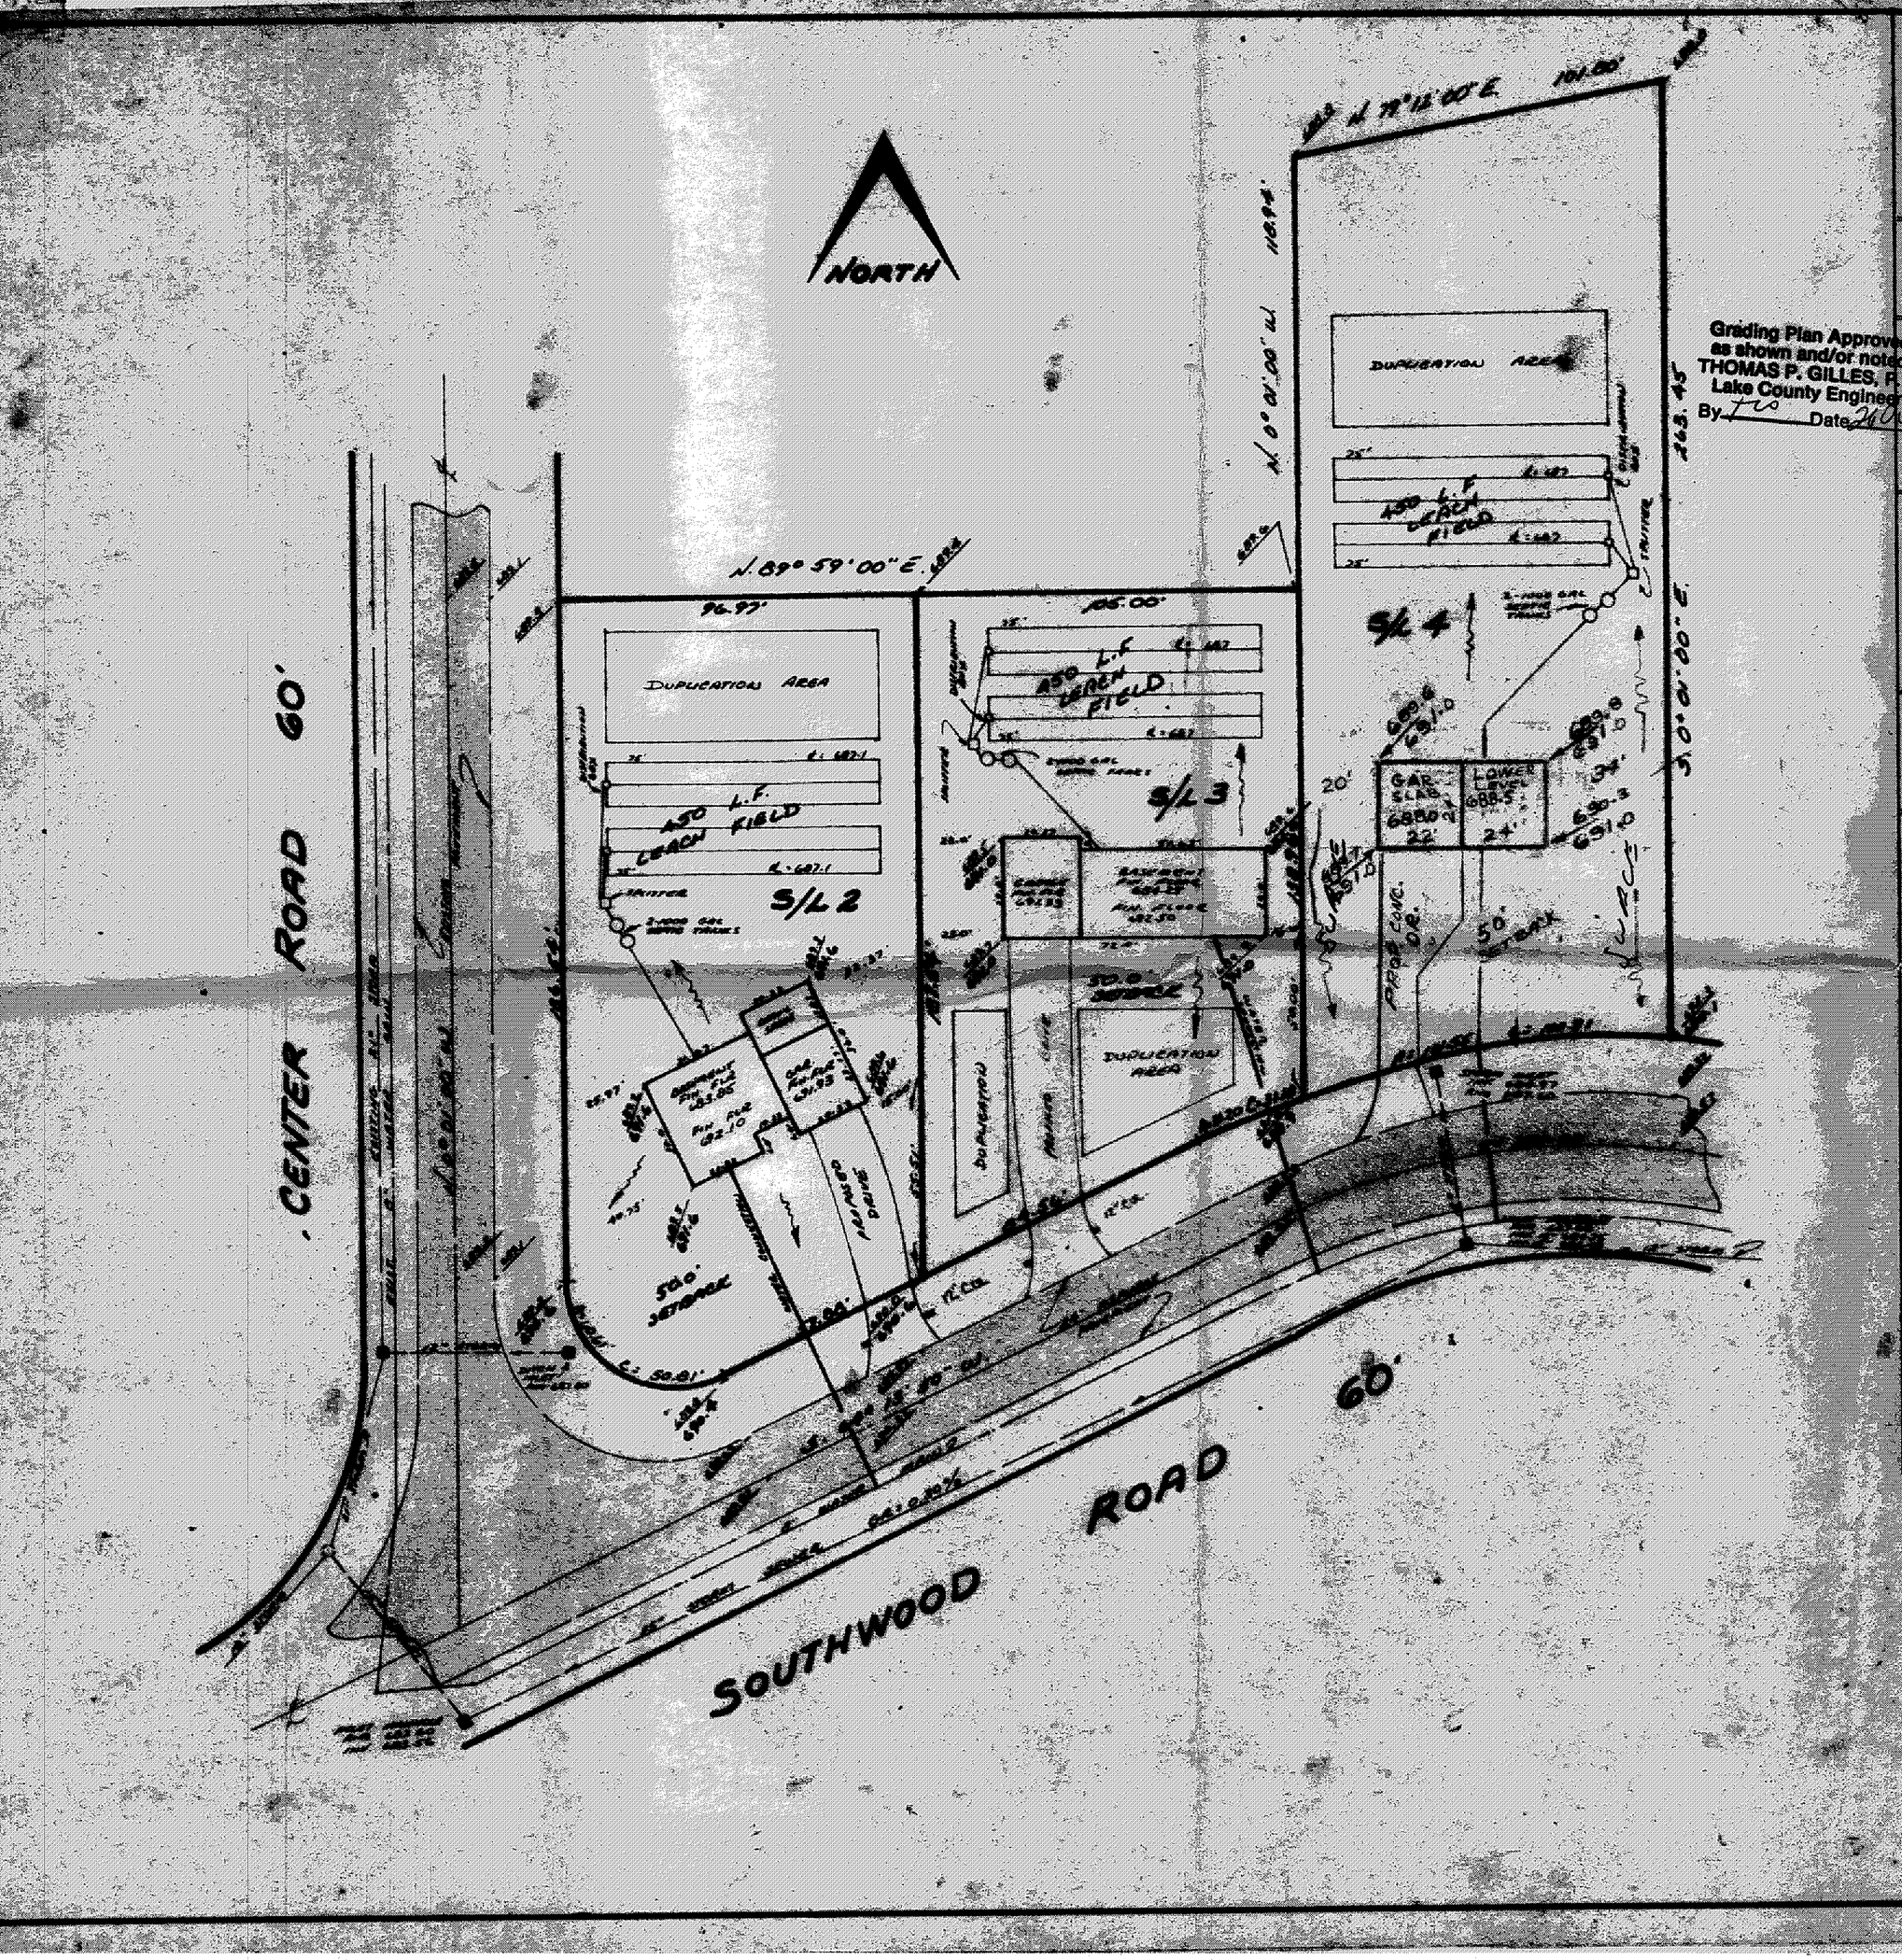

Grading Plan Approved as shown and/or noted
THOMAS P. GILLES, P.E.
Lake County Engineer
By [illegible] Date 26 Oct 77

SITE PLAN

PERRY TOWNSHIP LAKE COUNTY,

FOR: ROY SLAYTON CLIENT OWNER

ADDRESS STREET CITY

SPRINGLAKES SUBDIVISION NAME

VOL. — PG.

4 SUBLOT NO. STREET

LOT TRA

VOLUME PAGE

PERM. PARCEL NO. STR

LEGEND

SANITARY MANHOLE
STORM MANHOLE
INLET OR CATCH BASIN
HYDRANT
EXISTING CONTOURS
PROPOSED CONTOURS
EXIST. ELEV. 100.0 / 100.0 PROP. ELEV.

WATER VALVE (GAS)
WATER METER (GAS)
AS BUILT ELEVATION
INDICATES DIRECTION OF SURFACE DRAINA

REMARKS.

ALL BOUNDARY DATA SHOWN WAS OBTAINED FROM (DEEDS, REC SUBDIVISION PLAT OR OTHER PUBLIC RECORDS)

LOCATIONS AS SHOWN OF ADJACENT WELLS AND SEPTIC TANKS OB FROM LAKE COUNTY HEALTH DEPARTMENT.

DESIGN CERTIFICATION

THIS PLAT WAS PREPARED BY ME, AND IS CORRE TO THE BEST OF MY KNOWLEDGE AND BELIEF.

John Sironeczny S-6356

NAME SURVEYOR REGISTRATION NO

CHECK LIST

NO. OF BEDROOMS
DIMENSIONS
BEARINGS
TIE TO NEAREST STREET
SUBLOT NO. PARCEL NO.
SURROUNDING OWNERS
BLDG. DIMENSIONS FIN. GR.
BLDG. TIES FLR. GRADES
APRON TYPE WIDTH THICKNESS
SIDEWALK TYPE WIDTH THICKNESS
CULVERT TYPE DIA. LENGTH
ROCK OUTCROPPINGS
OVERHANGS

WATER MAIN SIZE, LOCATIO
SAN. SEWER SIZE % GR. LOC
SAN. MH. CAST ELEV. INV.
SAN. CONN. SIZE, LOC. DEPT
STORM SEWER SIZE % GR. L
STORM MH. CAST ELEV. INV.
RAV'T. TYPE GRADE CURBS
GAS LINE LOC. SIZE PRESS
SEPTIC TANK LOCATION & DUP
WELL LOCATION
ISOLATION RADIUS FROM WE

REVISIONS		
NO.	DATE	BY
1		
2		
3		
4		
5		

PLAN PREPARED BY:

DRAWN BY	SCALE 1"=30'	PHONE
CHK'D.	DATE 18-Jul-77	DRAWING
CREW CHIEF	APP'D.	

"AS BUILT" CERTIFICATION

I, HEREBY CERTIFY THAT THE CIRCLED GRADE EXISTING FINISH GRADES CHECKED IN FIELD 19 BY AND CORRECT TO THE BEST OF MY KNOWLEDGE AN

REGISTERED SURVEYOR REG. NO