S/L 9

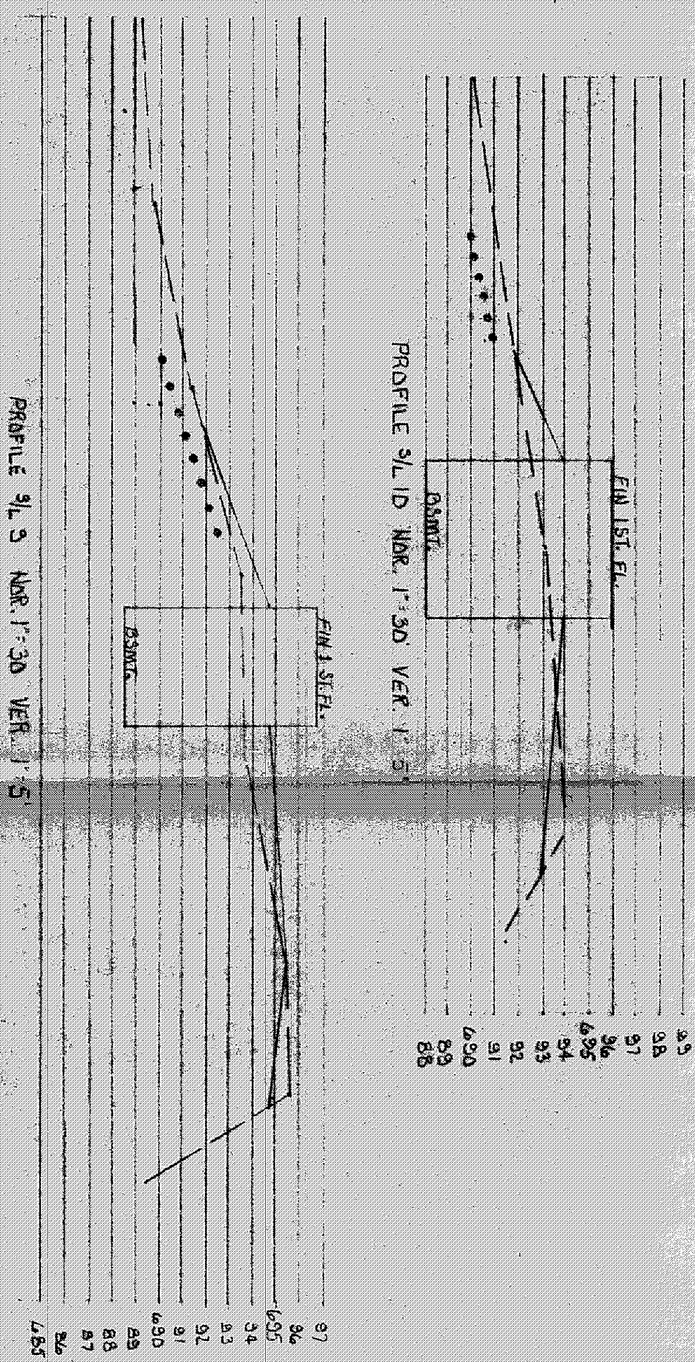

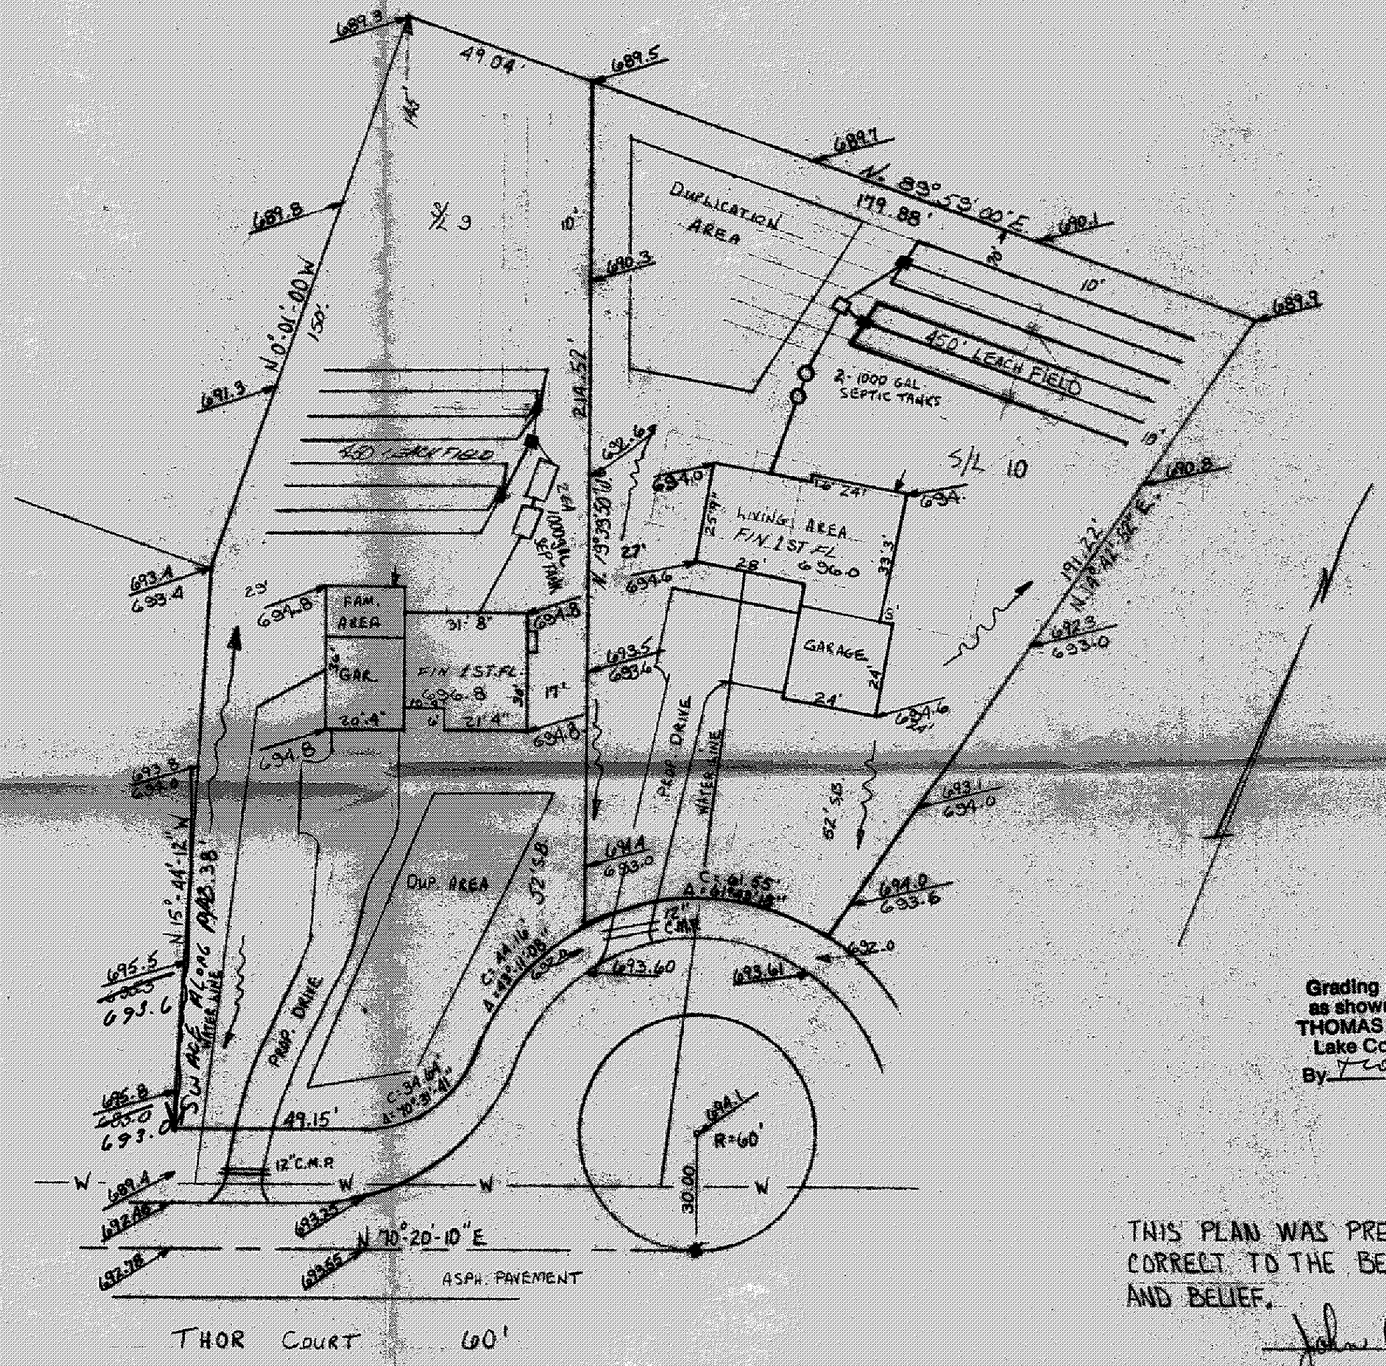

Grading Plan Approved
as shown and/or noted
THOMAS P. GILLES, P.E.
Lake County Eng.
By _____ 3 Mar 78

THIS PLAN WAS PREPARED BY ME, AND IS CORRECT TO THE BEST OF MY KNOWLEDGE AND BELIEF.

John C. Mercier
REG SURVEYOR S-6856

EXIST'G ——
PROP. ——
GRADES
SCALE

REVISIONS		
NO.	DATE	BY
1		
2		
3		
4		
5		

SITE PLAN FOR
ROY SLAYTON BUILDERS
S/L 9 + S/L 10 SPRING LAKES SUB
PERRY TOWNSHIP — LAKE COUNTY, O

DRAWN BY S.N.S	SCALE 1"=30'	MATERIAL
CHK'D J.C.M.	DATE FEB 78	DRAWING #
TRACED	APP'D	