S/L 16

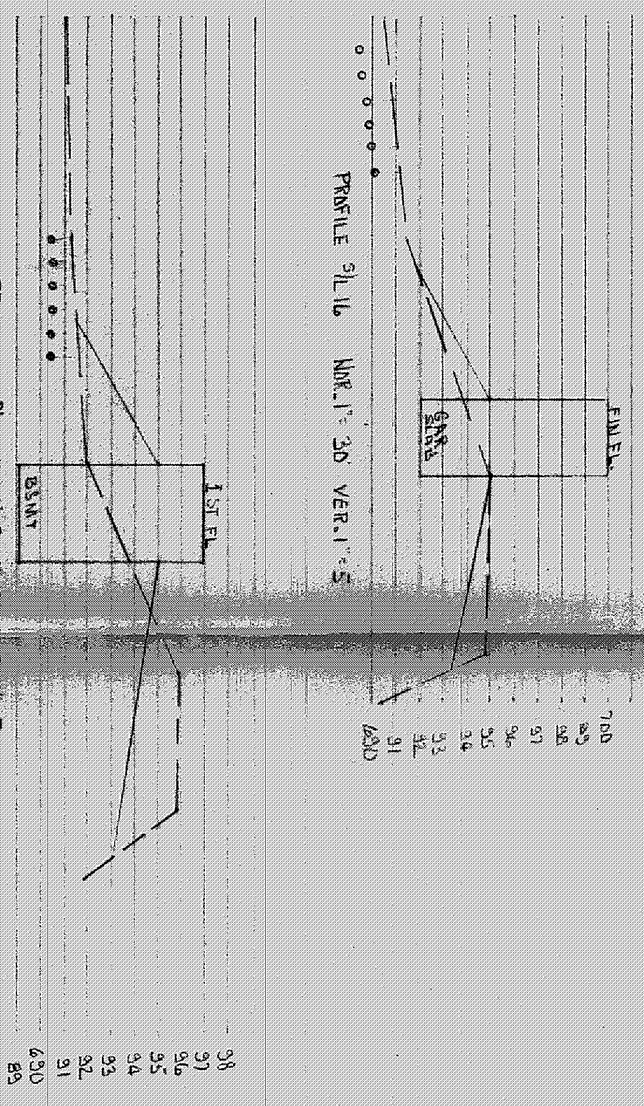


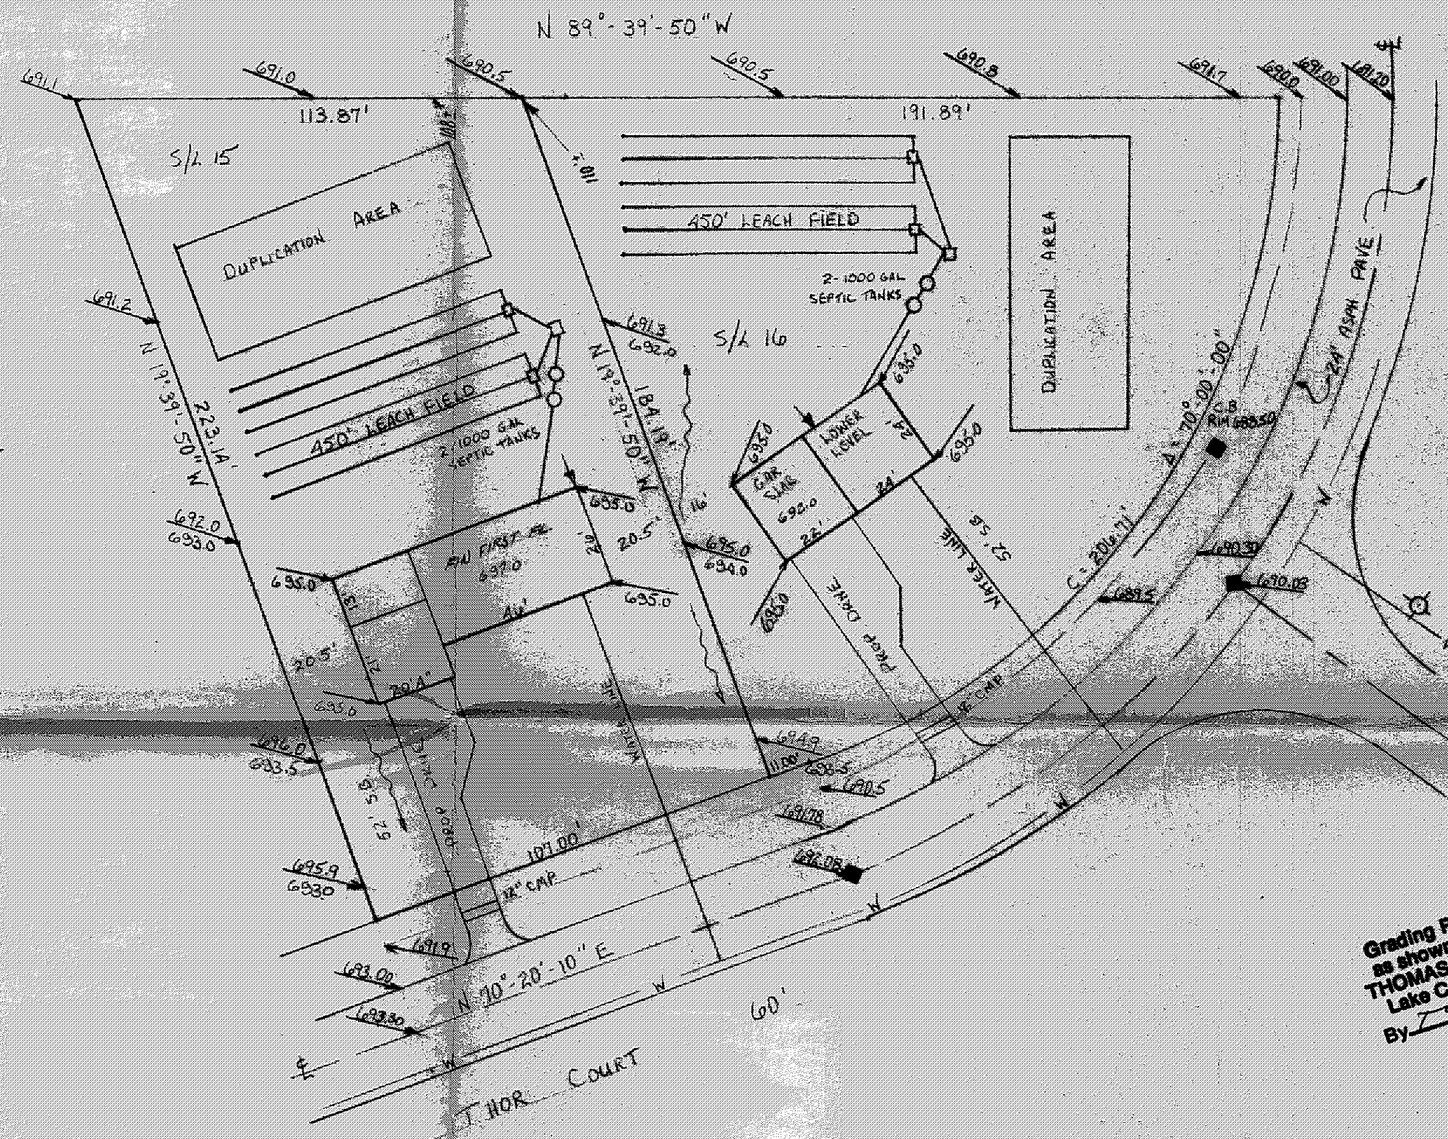


Grading Plan Approved as shown and/or noted
THOMAS P. GILLES, P.E.
Lake County Engineer
By _____ Date 3/11/78

THIS PLAN WAS PREPARED BY ME AND
CORRECT TO THE BEST OF MY KNOWLED
AND BELIEF.

John C. Shoneczny
REG. SURVEYOR S-6330

EXIST'G / PROP. GRADES
SWALE

| REVISIONS | | |
|---|---|---|
| NO. | DATE | BY |
| 1 | | |
| 2 | | |
| 3 | | |
| 4 | | |
| 5 | | |

SITE PLAN FOR
ROY SLAYTON BUILDERS
S/L 15 + S/L 16 SPRING LAKES SU
PERRY TOWNSHIP — LAKE COUN

| | | |
|---|---|---|
| DRAWN BY JCS | SCALE 1" = 30' | MATERIAL |
| CHK'D | DATE FEB. 78 | DRAWING |
| TRACED | APP'D | |

NE POST 18AE-15E—18X24