S/L 7

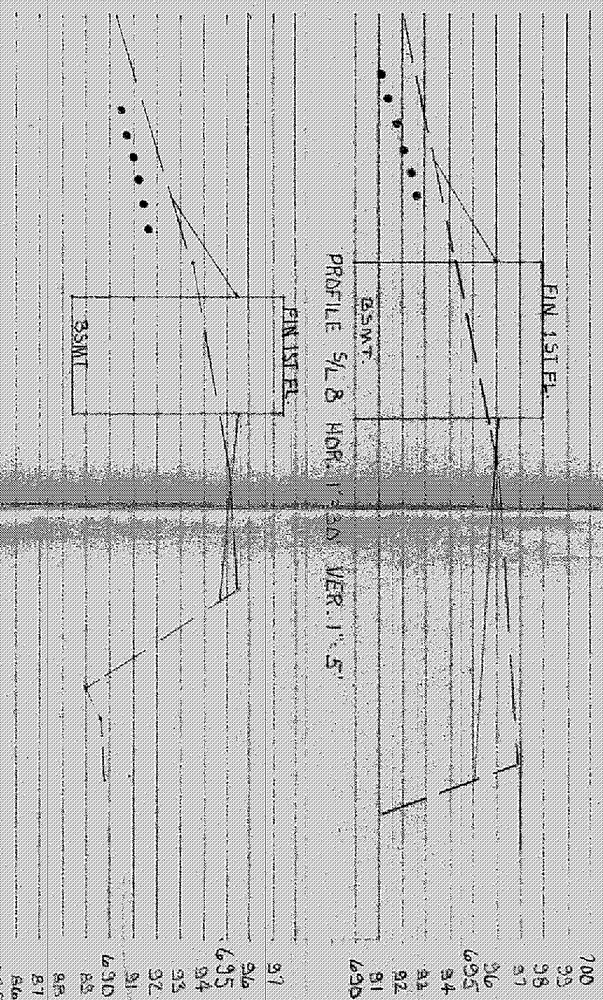

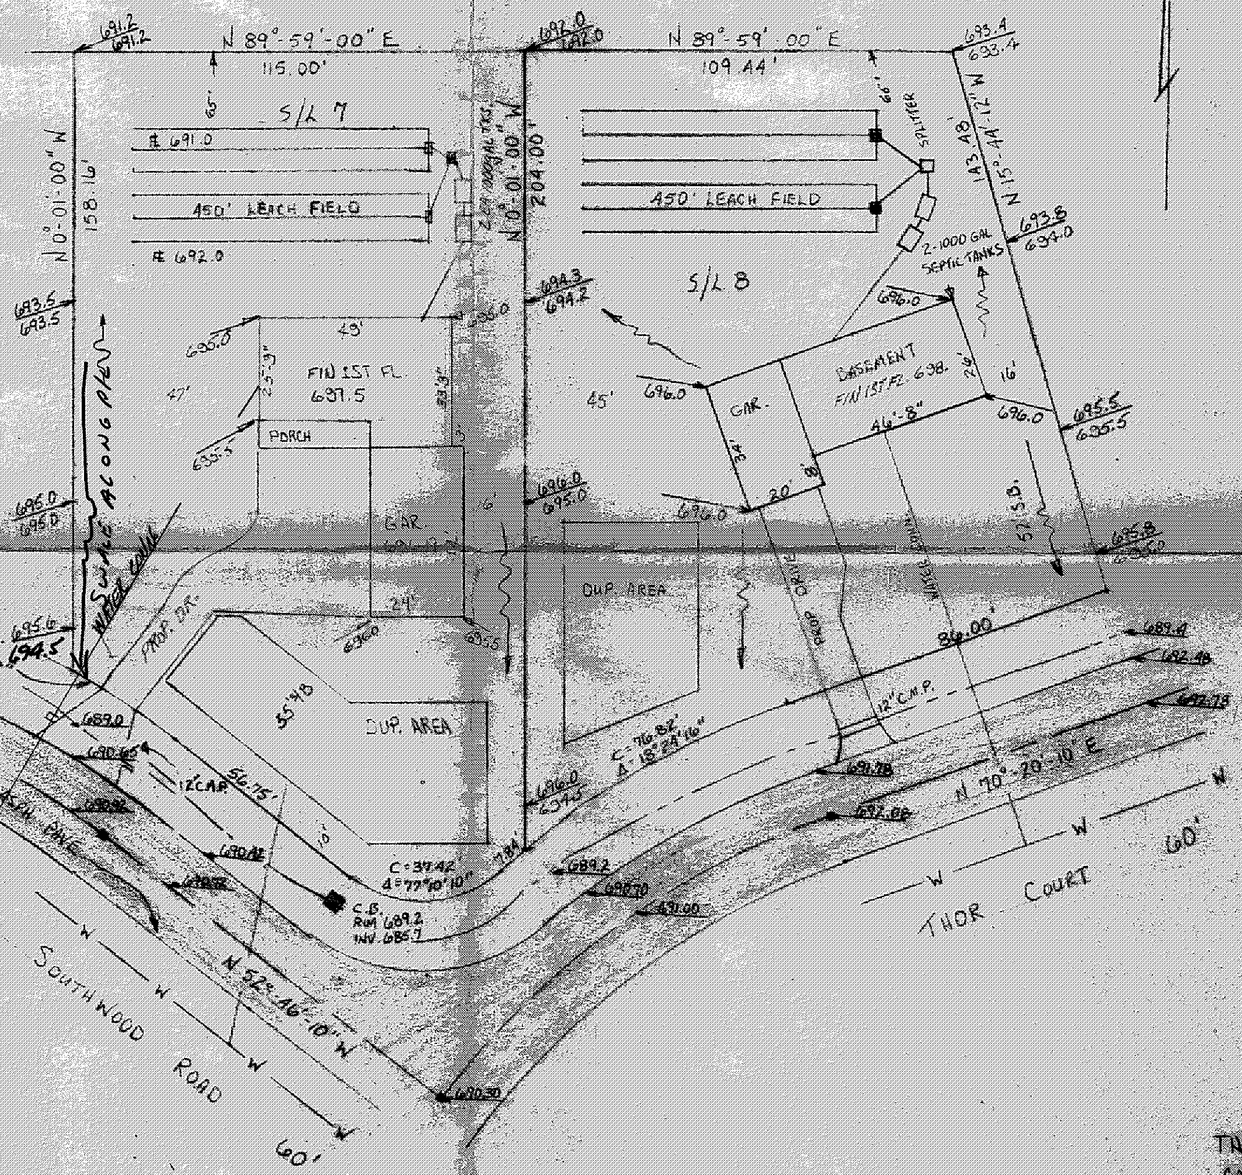

Grading Plan Approved as shown and/or noted
THOMAS P. GILLES, P.E
Lake County Engineer
By ____ Date 6/11/78

THIS PLAN WAS PREPARED BY ME, AND IS CORRECT TO THE BEST OF MY KNOWLEDGE AND BELIEF. John C. Shoemyer
S-6356

EXIST'G
PROP.
SWALE

REVISIONS		
NO.	DATE	BY
1		
2		
3		
4		
5		

SITE PLAN FOR
ROY SLAYTON BUILDERS
S/L 7 & S/L 8 SPRINGLAKES SUB
PERRY TOWNSHIP LAKE COUNTY
DRAWN BY
CHECKED
TRACED
SCALE 1"=30'
DATE FEB 78
APP'D

ST 18AE-15E--18.X24