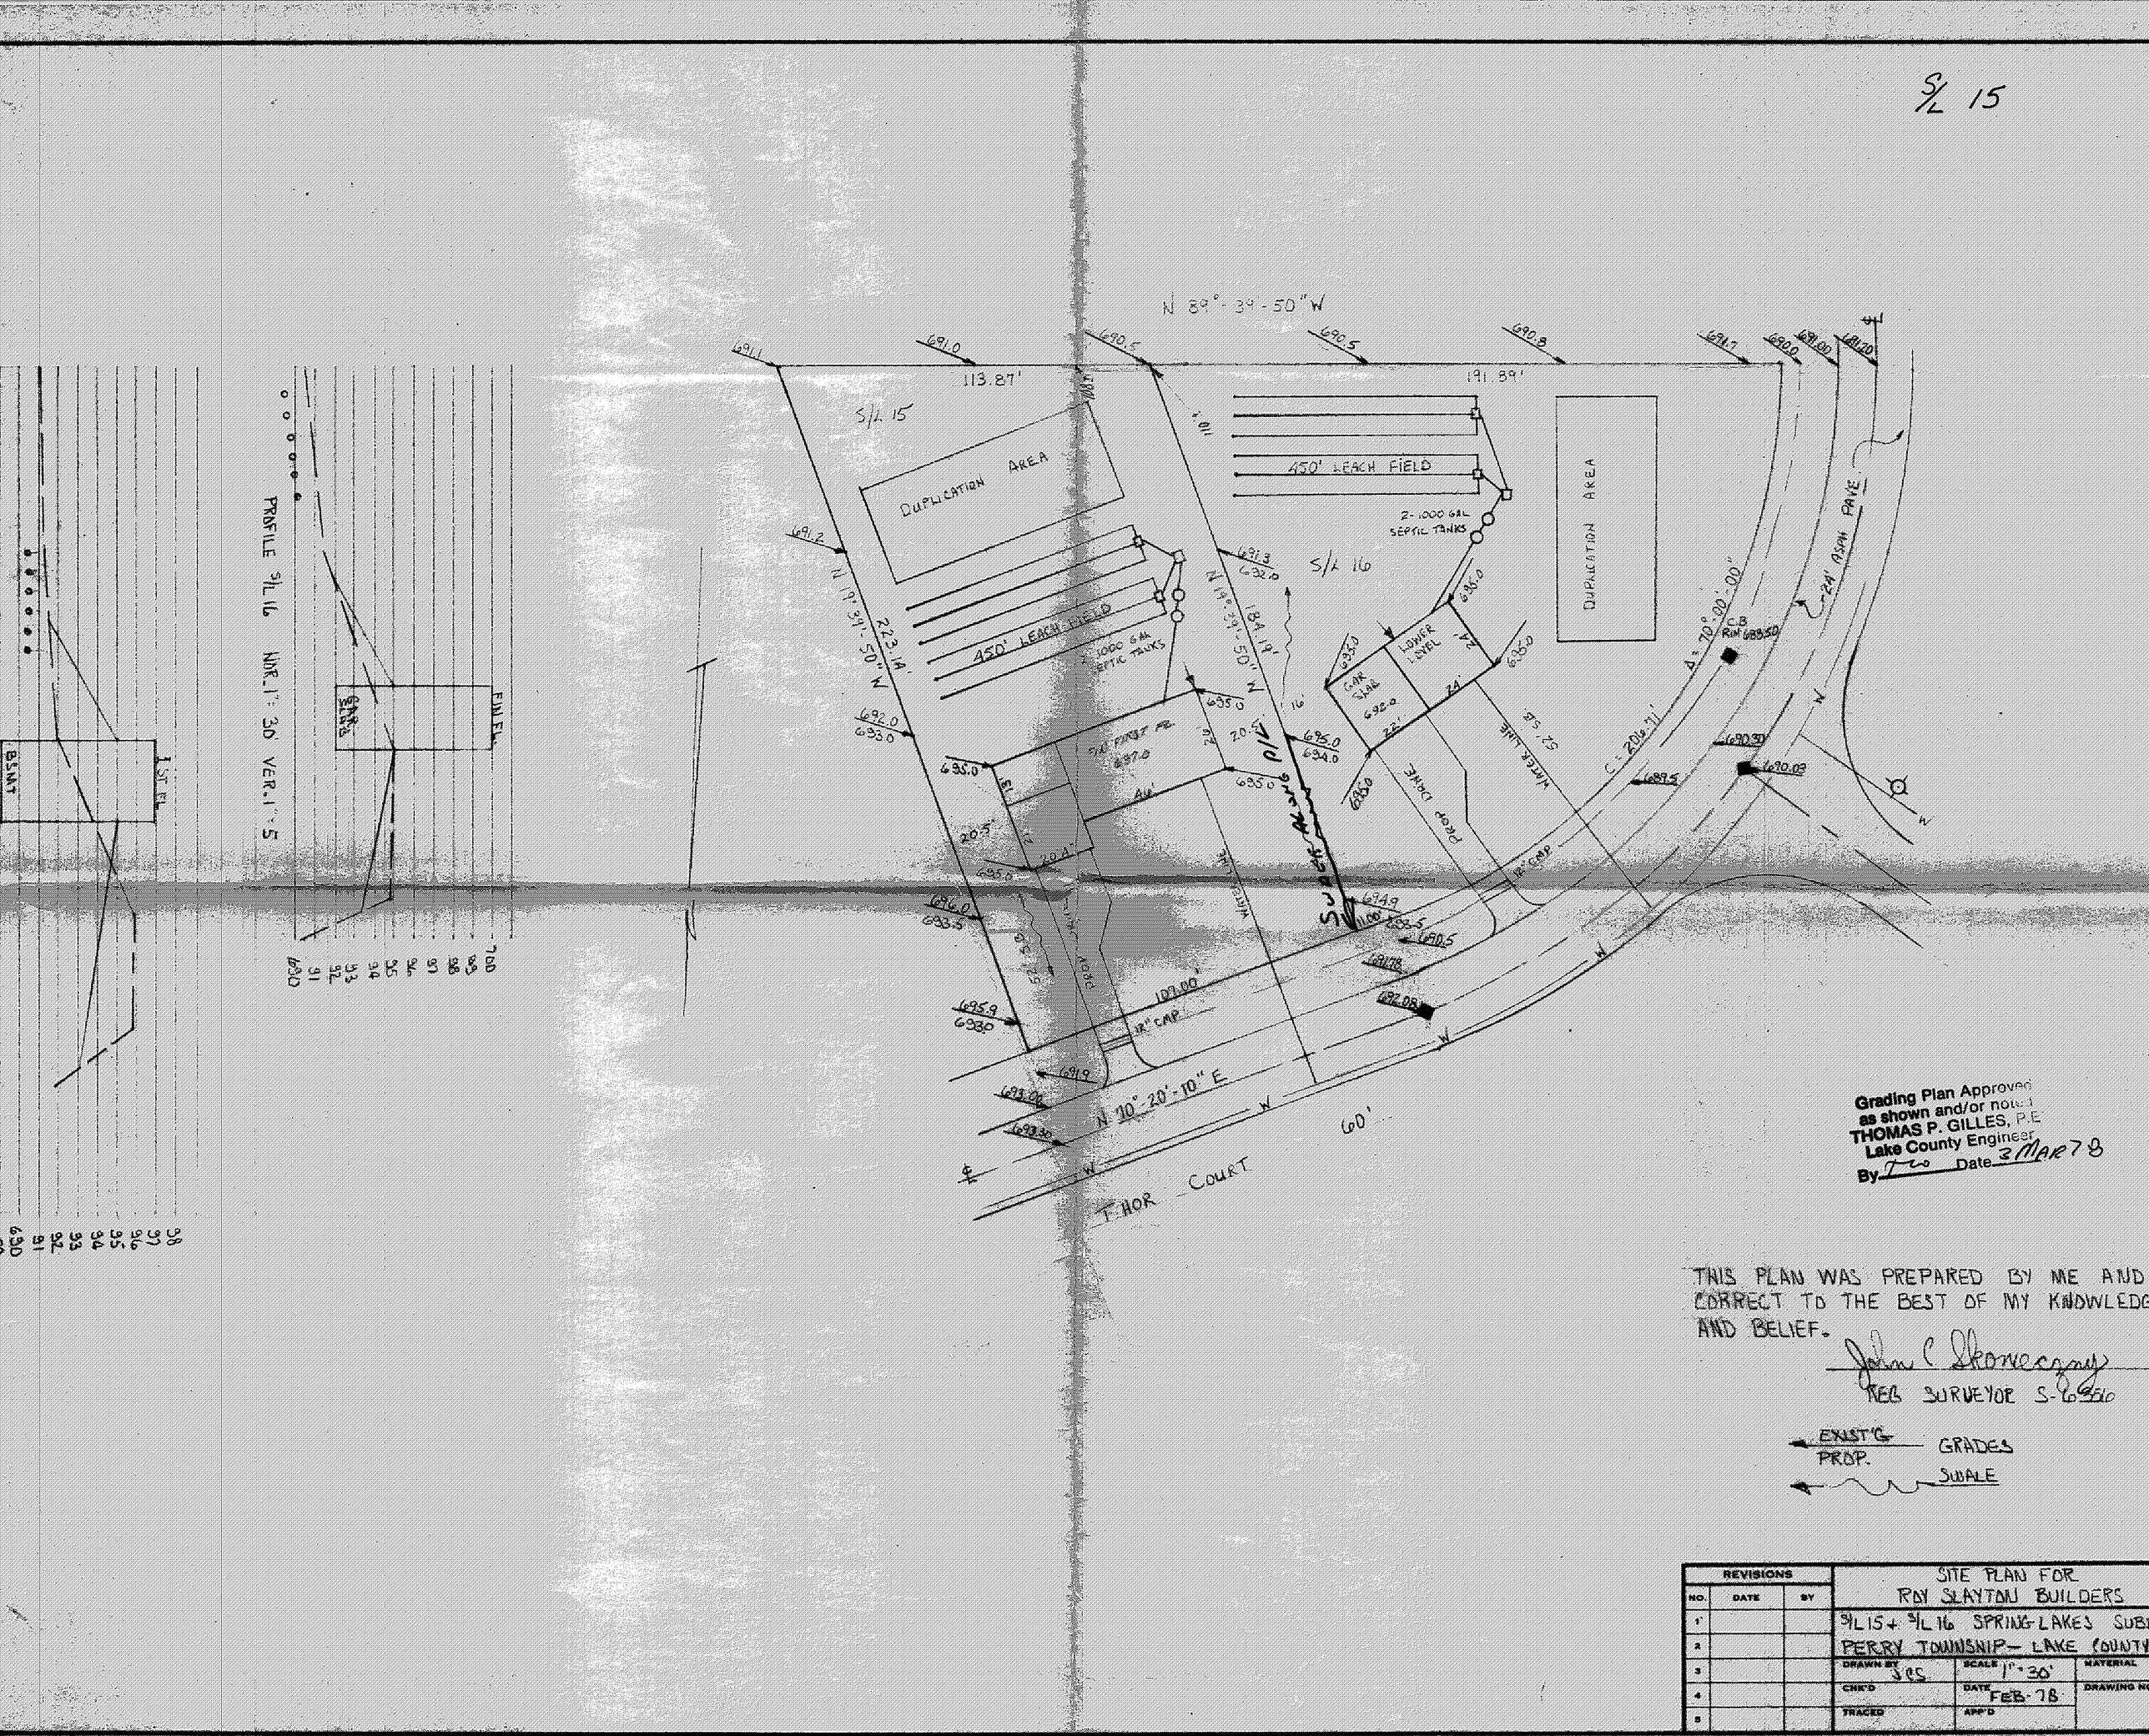
S/L 15
N 89°-39'-50" W
113.87'
191.89'
S/L 15
DUPLICATION AREA
450' LEACH FIELD
2-1000 GAL SEPTIC TANKS
S/L 16
DUPLICATION AREA
LOWER LEVEL
GAR SLAB
PROP DRIVE
WATER LINE
24' ASPH PAVE
C.B. RIM 689.50
Δ = 70°-00'-00"
C = 206.71'
N 19°-39'-50" W
223.14'
184.19'
N 19°-39'-50" W
SUBCH ALONG P/L
109.00'
12" CMP
N 70°-20'-10" E
60'
THOR COURT
PROFILE S/L 16 NOR. 1" = 30' VER. 1" = 5
FIN FL.
GAR SLAB
1ST FL.
BSMT
Grading Plan Approved as shown and/or noted
THOMAS P. GILLES, P.E.
Lake County Engineer
By Date 3 MAR 78
THIS PLAN WAS PREPARED BY ME AND CORRECT TO THE BEST OF MY KNOWLEDG AND BELIEF.
John C Skowieczny
REG SURVEYOR S-6356
EXIST'G PROP. GRADES
SWALE
REVISIONS
NO. DATE BY
SITE PLAN FOR
ROY SLAYTON BUILDERS
S/L 15 + S/L 16 SPRING LAKES SUB
PERRY TOWNSHIP — LAKE COUNTY
DRAWN BY JCS
SCALE 1" = 30'
MATERIAL
CHK'D
DATE FEB-78
DRAWING NO
TRACED
APP'D