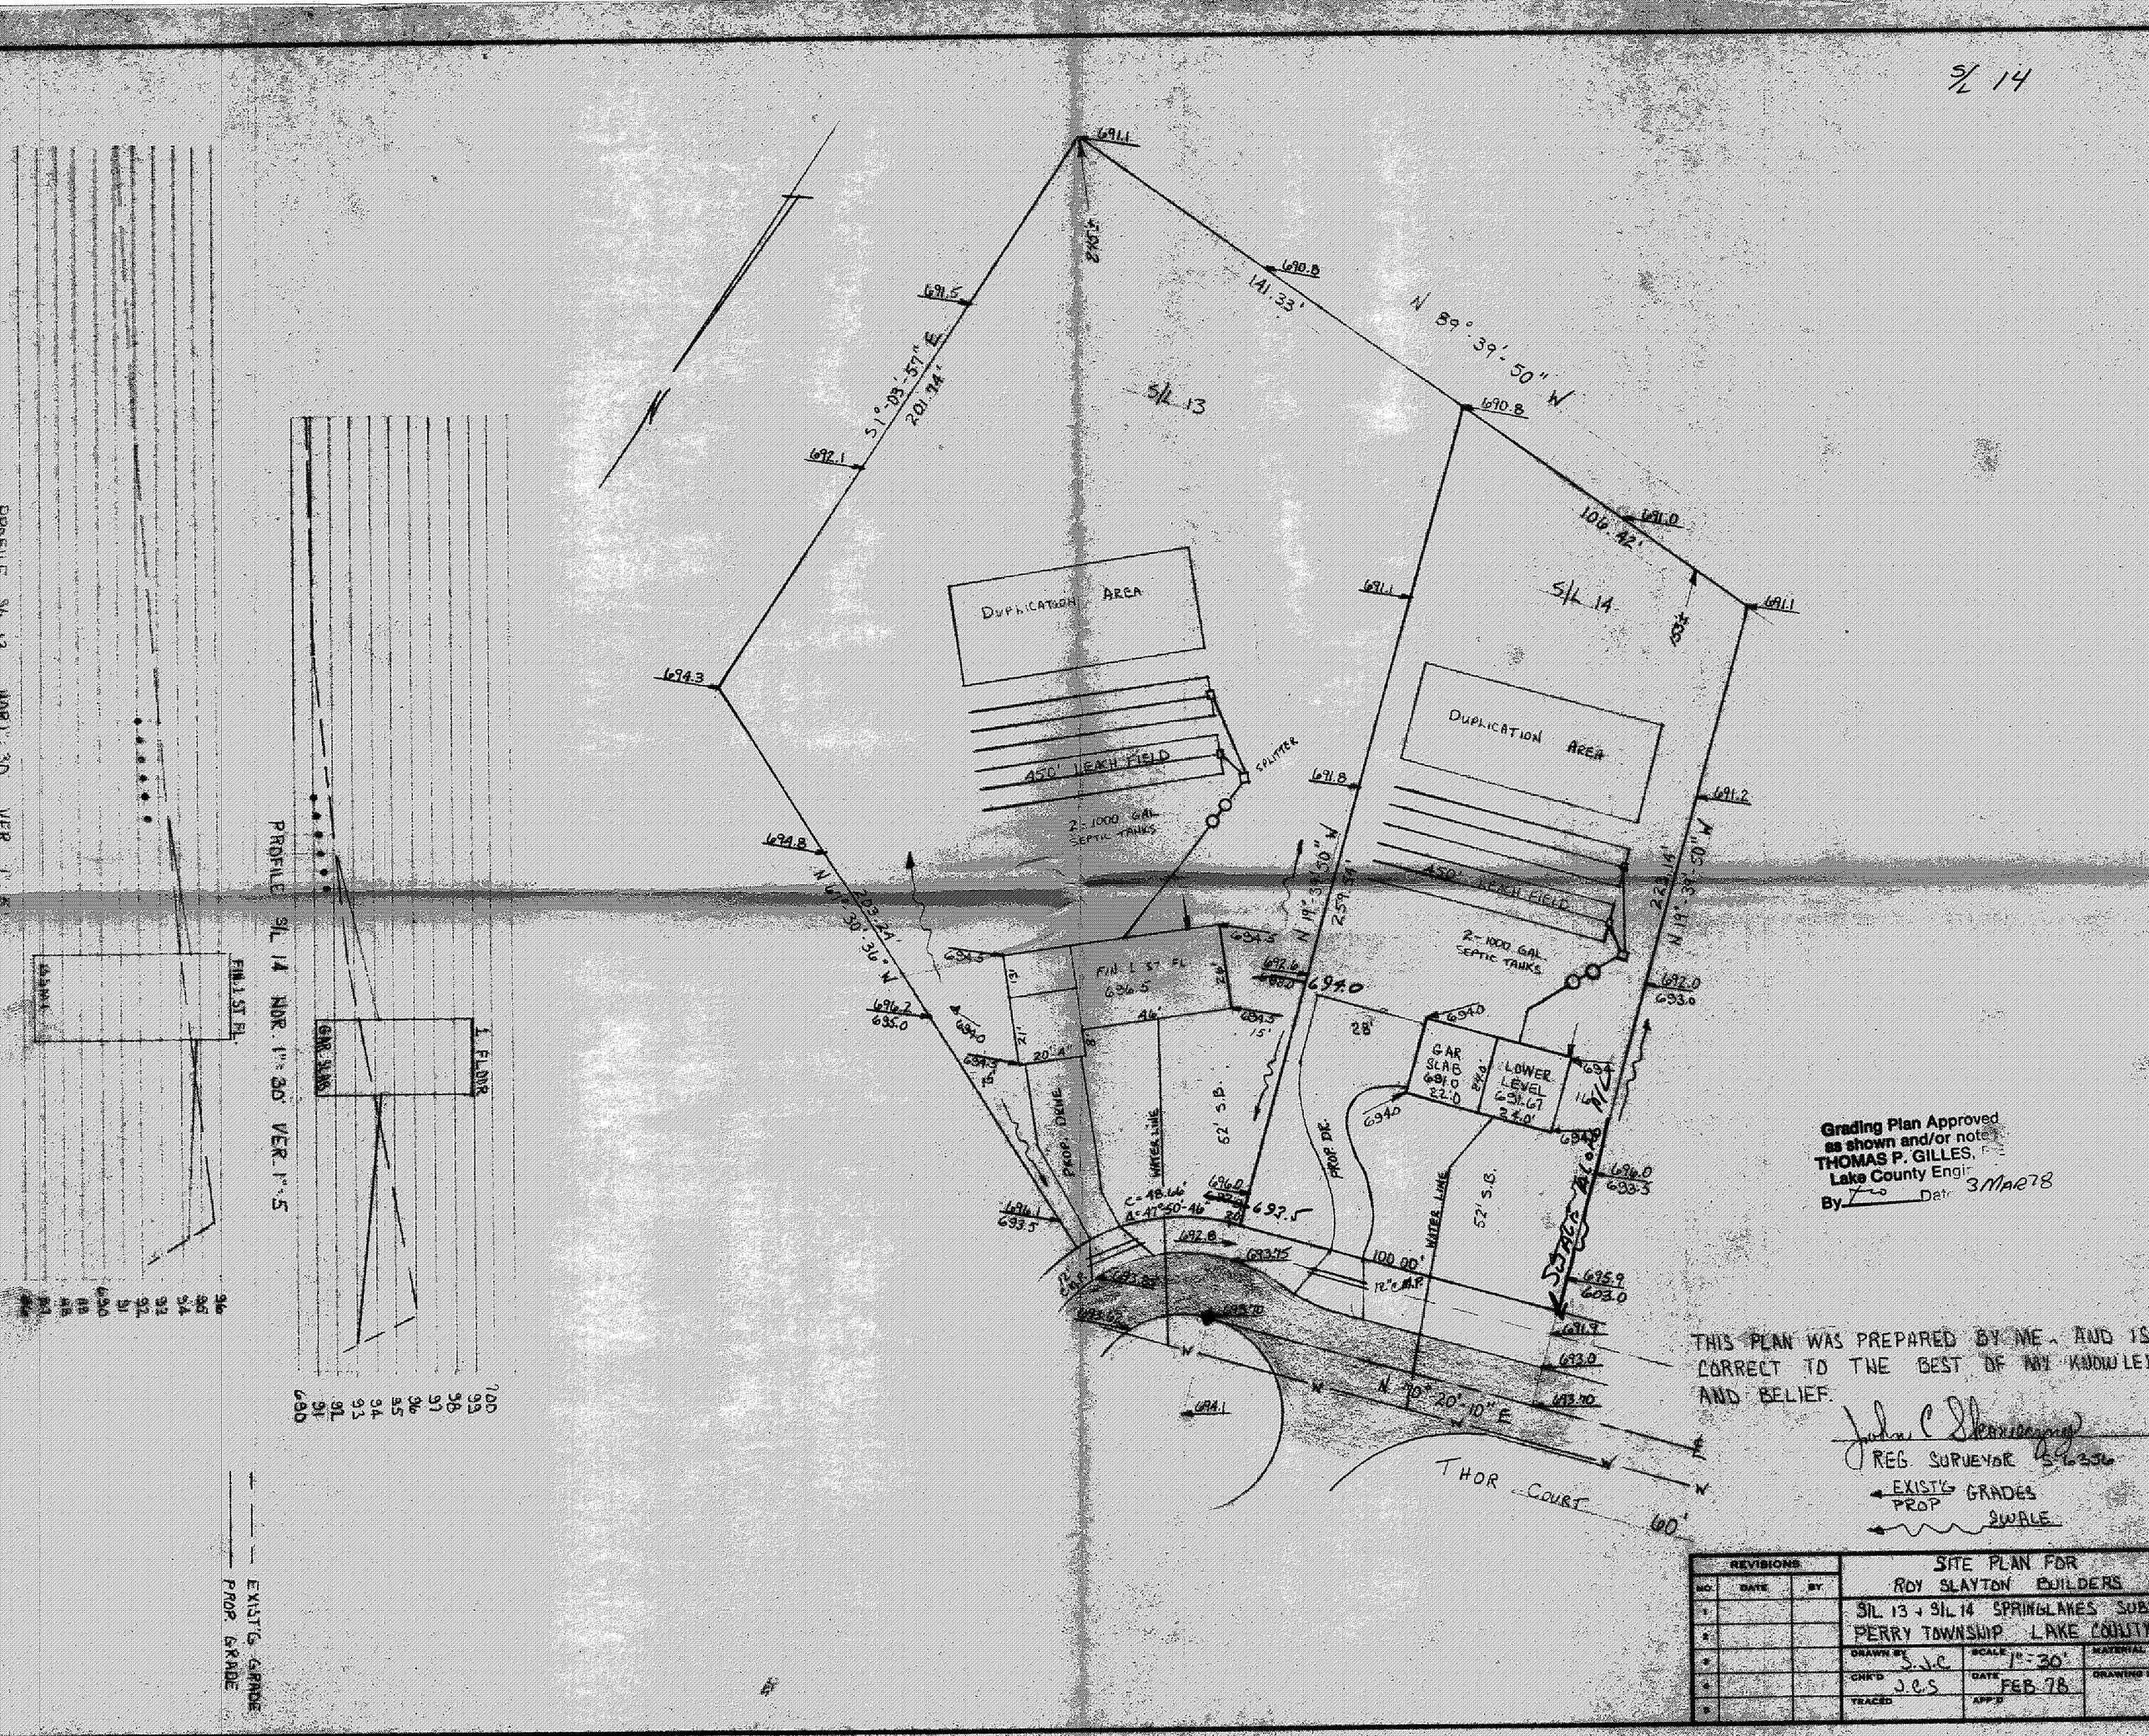
S/L 14
S/L 13
S/L 14
DUPLICATION AREA
DUPLICATION AREA
450' LEACH FIELD
450' LEACH FIELD
2-1000 GAL SEPTIC TANKS
2-1000 GAL SEPTIC TANKS
SPLITTER
GAR SLAB 691.0 22.0
LOWER LEVEL 691.67 24.0'
FIN. 1 ST FL 696.5
52' S.B.
52' S.B.
PROP. DRIVE
WATER LINE
PROP. DR.
WATER LINE
N 89°-39'-50" W
141.33'
106.42'
N 19°-39'-50" W
N 70°-20'-10" E
THOR COURT
60'
PROFILE S/L 14 NOR. 1"=30' VER. 1"=5
1 FLOOR
GAR SLAB
FIN. 1 ST FL.
EXIST'G GRADE
PROP. GRADE
Grading Plan Approved as shown and/or note
THOMAS P. GILLES,
Lake County Engi
By
Date 3 MAR 78
THIS PLAN WAS PREPARED BY ME, AND IS CORRECT TO THE BEST OF MY KNOWLE AND BELIEF.
REG. SURVEYOR
EXIST'G PROP GRADES
SWALE
REVISIONS
NO. DATE BY
SITE PLAN FOR
ROY SLAYTON BUILDERS
S/L 13 + S/L 14 SPRINGLAKES SUB
PERRY TOWNSHIP LAKE COUNTY
DRAWN BY S.J.C.
SCALE 1"=30'
CHK'D J.C.S.
DATE FEB 78
TRACED
APP'D
MATERIAL
DRAWING