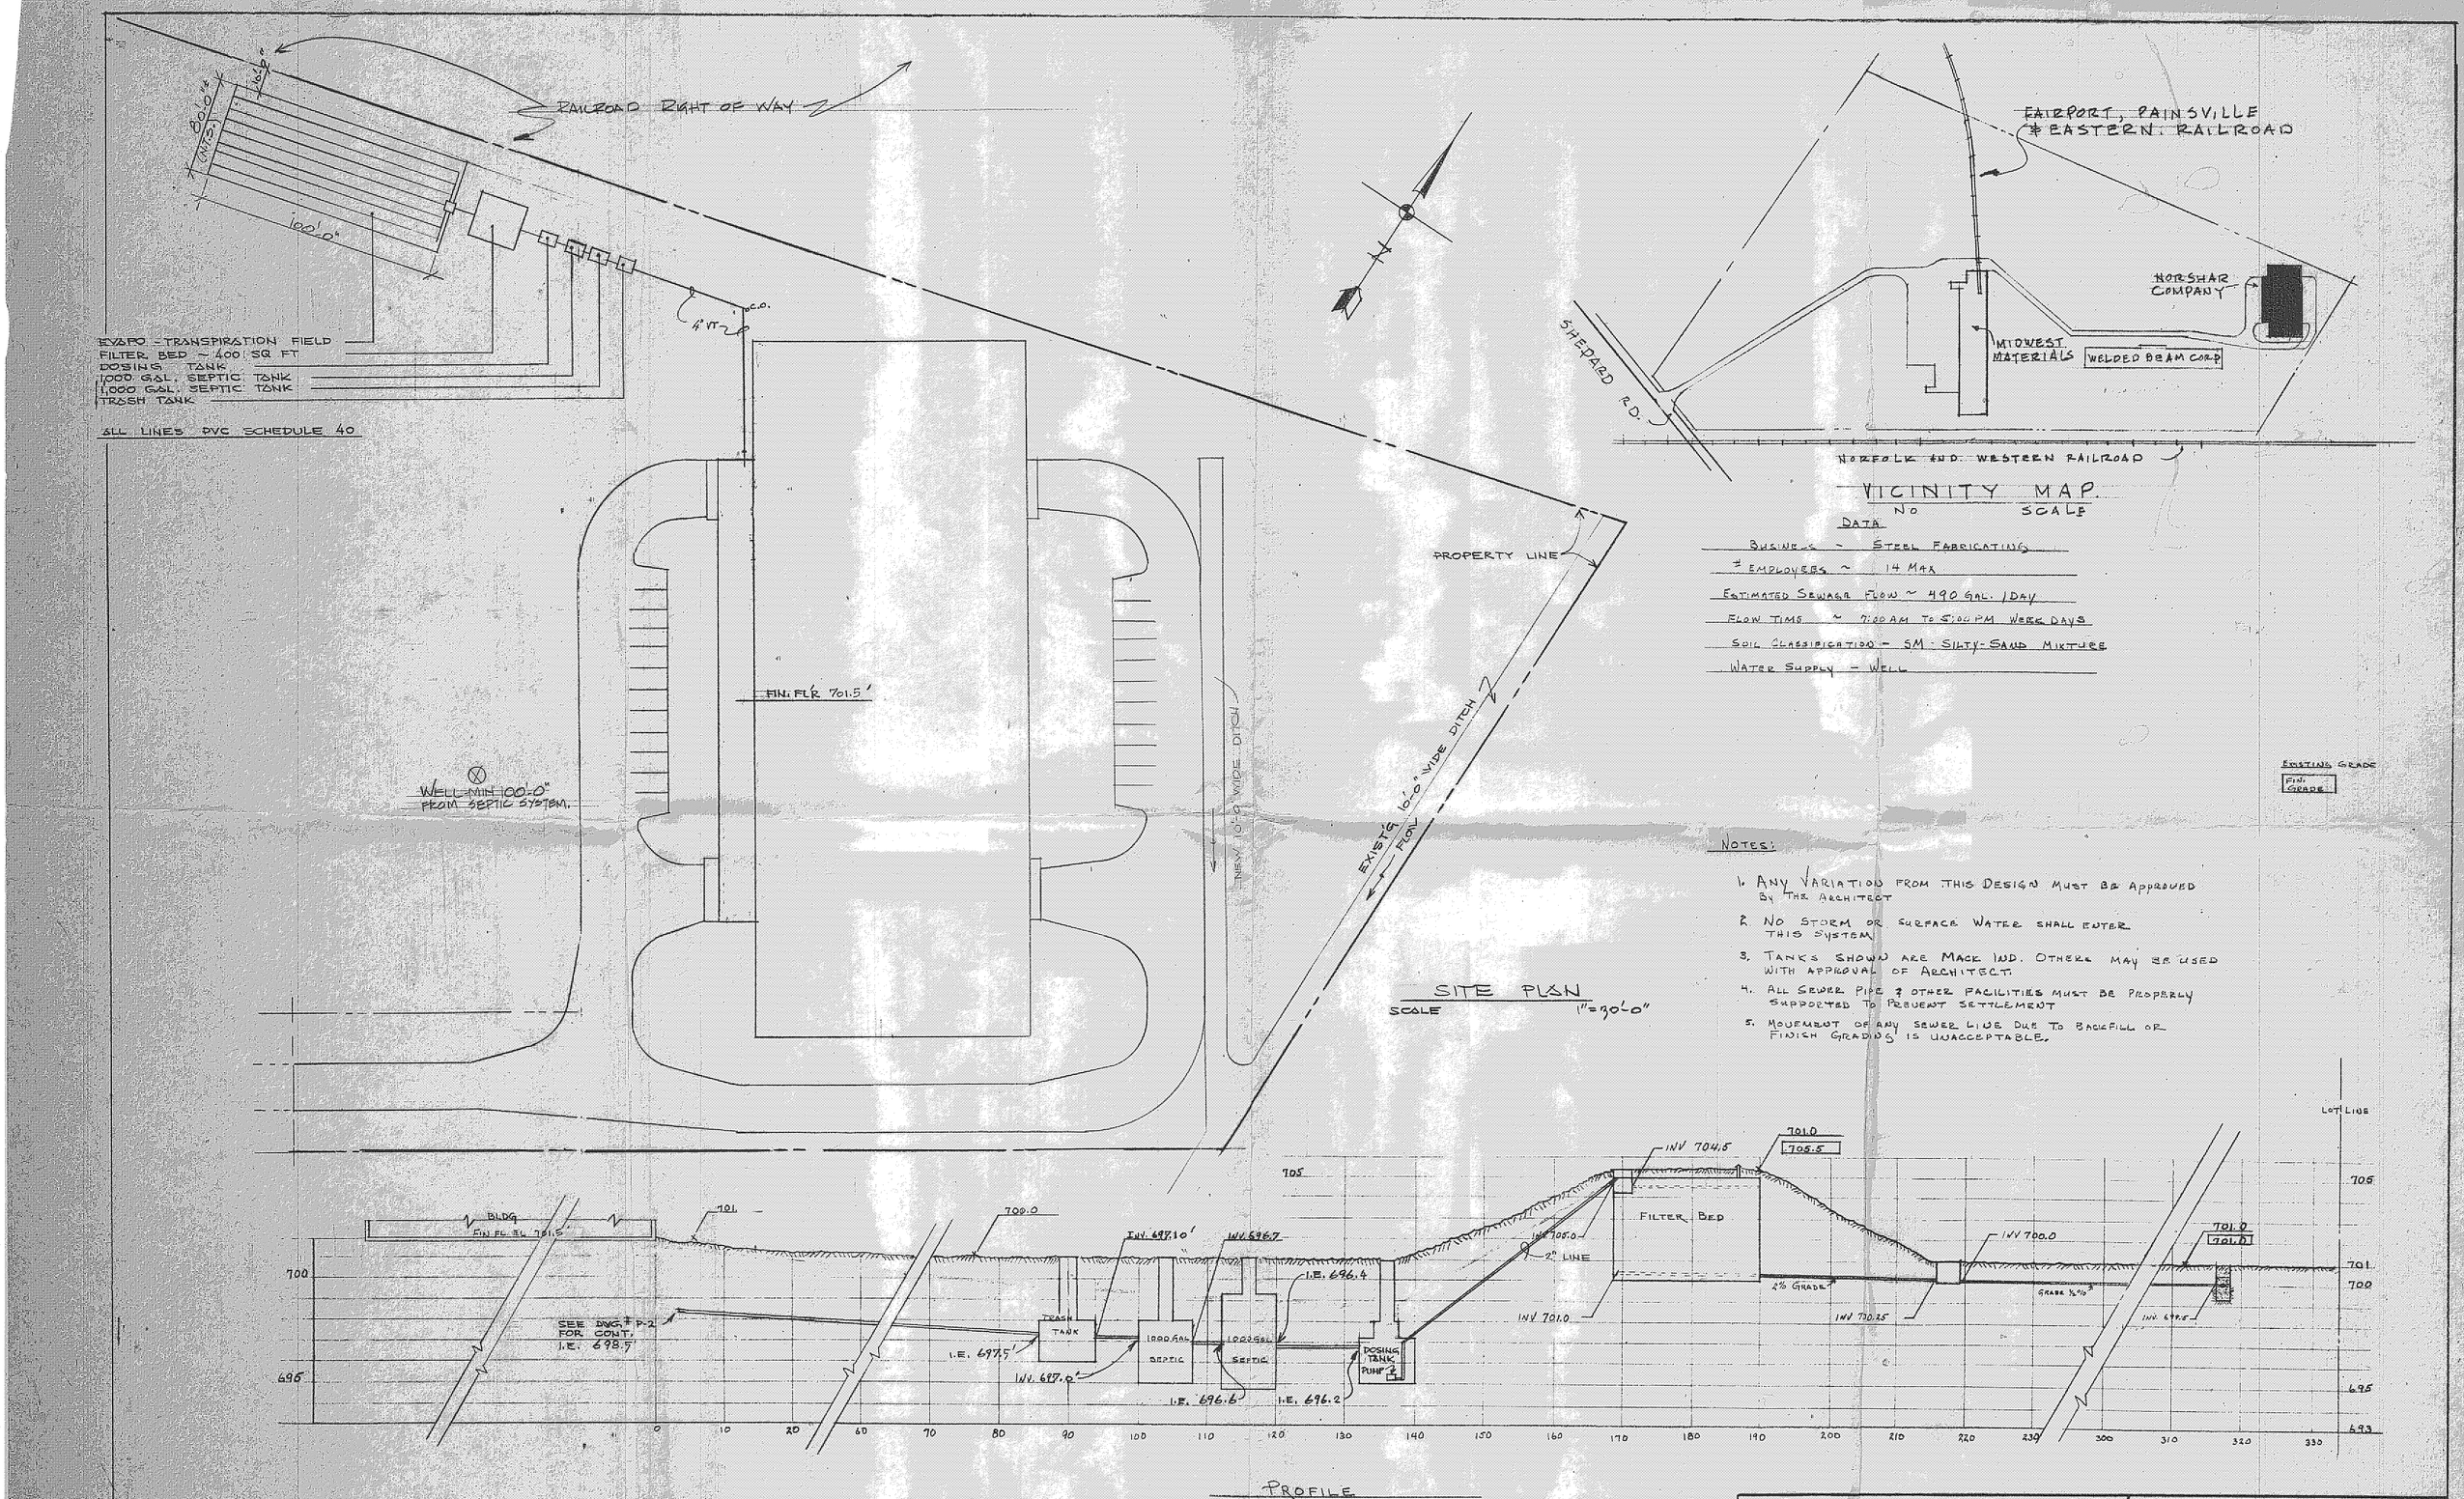

FREMONT-MAHLER-ASSOCIATES
ENGINEERS & ARCHITECTS
3056 PROSPECT AVENUE • CLEVELAND, OHIO 44115

NORSHAR COMPANY
PERRY OHIO
SITE PLAN & PROFILE OF SANITARY SEWER

DRAWN BY	DATE	REVISIONS			
I.F.	10-1978	2-21-79			

P-1a