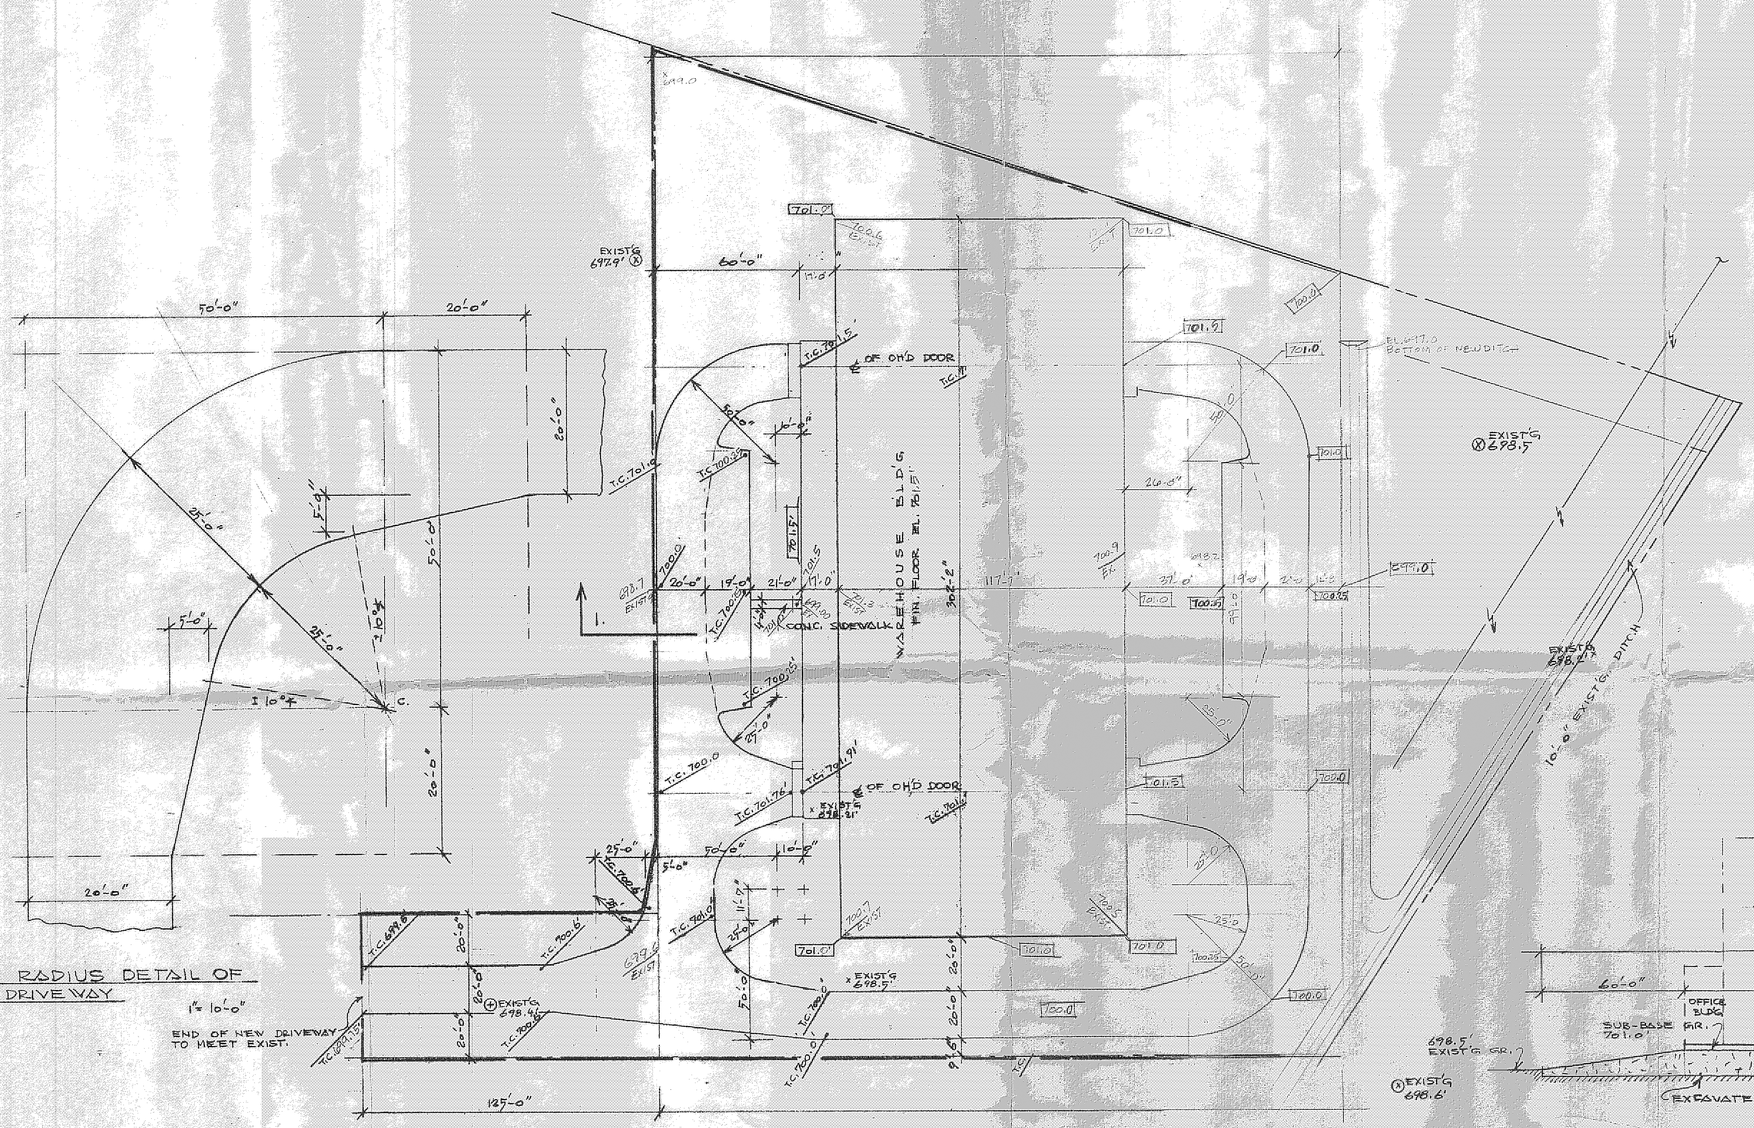

TURNING RADIUS DETAIL OF DRIVEWAY

SCALE 1" = 10'-0"

GRADING PLAN

SCALE 1" = 30'

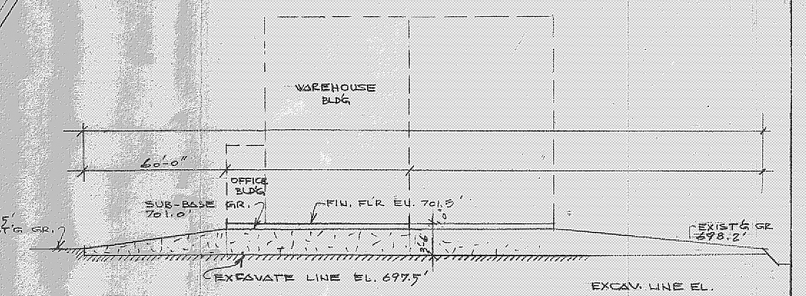

PROFILE 1-1'

SCALE HORIZ. 1" = 30'-0"
VERT. 1" = 10'-0"

Grading Plan Approved as shown and/or noted
THOMAS P. GILLES, P.E.
Lake County Engineer
By [signature] Date 6-27-79

LEGEND

700.5 NEW GRADES

699.5 / EXIST'G EXISTING GRADES

STATE OF OHIO NEFF FREMONT 23496 REGISTERED PROFESSIONAL ENGINEER

STATE OF OHIO ELI MAHLER 3938 REGISTERED ARCHITECT

FREMONT-MAHLER-ASSOCIATES

ENGINEERS & ARCHITECTS

3056 PROSPECT AVENUE • CLEVELAND, OHIO 44115

NORSHAR COMPANY

PERRY OHIO

GRADING PLAN

A-7

DESIGNED BY	DATE	DRAWN BY	DATE
L.G.L.	10-4-78	10-19-78	3-27-79

5687 Shepard Rd.