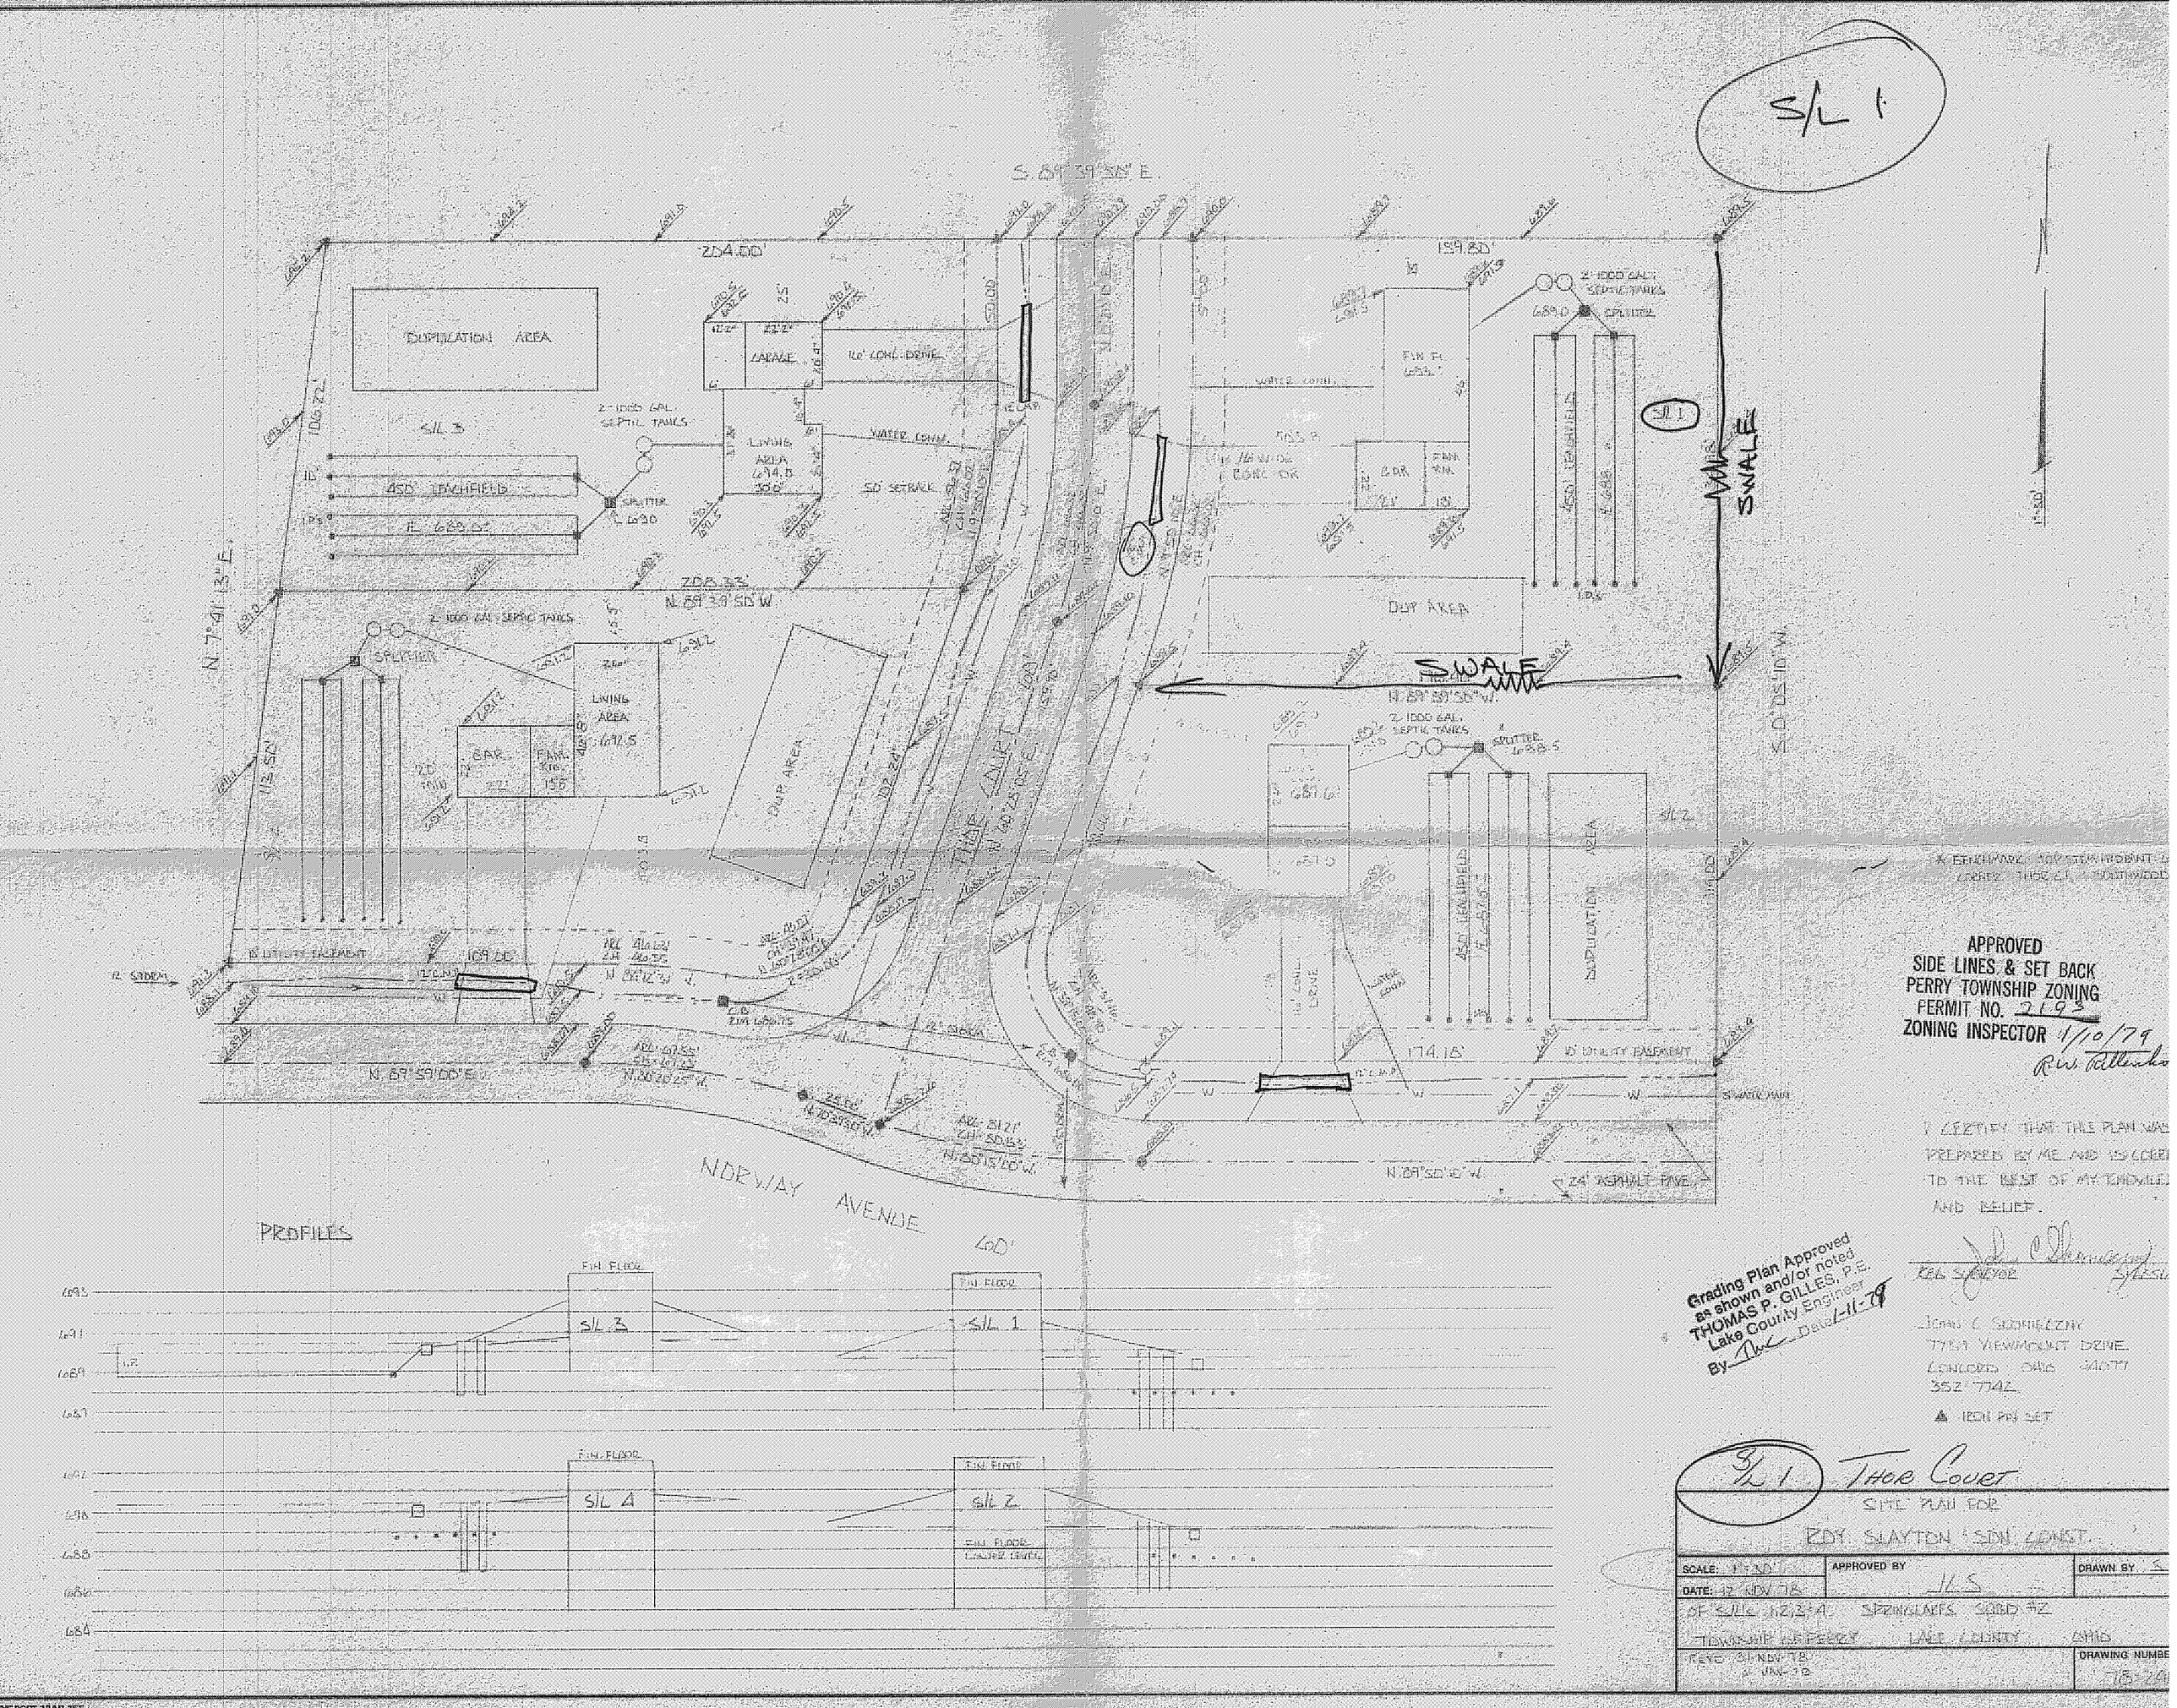
S/L 1
S. 89°39'50" E.
204.00'
159.80'
DUPLICATION AREA
S/L 3
450' LEACHFIELD
2-1000 GAL. SEPTIC TANKS
SPLITTER
LIVING AREA
GAR
FAM. RM.
50' SETBACK
WATER CONN.
FIN. FL.
DUP AREA
SWALE
N. 89°39'50" W.
N. 7°41'13" E.
S. 0°05'10" W.
THOR COURT
DUP AREA
DUPLICATION AREA
S/L 2
174.18'
10' UTILITY EASEMENT
N. 89°59'00" E.
N. 89°50'10" W.
24' ASPHALT PAVE
NORWAY AVENUE
60'
PROFILES
FIN. FLOOR
S/L 3
S/L 1
S/L 4
S/L 2
APPROVED
SIDE LINES & SET BACK
PERRY TOWNSHIP ZONING
PERMIT NO. 2193
ZONING INSPECTOR 1/10/79
I CERTIFY THAT THIS PLAN WAS PREPARED BY ME AND IS CORRECT TO THE BEST OF MY KNOWLEDGE AND BELIEF.
REG. SURVEYOR
JOHN C. SCONIECZNY
7754 VIEWMOUNT DRIVE
CONCORD OHIO 44077
352-7742
IRON PIN SET
Grading Plan Approved as shown and/or noted
THOMAS P. GILLES, P.E.
Lake County Engineer
By
Date 1-11-79
S/L 1 THOR COURT
SITE PLAN FOR
ROY SLAYTON SDN CONST.
SCALE: 1"=30'
DATE: 12 NOV 78
APPROVED BY
DRAWN BY
OF S/L 1,2,3,4 SPRINGLAKES SUBD #2
TOWNSHIP OF PERRY LAKE COUNTY OHIO
DRAWING NUMBER
78-24