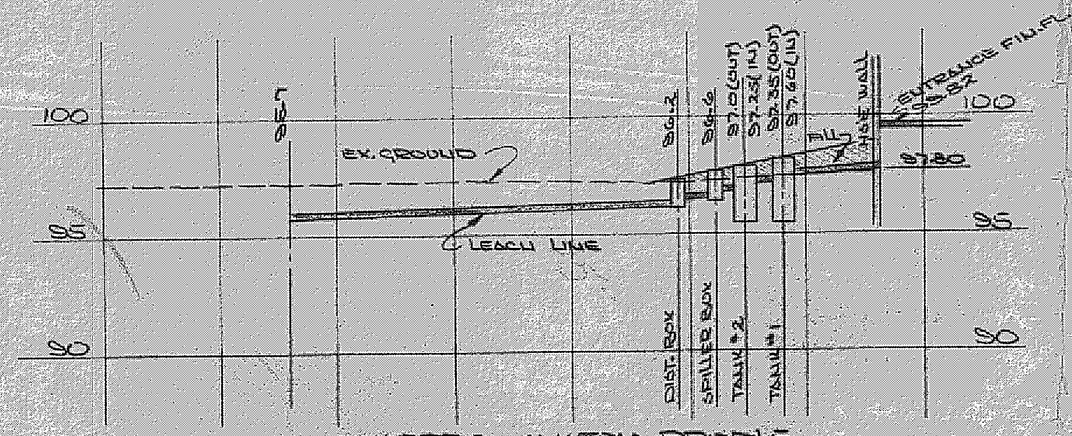

SEPTIC SYSTEM PROFILE

Grading Plan Approved as shown and/or noted
THOMAS P. GILLES, P.E.
Lake County Engineer
By [signature] Date 6-27-79

APPROVED
SIDE LINES & SET BACK
PERRY TOWNSHIP ZONING
PERMIT NO. 2273
ZONING INSPECTOR
R.W. Rittenhouse

DESIGN CERTIFICATION	AS BUILT CERTIFICATION
THIS PLAT WAS PREPARED BY ME, AND IS CORRECT TO THE BEST OF MY KNOWLEDGE AND BELIEF. [signature] REG. SURVEYOR NO. 4785	I HEREBY CERTIFY THAT THE CIRCLED GRAD ARE EXISTING FINISH GRADES CHECKED IN T FIELD ON _____ AND TH SURVEY IS CORRECT TO THE BEST OF KNOWLEDGE AND BELIEF. REG. SURVEYOR NO. _____

SITE PLAN
FOR
WILLIAM SCHULZ
BEING PART OF LOT 71
PERRY TOWNSHIP, LAKE COUNTY, OHIO

DATE MAY 1979
SCALE 1" = 30'
DRAWN BY DFA
CH'K'D BY [initials]
F.B.# 369 PG. 10

COLPETZER · WOODS
CONSULTANTS, INC.
MENTOR, OHIO 44060

SHEET 1
CONTRACT NO. 79-14

3650 Townline