HYDRAULIC PROFILE

HORIZONTAL SCALE 1" = 50'

VERTICAL SCALE 1" = 5'

EXISTING GROUND

PROPOSED GROUND

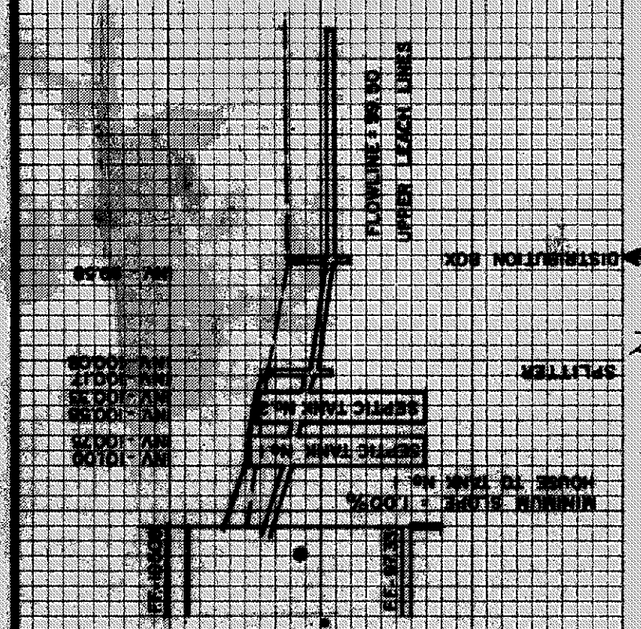

S 1°30' W 195.0'

N 89°55'40" E 1000.37'

S 89°55'40" W 1000.37'

NORTH

Grading Plan Approved as shown and/or noted
THOMAS P. GILLES, P.E.
Lake County Engineer
By T.G. Date 11/14/84

DUPLICATION AREA

67.00'

70.00'

GARAGE F.F-103.75

CRAWL SPACE

2 LIV. LVL. F.F-105.00 BSMNT. F.F-97.33

2, 1000 GAL SEPTIC TANKS

SPLITTER

EXISTING HOUSE

PORCH

FLOWLINES 99.50

FLOWLINES 98.50

450 L.F. LEACH FIELD

DISTRIBUTION BOXES

PROPOSED WATER CONNECTION

81.03' SETBACK

81.03' SETBACK

2670'± TO THE S. OF SOUTH RIDGE RD.

N 1° 30' E 196.0'

EXISTING 20' TARVIA PAVEMENT

EXISTING WATER MAIN

4851 Webb Rd

WEBB ROAD 60'

APPROVED
SIDE LINES & SET BACK
PERRY TOWNSHIP ZONING
PERMIT NO. 2758
ZONING INSPECTOR
R.W. Rittenhouse

BENCHMARK (TBM)-TOP OF HYD. ASSUMED ELEVATION = 100.00

SEWAGE DISPOSAL PERMIT MUST BE OBTAINED BY A LAKE COUNTY LICENSED INSTALLER BEFORE INSTALLATION IS STARTED.

Reviewed and Accepted
LAKE COUNTY GENERAL HEALTH DISTRICT
Date 5-9-84
JOEL LUCIA, R. S., M. P. H.
Health Commissioner
BY

SITE PLAN

PERRY TOWNSHIP LAKE COUNTY, OHIO

for: JIM PARKER (CLIENT / OWNER)

4568 TURNEY ROAD MADISON 44057 (ADDRESS / STREET / CITY / ZIP)

SUBDIVISION NAME	LOT 34 TRACT
VOL. - PG.	VOLUME 33-51-3 (OUT-OF PERM. PARCEL NO.	PAGE TURNEY ROAD STREET
SUBLOT NO. STREET	

LEGEND

SANITARY MANHOLE
STORM MANHOLE
INLET OR CATCH BASIN
HYDRANT
EXISTING CONTOURS
PROPOSED CONTOURS
EXIST. ELEV. 100.0
PROP. ELEV. 100.0
WATER VALVE (GAS)
WATER METER (GAS)
AS BUILT ELEVATION 100.0
INDICATES DIRECTION OF SURFACE DRAINAGE

REMARKS

ALL BOUNDARY DATA SHOWN WAS OBTAINED FROM (DEEDS, RECORDED SUBDIVISION PLAT OR OTHER PUBLIC RECORDS)

LOCATIONS AS SHOWN OF ADJACENT WELLS AND SEPTIC TANKS OBTAINED FROM LAKE COUNTY HEALTH DEPARTMENT

DESIGN CERTIFICATION

THIS PLAT WAS PREPARED BY ME, AND IS CORRECT TO THE BEST OF MY KNOWLEDGE AND BELIEF.

NAME SURVEYOR REGISTRATION NO.

CHECK LIST

NO. OF BEDROOMS
DIMENSIONS
BEARINGS
TIE TO NEAREST STREET
SUBLOT NO. PARCEL NO.
SURROUNDING OWNERS
BLDG. DIMENSIONS FIN. GR.
BLDG. TIES FL'R. GRADES
APRON TYPE WIDTH THICKNESS
SIDEWALK TYPE WIDTH THICKNESS
CULVERT TYPE DIA., LENGTH
ROCK OUTCROPPINGS
WATER MAIN SIZE, LOCATION
SAN. SEWER SIZE % GR. LOC.
SAN. MH. CAST. ELEV. INV. ELEV.
SAN. CONN. SIZE, LOC. DEPTH
STORM SEWER SIZE % GR. LOC.
STORM MH. CAST ELEV. INV. ELEV.
PAV'T TYPE GRADE CURBS
GAS LINE LOC. SIZE PRESSURE
SEPTIC TANK LOCATION & DUPLICATION AREA
WELL LOCATION
ISOLATION RADIUS FROM WELL

REVISIONS		
NO.	DATE	BY
1		
2		
3		
4		
5		

PLAN PREPARED BY:

DEBEVEC • SALO & ASSOCIATES, INC.

125 E. ERIE ST. PAINESVILLE, OHIO

DRAWN BY L.L.	SCALE 1" = 30'	PHONE NO. 352-9250
CHK'D.	DATE MAR. 30, 1984	DRAWING NO. 6127
CREW CHIEF	APP'D.	

"AS BUILT" CERTIFICATION

I, HEREBY CERTIFY THAT THE CIRCLED GRADES ARE EXISTING FINISH GRADES CHECKED IN THE FIELD ON _____, 19____ AND ARE CORRECT TO THE BEST OF MY KNOWLEDGE AND BELIEF.

REGISTERED SURVEYOR REG. NO.

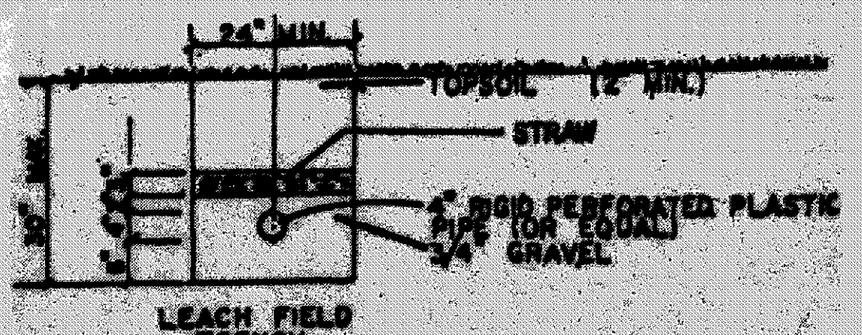

TYPICAL SECTION
SCALE 1/2" = 1'-0"

6127