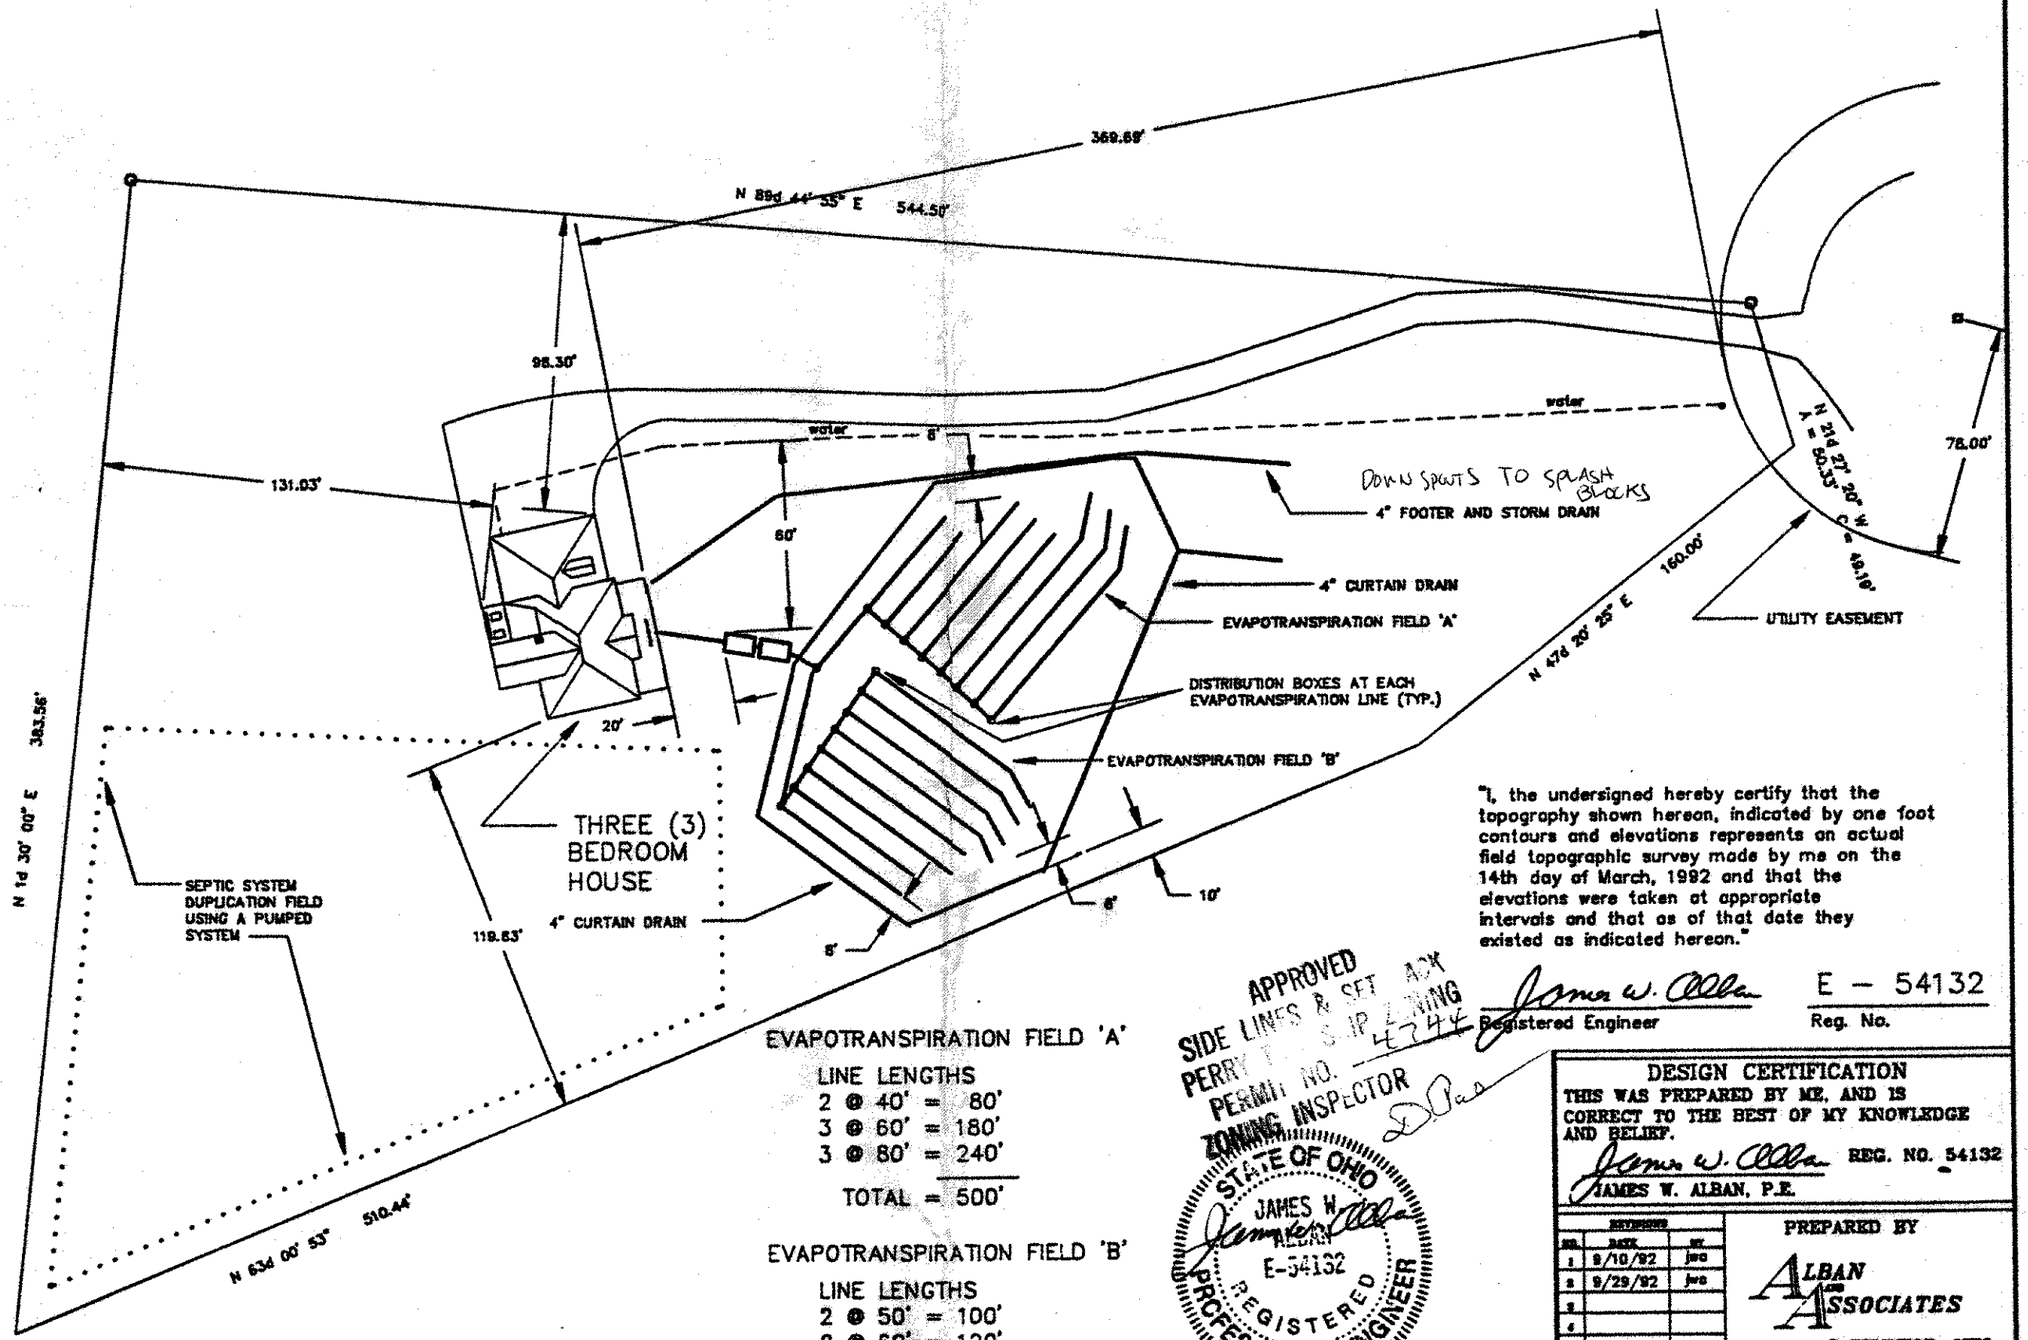

EVAPOTRANSPIRATION FIELD 'A'

LINE LENGTHS
2 @ 40' = 80'
3 @ 60' = 180'
3 @ 80' = 240'
TOTAL = 500'

EVAPOTRANSPIRATION FIELD 'B'

LINE LENGTHS
2 @ 50' = 100'
2 @ 60' = 120'
4 @ 70' = 280'
TOTAL = 500'

APPROVED
SIDE LINES & SET BACK
PERRY TWP. ZONING
PERMIT NO. 4744
ZONING INSPECTOR

STATE OF OHIO
JAMES W. ALBAN
E-54132
REGISTERED
PROFESSIONAL ENGINEER
11/13/92

"I, the undersigned hereby certify that the topography shown hereon, indicated by one foot contours and elevations represents an actual field topographic survey made by me on the 14th day of March, 1992 and that the elevations were taken at appropriate intervals and that as of that date they existed as indicated hereon."

James W. Alban — Registered Engineer

E – 54132 — Reg. No.

DESIGN CERTIFICATION

THIS WAS PREPARED BY ME, AND IS CORRECT TO THE BEST OF MY KNOWLEDGE AND BELIEF.

James W. Alban REG. NO. 54132

JAMES W. ALBAN, P.E.

REVISIONS		
NO.	DATE	BY
1	9/10/92	jwa
2	9/29/92	jwa
3		
4		
5		
6		

PREPARED BY

ALBAN AND ASSOCIATES

PAINESVILLE, OHIO

DRAWN BY	SCALE	DATE	DRAWING NO.
jwa	1" = 50'	6/10/92	S4