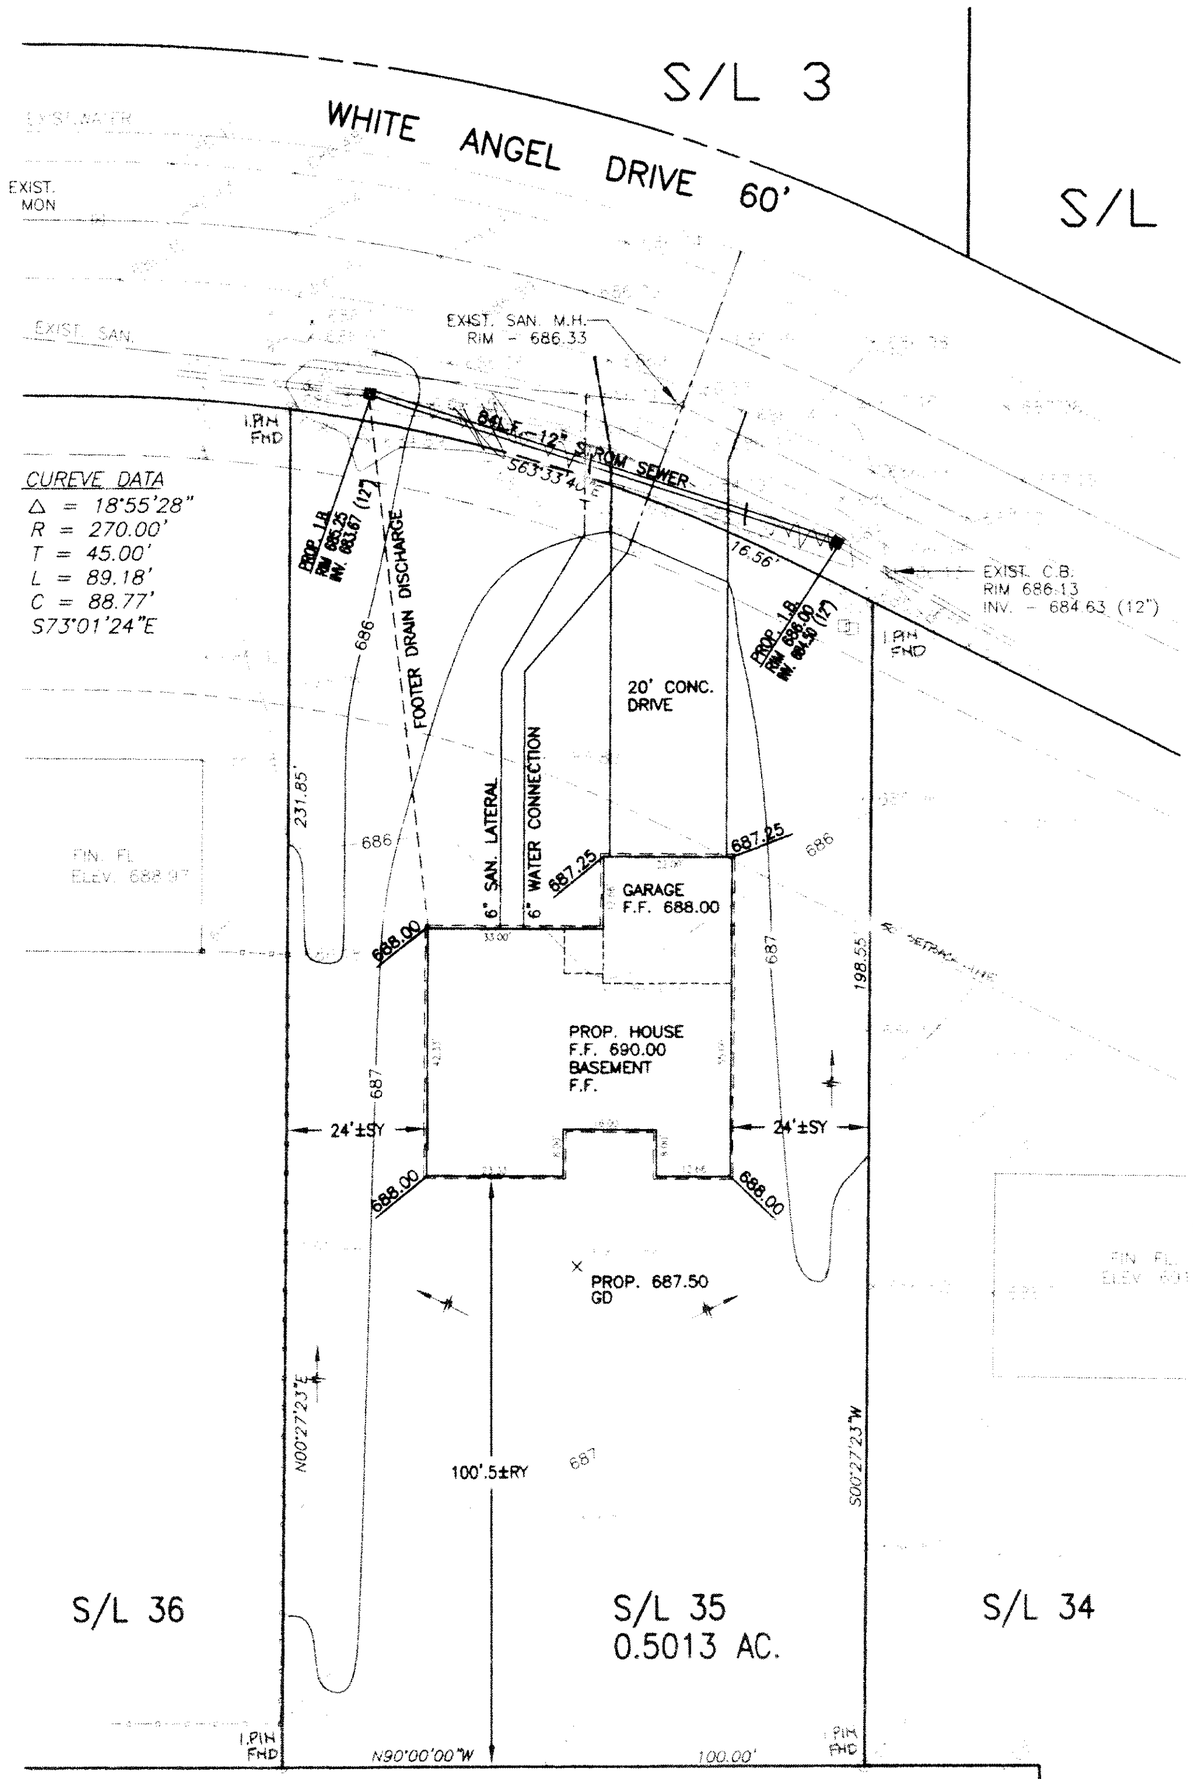

BENCHMARK:
HYDRANT: "OP" IN "OPEN"
ELEV. 689.27

Grading Plan Approved
as shown and/or noted
THOMAS P. GILLES, P.E.
Lake County Engineer
By GH Date 9-23-97

20' maximum culvert length. Roadside ditch enclosure must be approved by Perry Township.

ROOF DRAINS SHALL DISCHARGE TO SPLASH BLOCKS.

APPROVED
SIDE LINES & SET BACK
PERRY TOWNSHIP ZONING
PERMIT NO. 683
ZONING INSPECTOR

PRINTED
AUG 29 1997

STATE OF OHIO
STEPHEN L. GUARD 7037
REGISTERED
PROFESSIONAL SURVEYOR

SITE PLAN

LAKE COUNTY, OHIO

for: LORETO DEVELOPMENT CO.
client owner

address street city zip

RED MILL RUN	35	
subdivision name	lot	tract
volume and page	volume	page
35 WHITE ANGEL DRIVE		
sublot no. street	pp no.	street

LEGEND

SANITARY MANHOLE
STORM MANHOLE
INLET OR CATCH BASIN
HYDRANT
EXISTING CONTOURS
PROPOSED CONTOURS
EXIST. ELEVATIONS 545.8
PROP. ELEVATIONS 545.8
INDICATES DIRECTION OF SURFACE DRAINAGE

REMARKS

ALL BOUNDARY DATA SHOWN WAS OBTAINED FROM DEEDS, RECORDED SUBDIVISON PLATS OR OTHER PUBLIC RECORDS.

DESIGN CERTIFICATION

THIS PLAN WAS PREPARED BY ME, AND IS CORRECT TO THE BEST OF MY KNOWLEDGE.

Stephen L. Guard
SURVEOR NAME AND REG. NO. 7037

REVISION

NO.	DESCRIPTION	DATE	BY

DRAWN BY	SMU	SCALE	1"=20'	PHONE NO.	953-1567
CHECKED BY	RAJ	DATE	8/97	JOB NO.	96-131
CREW CHIEF	CAP	APPROVED		DRAWING NO.	1/1

PREPARED BY:
GILLS, GUARD AND JOHNSON, INC.
5000 EAST 345th STREET
WILLOUGHBY, OHIO 44094

GILLS, GUARD and JOHNSON, inc.
consulting engineers