SITE PLAN FOR THE VILLAGE OF PERRY

LAKE COUNTY, OHIO

SALT STORAGE AND SERVICE BUILDINGS

Grading Plan Approved as shown and/or noted
THOMAS P. GILLES, P.E.
Lake County Engineer
By _____ Date 11-2-79

PREPARED BY: FISHER AND ASSOCIATES
ENGINEERS AND SURVEYORS
5351-A NAIMAN PARKWAY
SOLON, OHIO 44139
OCTOBER 25, 1979 - RES

STATE OF OHIO
W. L. FISHER
21702
REGISTERED PROFESSIONAL ENGINEER

* NOTE: ADD 600' TO ALL ELEVATIONS.
0.00 : INDICATES EXISTING ELEVATIONS.
- - - : EXISTING CONTOUR LINES

N

SCALE: 1" = 50'

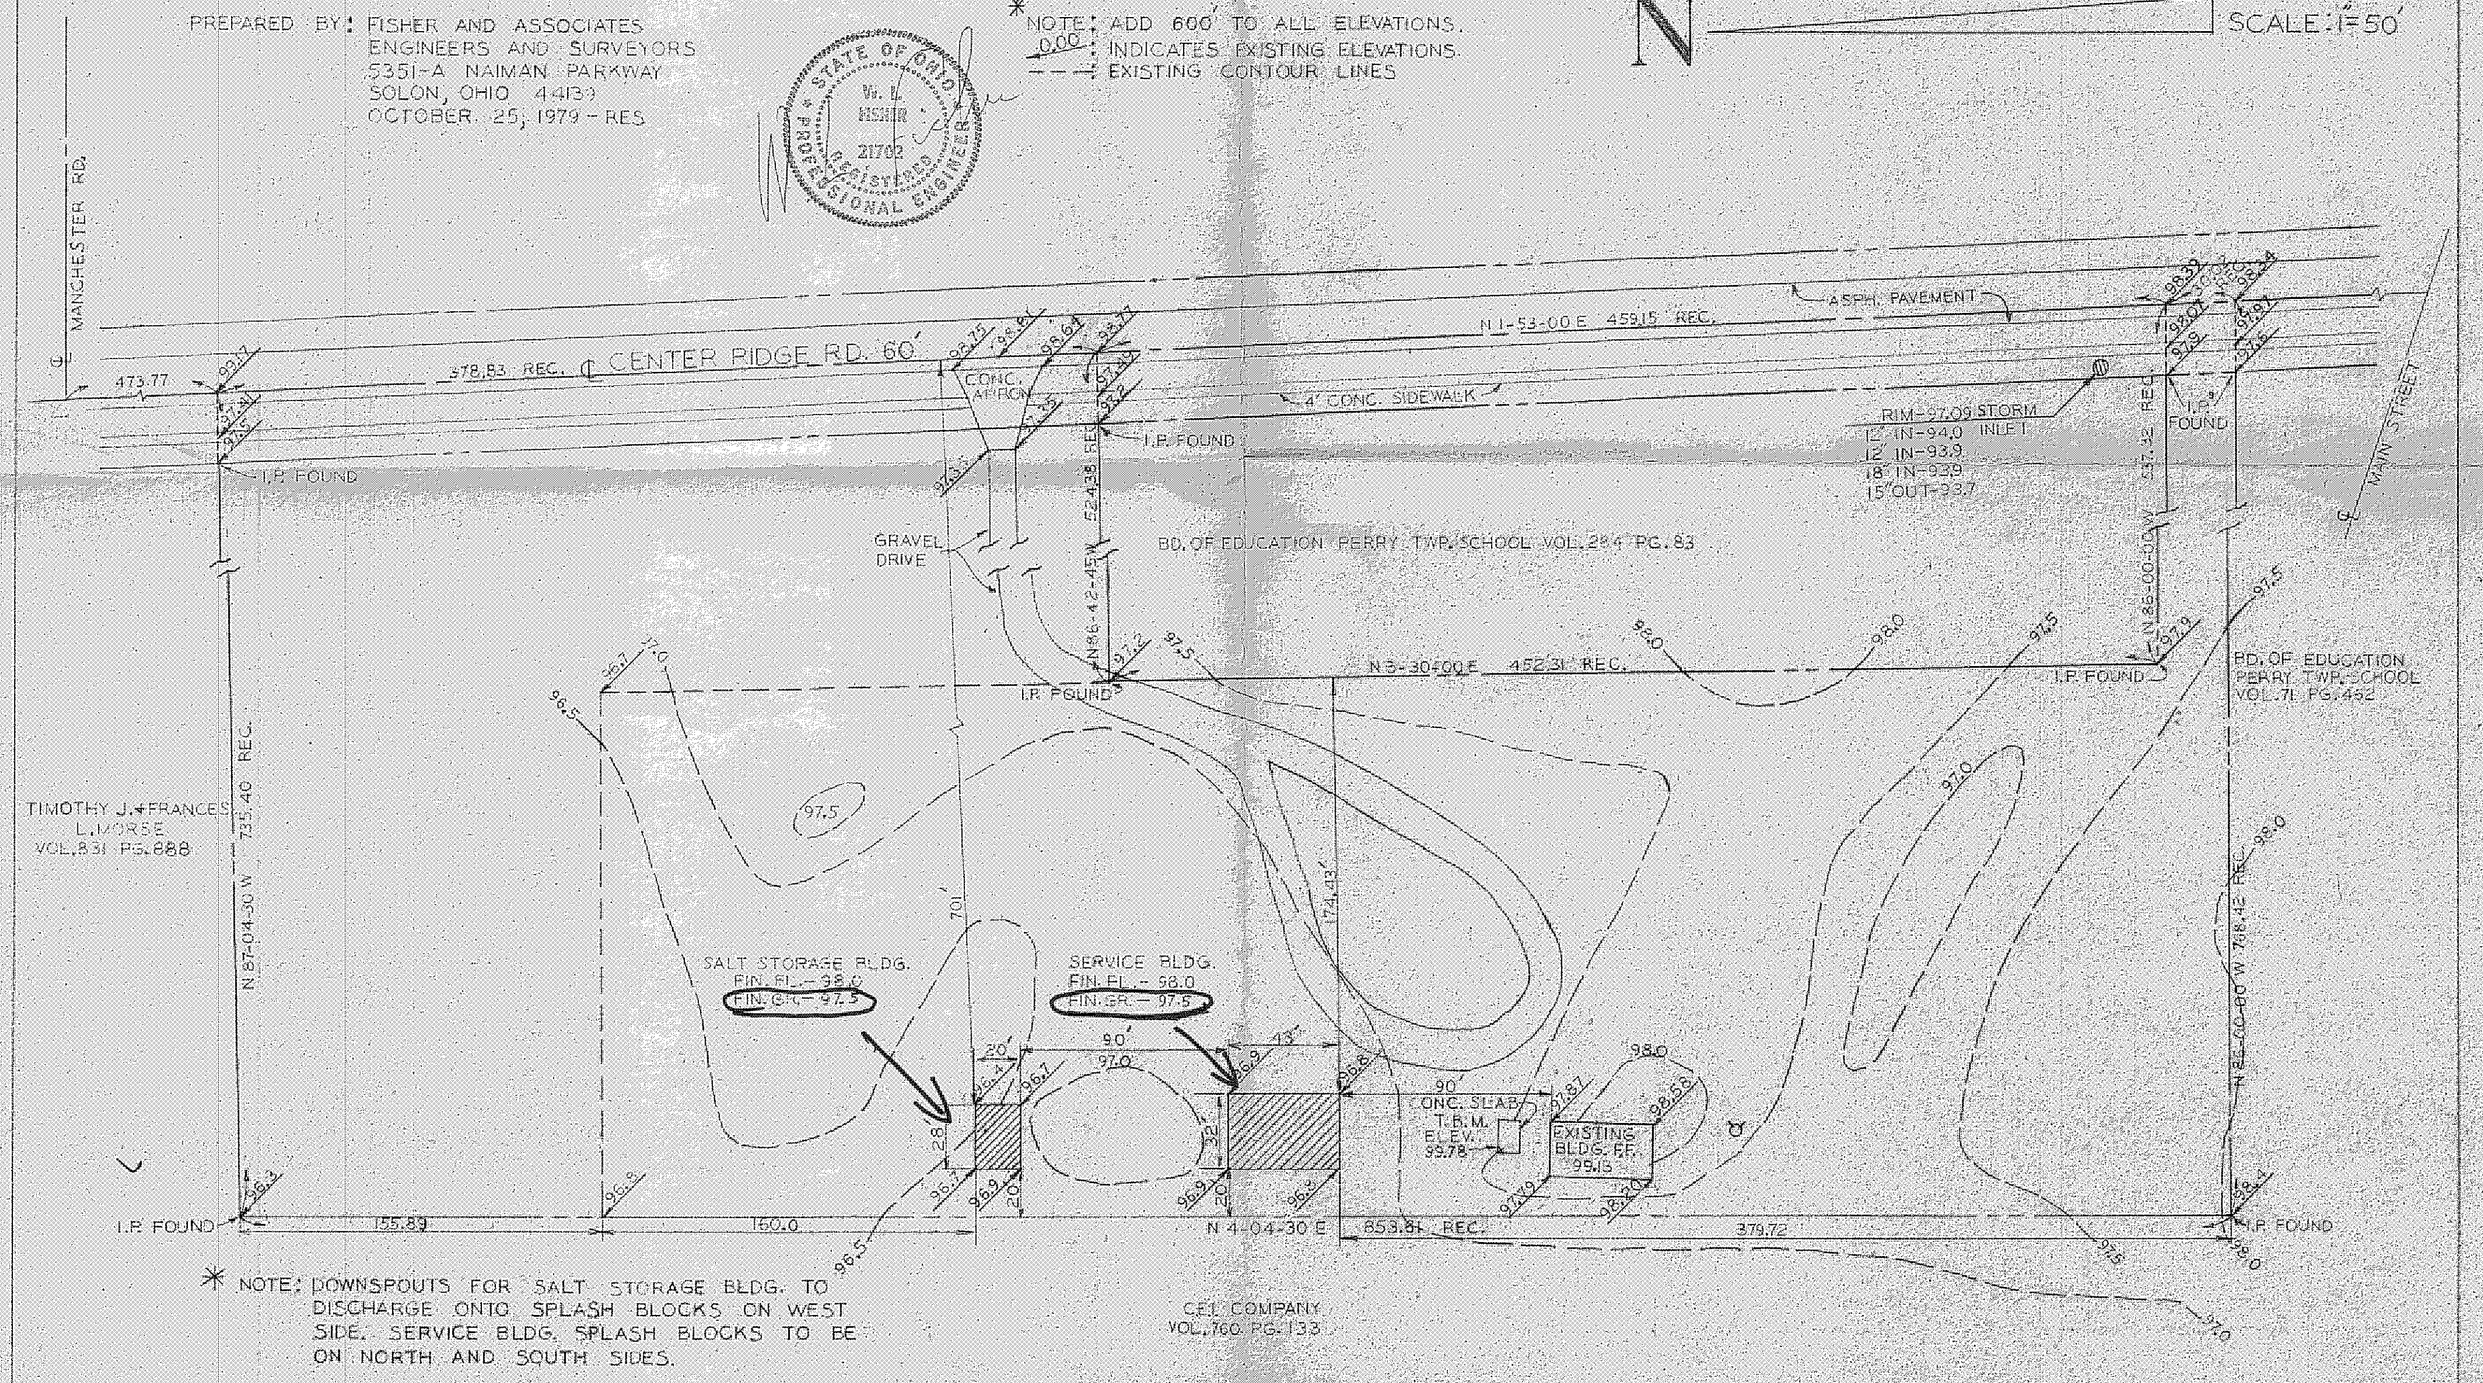

* NOTE: DOWNSPOUTS FOR SALT STORAGE BLDG. TO DISCHARGE ONTO SPLASH BLOCKS ON WEST SIDE. SERVICE BLDG. SPLASH BLOCKS TO BE ON NORTH AND SOUTH SIDES.

10067

X-7906