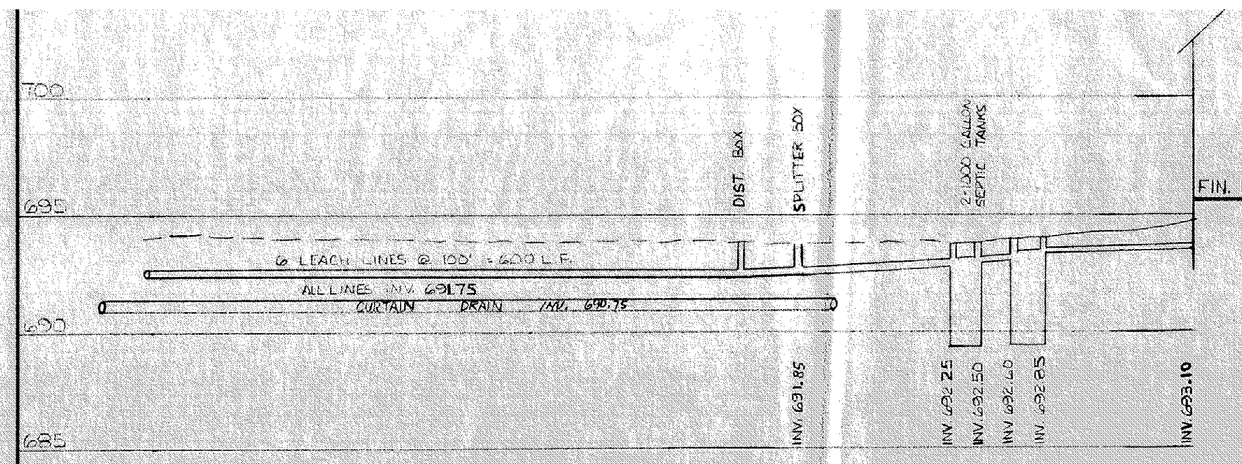

HYDRAULIC PROFILE
H: 1"=20'
V: 1"=5'

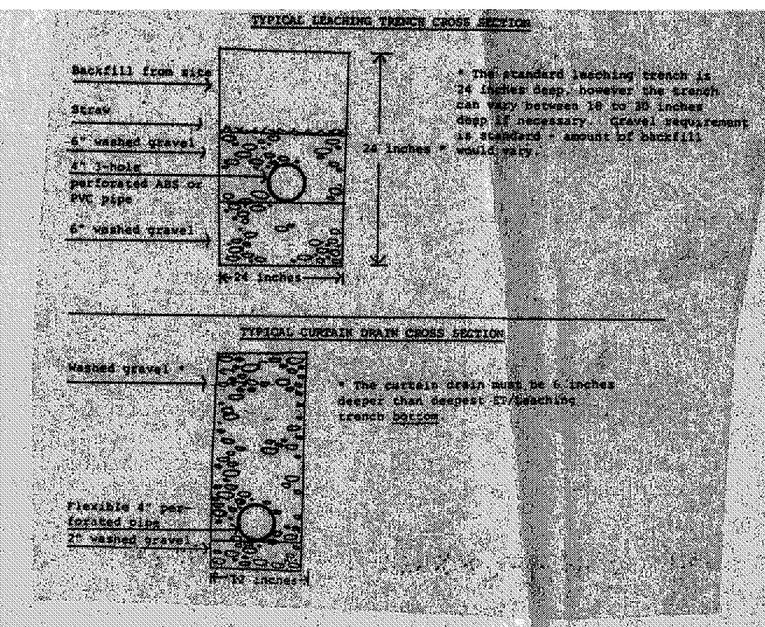

SITE PLAN

for: ANGELORO CONSTRUCTION

ADDRESS	STREET	CITY
4304 MAPLE		PERRY

SUBLOT No.	SUBDIVISION NAME	VOL.	PAGE
LOT 76	PERRY		OHIO
LOT, TRACT	TOWNSHIP		

THE NORTH COAST ENGINEERING AND SURVEYING CO., INC.
2570 SUPERIOR AVE., SUITE 501
CLEVELAND, OHIO 44114
TEL. (216) 241-7070 FAX (216) 241-7071

CHECK LIST

LOT DIMENSIONS & BEARINGS
TIE TO NEAREST STREET
SUBLOT No. (PARCEL No.)
SURROUNDING OWNERS
BUILDING DIMENSIONS
SETBACK, SIDEYARD, REARYARD
FINISHED GRADES
DRIVE & APRON TYPE, WIDTH, THICKNESS
SIDEWALK TYPE, WIDTH, THICKNESS
CULVERT TYPE, DIAM. LENGTH
WATER MAIN SIZE, LOCATION
SAN. SEWER SIZE, & GRADE, LOCATION
SAN. M.H. CAST. ELEV., INV. ELEV.
SAN. CONN. SIZE, & GRADE, LOCATION
STORM SEWER SIZE, & GRADE, LOCATION
STORM M.H. CAST. ELEV., INV. ELEV.
PAVT. TYPE, GRADE, CURBS
GAS LINE, LOC., SIZE
SEPTIC SYSTEM & DUPLICATION
WELL LOCATION & ISOLATION RADIUS

STATE OF OHIO JOSEPH SUTKOSKI 51361 REGISTERED PROFESSIONAL ENGINEER

STATE SEAL

DESIGN CERTIFICATION

THIS PLAT WAS PREPARED BY ME, AND IS CORRECT TO THE BEST OF MY KNOWLEDGE.

NAME — DATE 10/21/92

"AS-BUILT" CERTIFICATION

I HEREBY CERTIFY THAT THE CIRCLED INFORMATION IS EXISTING AS OBTAINED ON THE SITE _____ 19___ AND IS CORRECT TO THE BEST OF MY KNOWLEDGE AND BELIEF.

NAME

LEGEND

STORM MANHOLE
SANITARY MANHOLE
EXISTING CONTOURS — 100 —
PROPOSED CONTOURS — (100) —
EXIST. ELEV. 100.0
PROP. ELEV. 100.0
DIRECTION OF SURFACE DRAINAGE

DRAWN BY	SCALE
NRH	1"=20'
CHK'D BY	DATE
JG	OCT. '92
REV.	
REV.	
REV.	

STATE OF OHIO EDWARD B. DUDLEY III REGISTERED PROFESSIONAL ENGINEER AND SURVEYOR

"I, THE UNDERSIGNED HEREBY CERTIFY THAT THE TOPOGRAPHY SHOWN HEREON, INDICATED BY ONE FOOT CONTOURS AND ELEVATIONS REPRESENTS AN ACTUAL FIELD TOPOGRAPHIC SURVEY MADE BY ME ON THE 12th DAY OF October, 1992 AND THAT THE ELEVATIONS WERE TAKEN AT APPROPRIATE INTERVALS AND THAT AS OF THAT DATE THEY EXISTED AS INDICATED HEREON."

EDWARD B. DUDLEY III REG. NO. 6747

BENCHMARK: FIN. FLR. TO EAST OF OUR LOT. ELEV. 696.33

DOWNSPOUT

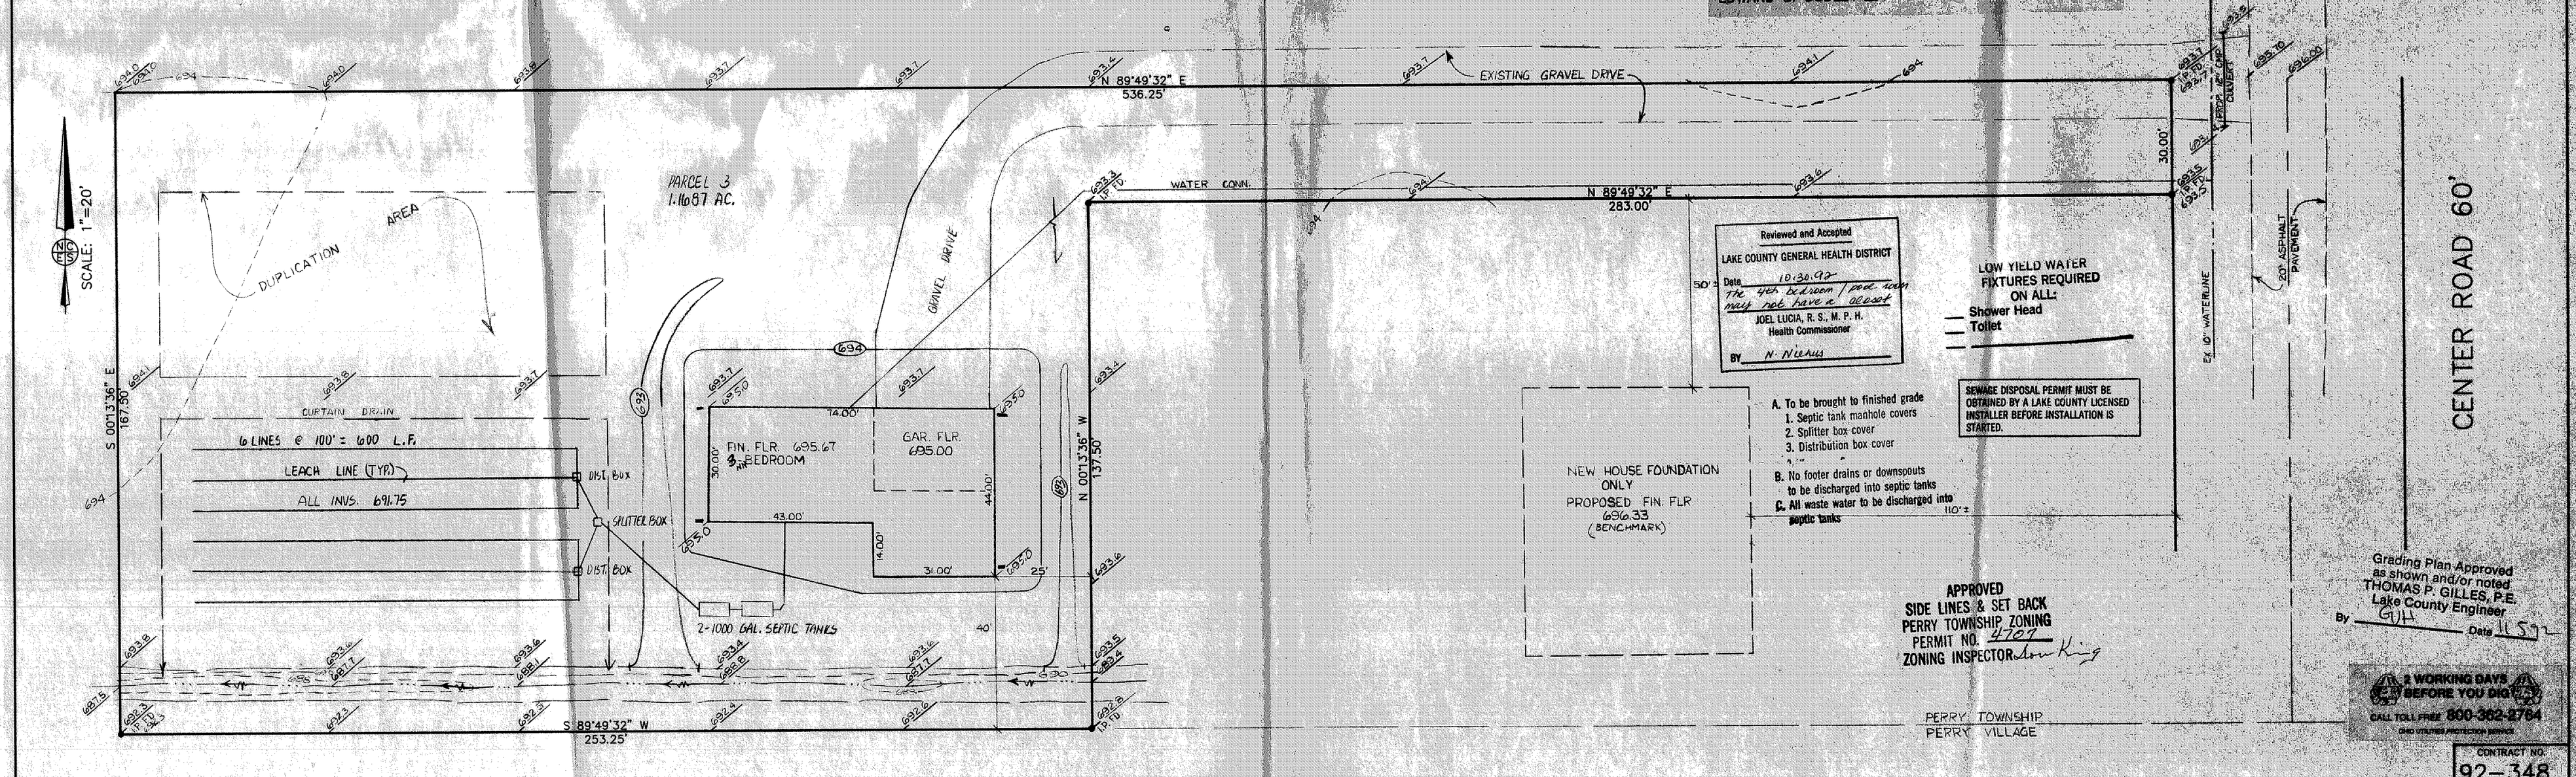

CONTRACT NO. 92-348