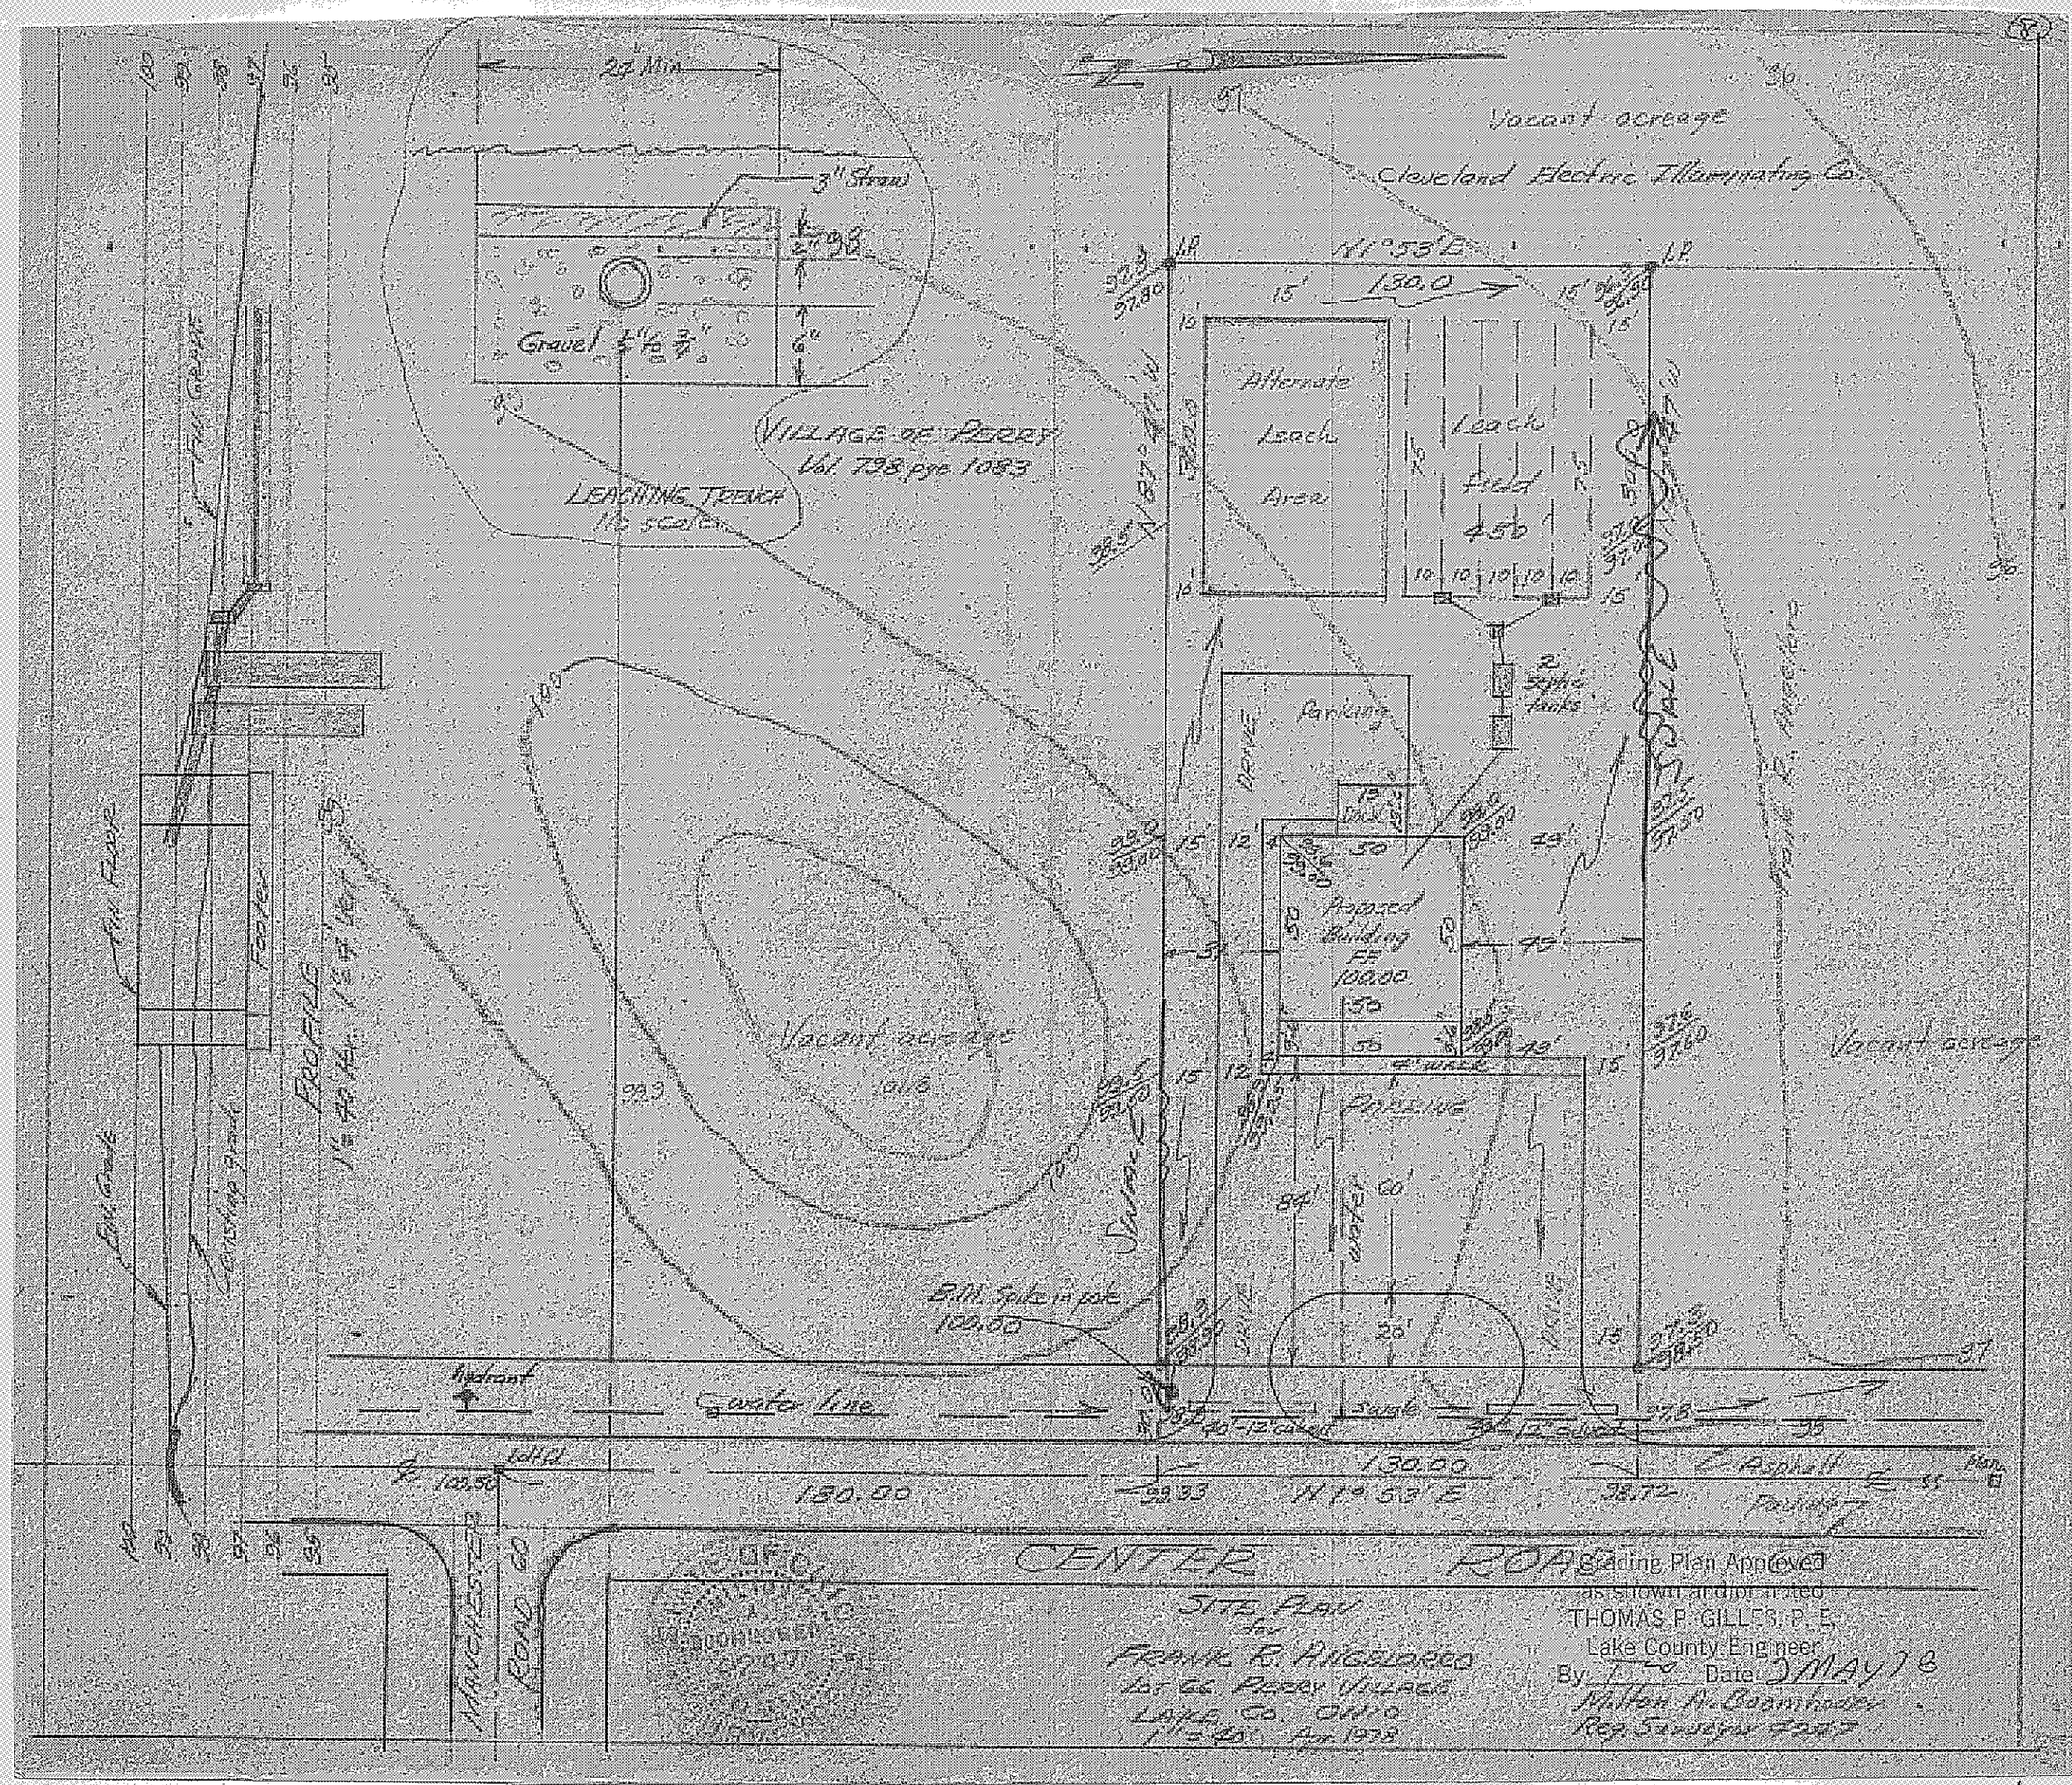

Vacant acreage
Cleveland Electric Illuminating Co.
24' Min.
3" Straw
Gravel
VILLAGE OF PERRY
Vol. 798 pge 1083
LEACHING TRENCH
Alternate Leach Area
Leach Field
450
2 Septic tanks
Parking
Proposed Building FF 100.00
Vacant acreage
Parking
Water
B.M. Spike in pole 100.00
Hydrant
Water line
Asphalt
Paving
CENTER ROAD
MANCHESTER ROAD
Site Plan for
FRANK R. ANGELORRO
Lot 66 Perry Village
Lake Co. Ohio
1" = 40' Apr. 1978
Grading Plan Approved
as shown and/or noted
THOMAS P. GILLES, P.E.
Lake County Engineer
By
Date 2 MAY 78
Milton A. Boomhower
Reg. Surveyor